



AP:
Acrow props and temporary
boards to support floor/landing
outside of works

Note:

 

H

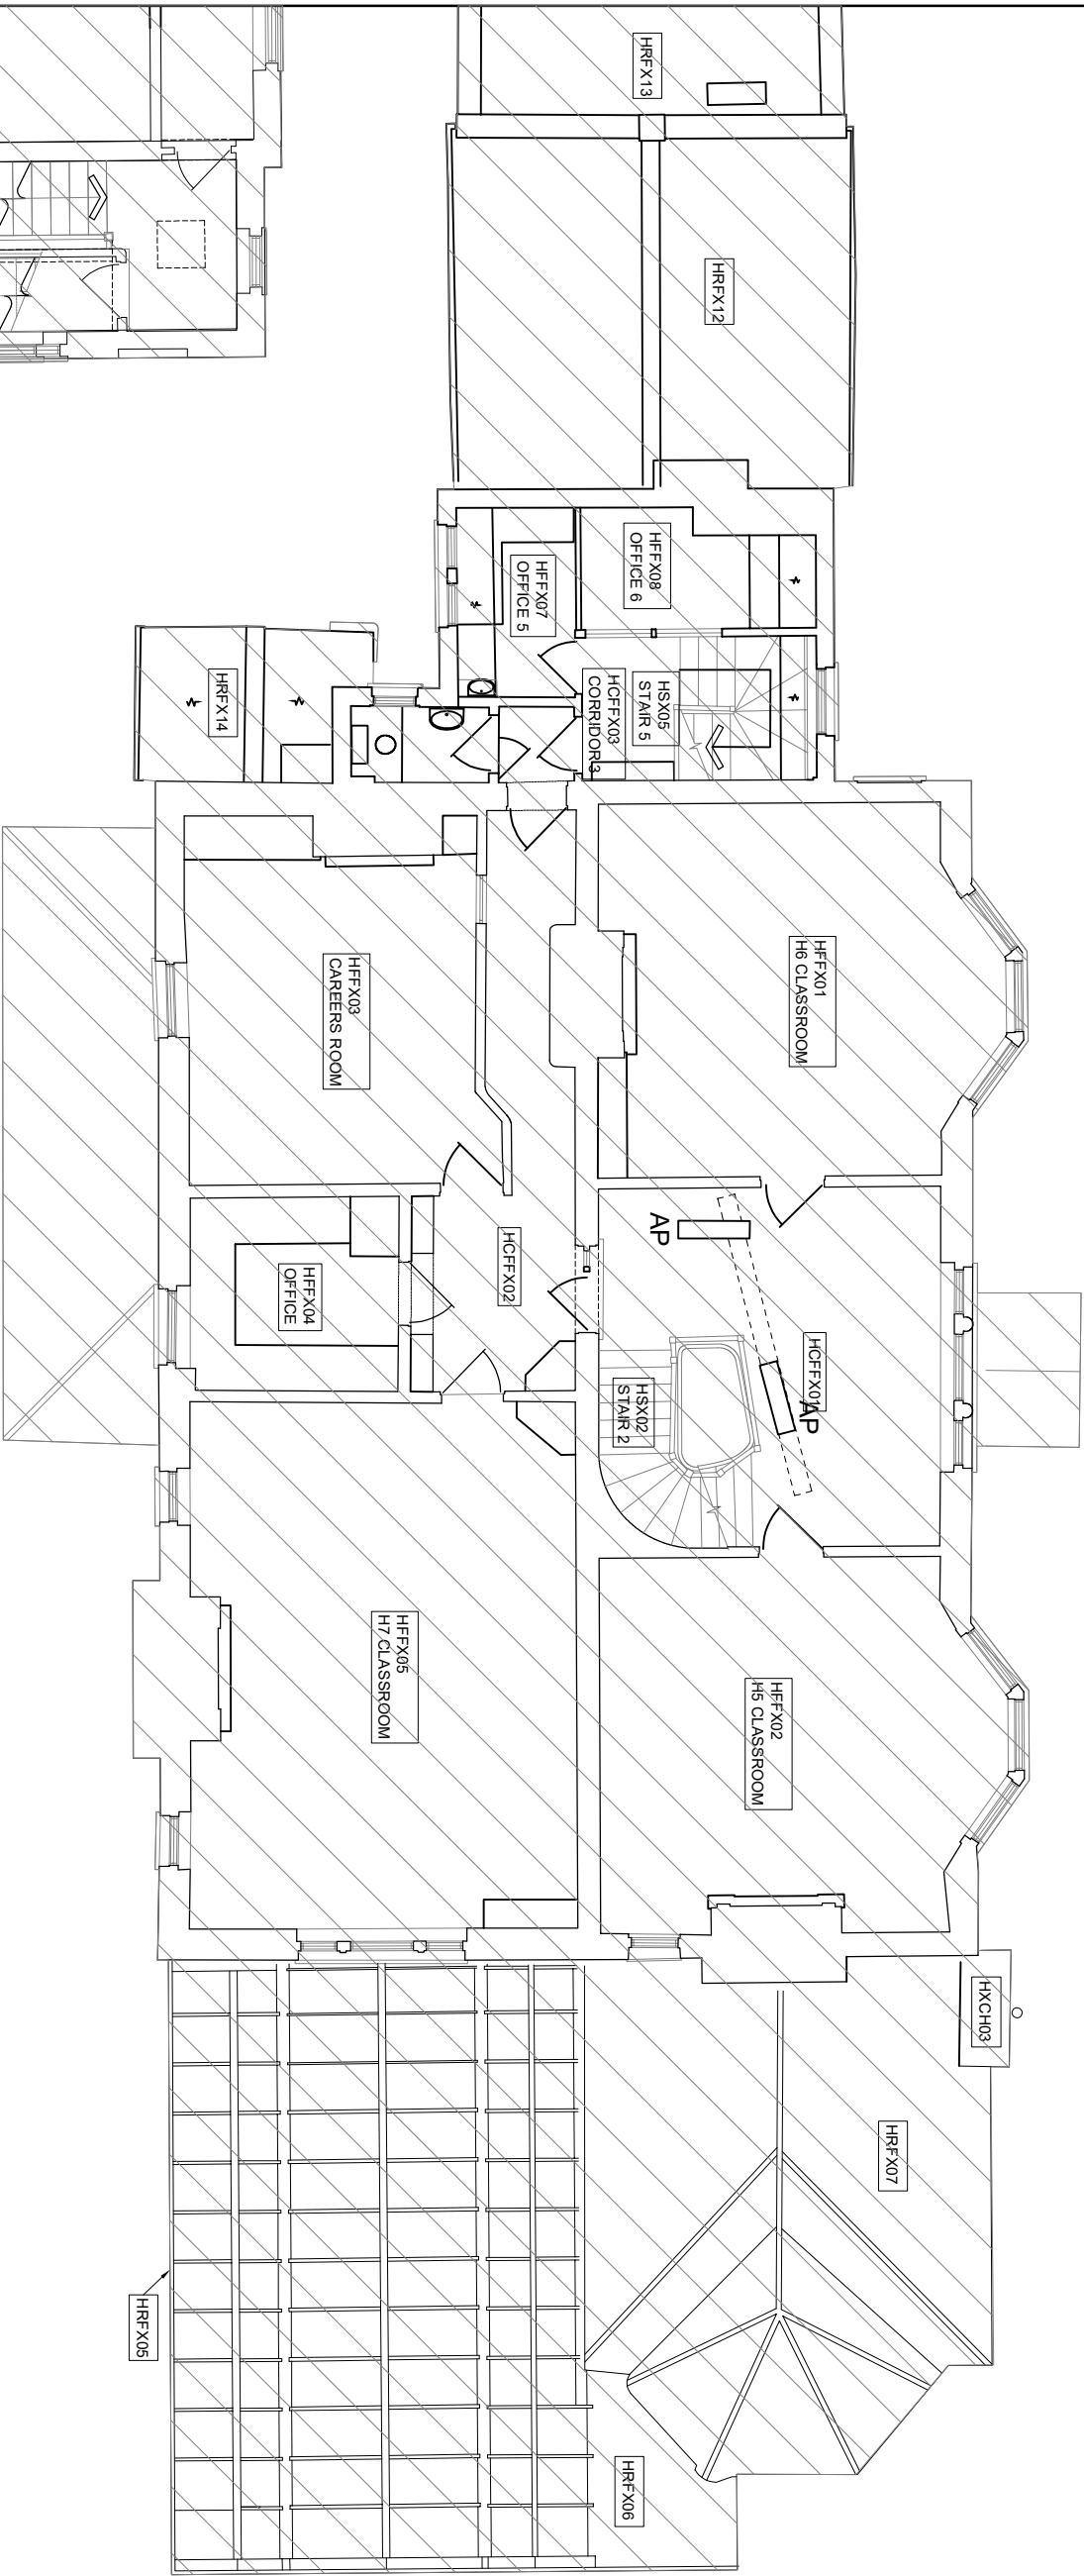


G

112

GAD'S HILL PLACE (H) EXISTING 1ST FLOOR PLAN

1:100

0 1 2 3 4 5m

 

Project
Gad's Hill School

Client
Gad's Hill School

Rev. Date By Notes

Proposal for repairs to roof and ceiling

Copyright belongs to Clay Architecture Ltd. All dimensions are to be verified by the contractor before commencing works.

clay architecture

Great Lines Studios, Marlborough Road, Gillingham, Kent ME7 5HB

T: 01634 573 017

www.clayarchitecture.com

E: design@clayarchitects.com

Title

Gad's Hill Place (H)

Existing First Floor Plan

Drawing No. 5284/PL/112

Scale 1:100 @ A3 size

Date 03/03/23

Drawn GEN Authorised KG

Revision

clay architecture

FOR LISTED BUILDING

ISSUE DATE: 17/03/23