
 


Note:


AP:

Acrow props and temporary boards to support floor/landing

Cross hatch indicates interior areas outside of works

 

H

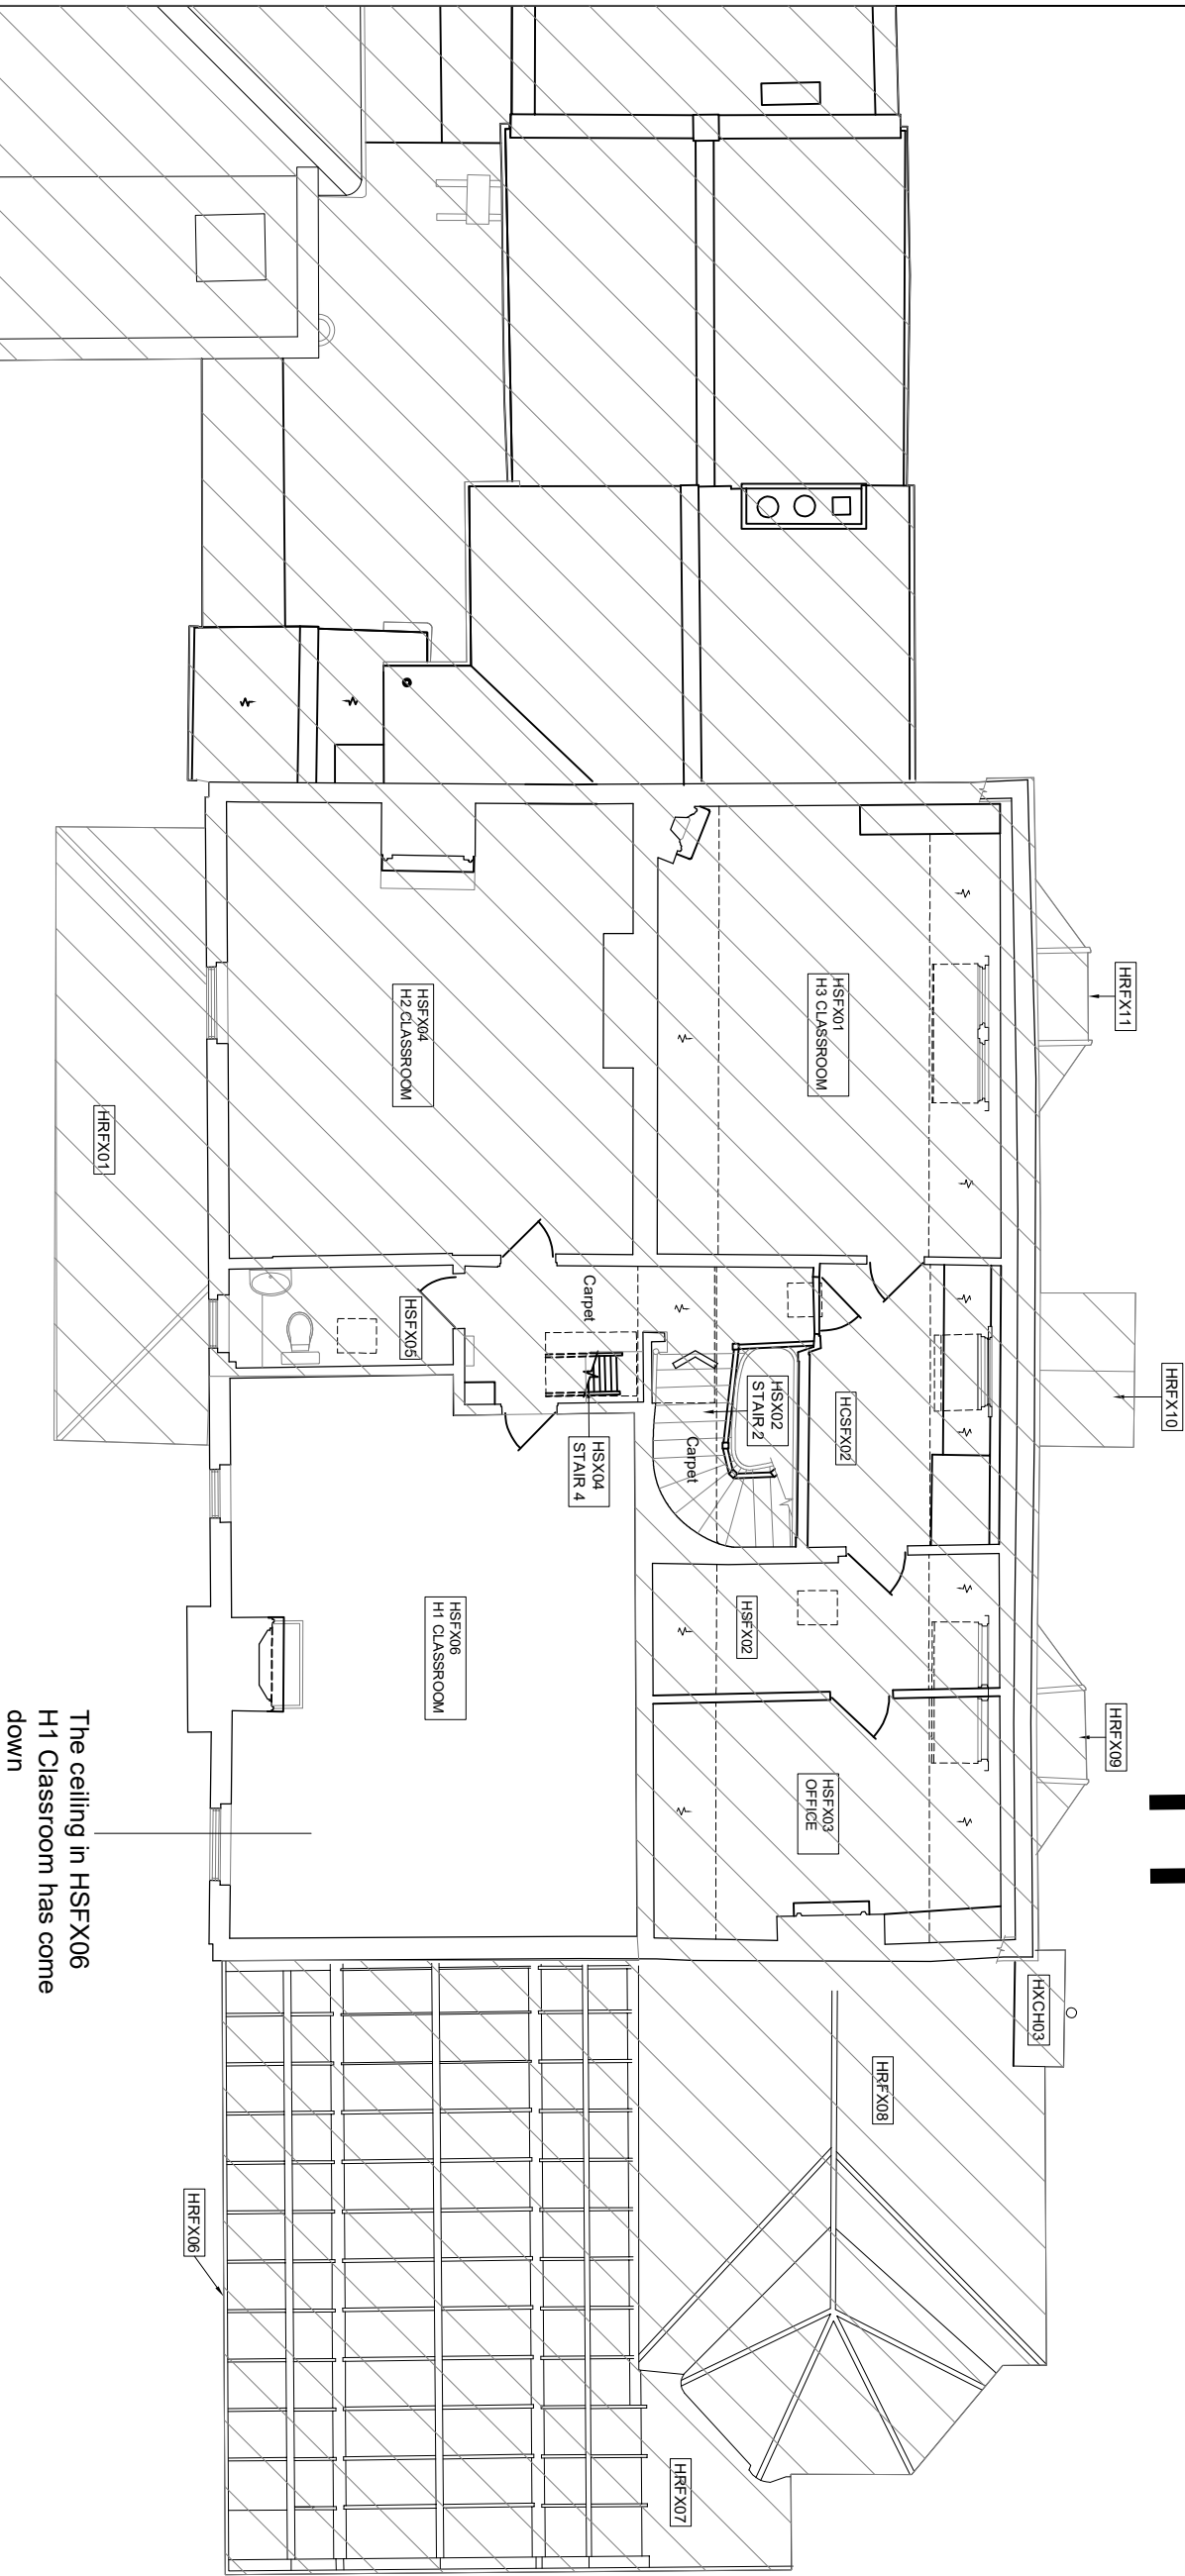


G

113

1:100

GAD'S HILL PLACE (H) EXISTING 2ND FLOOR PLAN

0 1 2 3 4 5m

 

Project  
Gad's Hill School

Client  
Gad's Hill School

Rev. Date By Notes

Proposal for repairs to roof and ceiling

Copyright belongs to Clay Architecture Ltd. All dimensions are to be verified by the contractor before commencing works.

**clay** architecture

Great Lines Studios, Marlborough Road, Gillingham, Kent ME7 5HB

T: 01634 573 017  
www.clayarchitecture.com  
E: design@clayarchitects.com

Title  
GAD'S HILL PLACE  
Existing Second Floor Plan  
Drawing No. 5284/PL/113

Scale 1:100 @ A3 size  
Date 03/03/23  
Drawn GEN Authorised KG  
Revision /

**clay** architecture

**FOR LISTED BUILDING**

ISSUE DATE: 17/03/23