
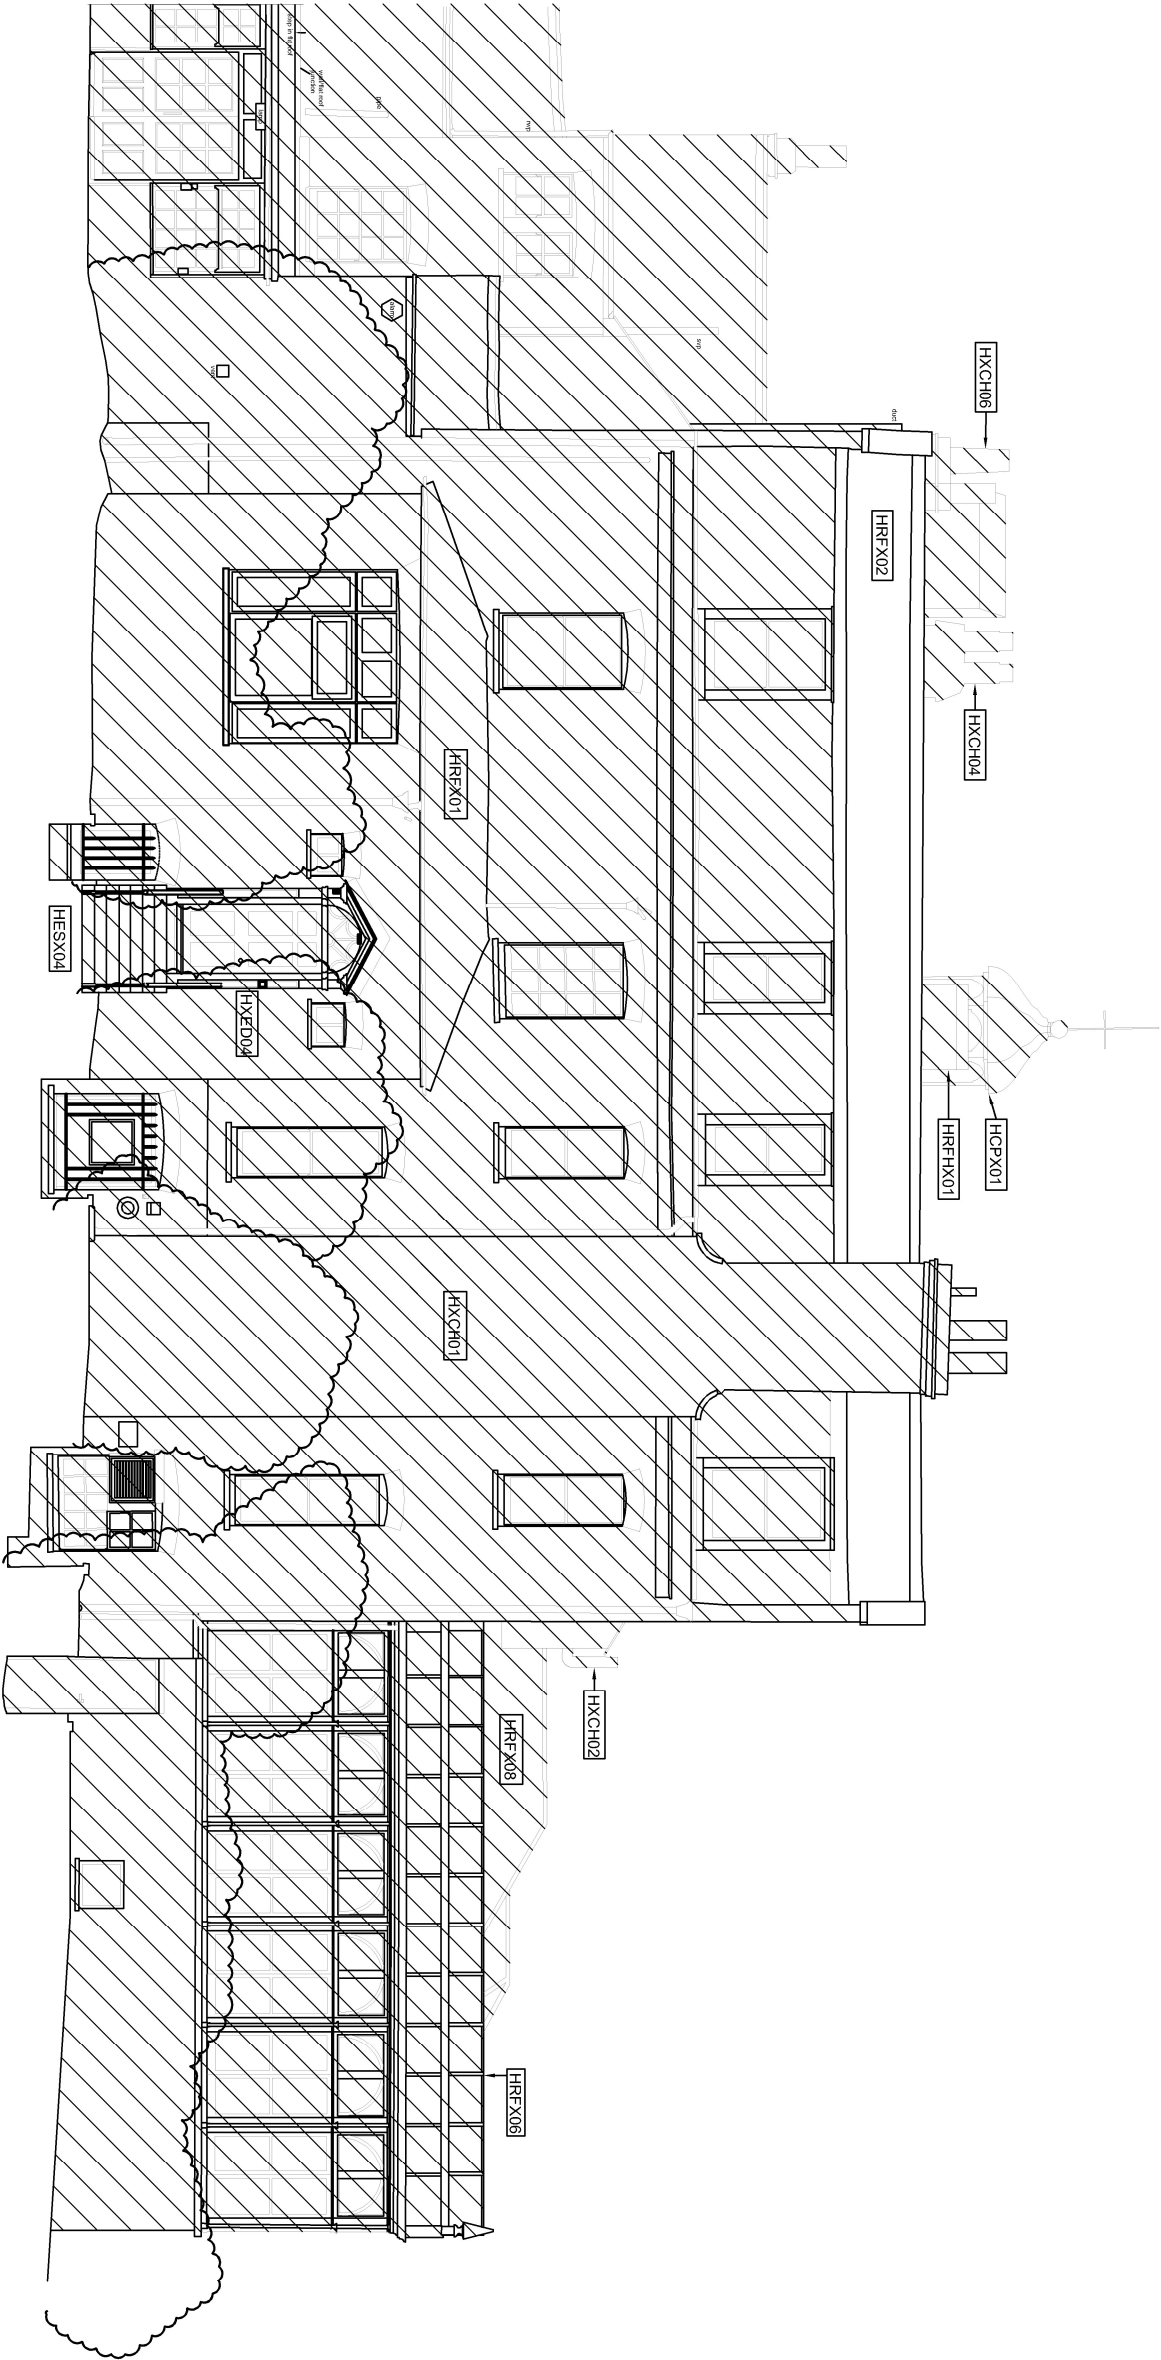
 


Note:

AP:

Acrow props and temporary boards to support floor/landing outside of works

 

1
121

1:100

GAD'S HILL PLACE (H) EXISTING SOUTH ELEVATION

0 1 2 3 4 5m

Project
Gad's Hill School
Proposal for repairs to roof and ceiling

Client
Gad's Hill School

Copyright belongs to Clay Architecture Ltd. All dimensions are to be verified by the contractor before commencing works.

Rev. Date By Notes

clay architecture
Great Lines Studios, Marlborough Road, Gillingham, Kent ME7 5HB

T: 01634 573 017
www.clayarchitecture.com
E: design@clayarchitects.com

Title
Gad's Hill Place (H)
Existing South Elevation
Drawing No. 5284/PL/121

Scale 1:100 @ A3 size
Date 23/01/23
Drawn Gen Authorised KG
Revision /

clay architecture

FOR LISTED BUILDING

ISSUE DATE: 17/03/23