
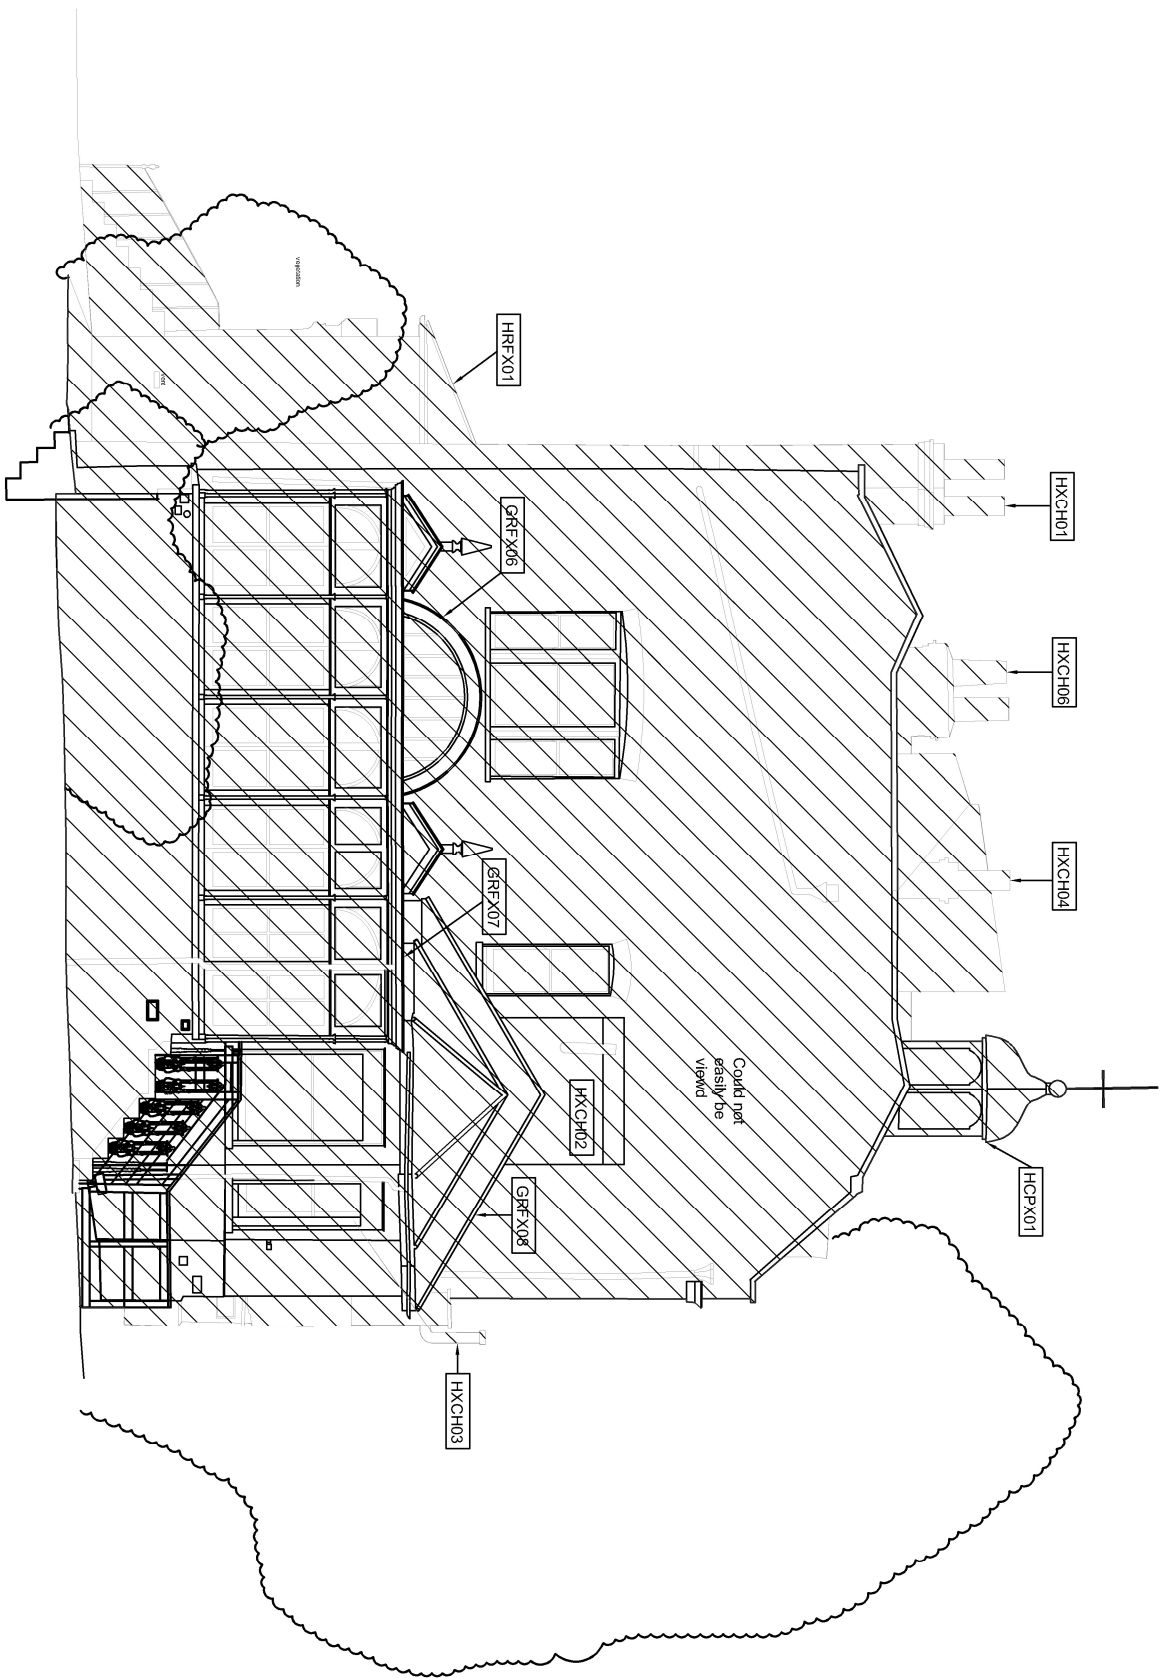


Note:

AP:

Acrow props and temporary
boards to support floor/landing

Cross hatch indicates areas
outside of works

 

Rev. Date By Notes

Client
Gad's Hill School

Copyright belongs to Clay Architecture Ltd. All dimensions are to be verified by the contractor before commencing works.

T: 01634 573 017
www.clayarchitecture.com
E: design@clayarchitects.com

Title
Gad's Hill Place (H)
Existing East Elevation
Drawing No. 5284/PL/122

Scale 1:100 @ A3 size
Date 23/01/23
Drawn Gen Authorised KG
Revision

clay architecture

FOR LISTED BUILDING

ISSUE DATE: 17/03/23

Project
Gad's Hill School

Proposal for repairs to roof and ceiling

clay architecture
Great Lines Studios, Marlborough Road, Gillingham, Kent ME7 5HB

1
122
1:100
GAD'S HILL PLACE (H) EXISTING EAST ELEVATION

0 1 2 3 4 5m