
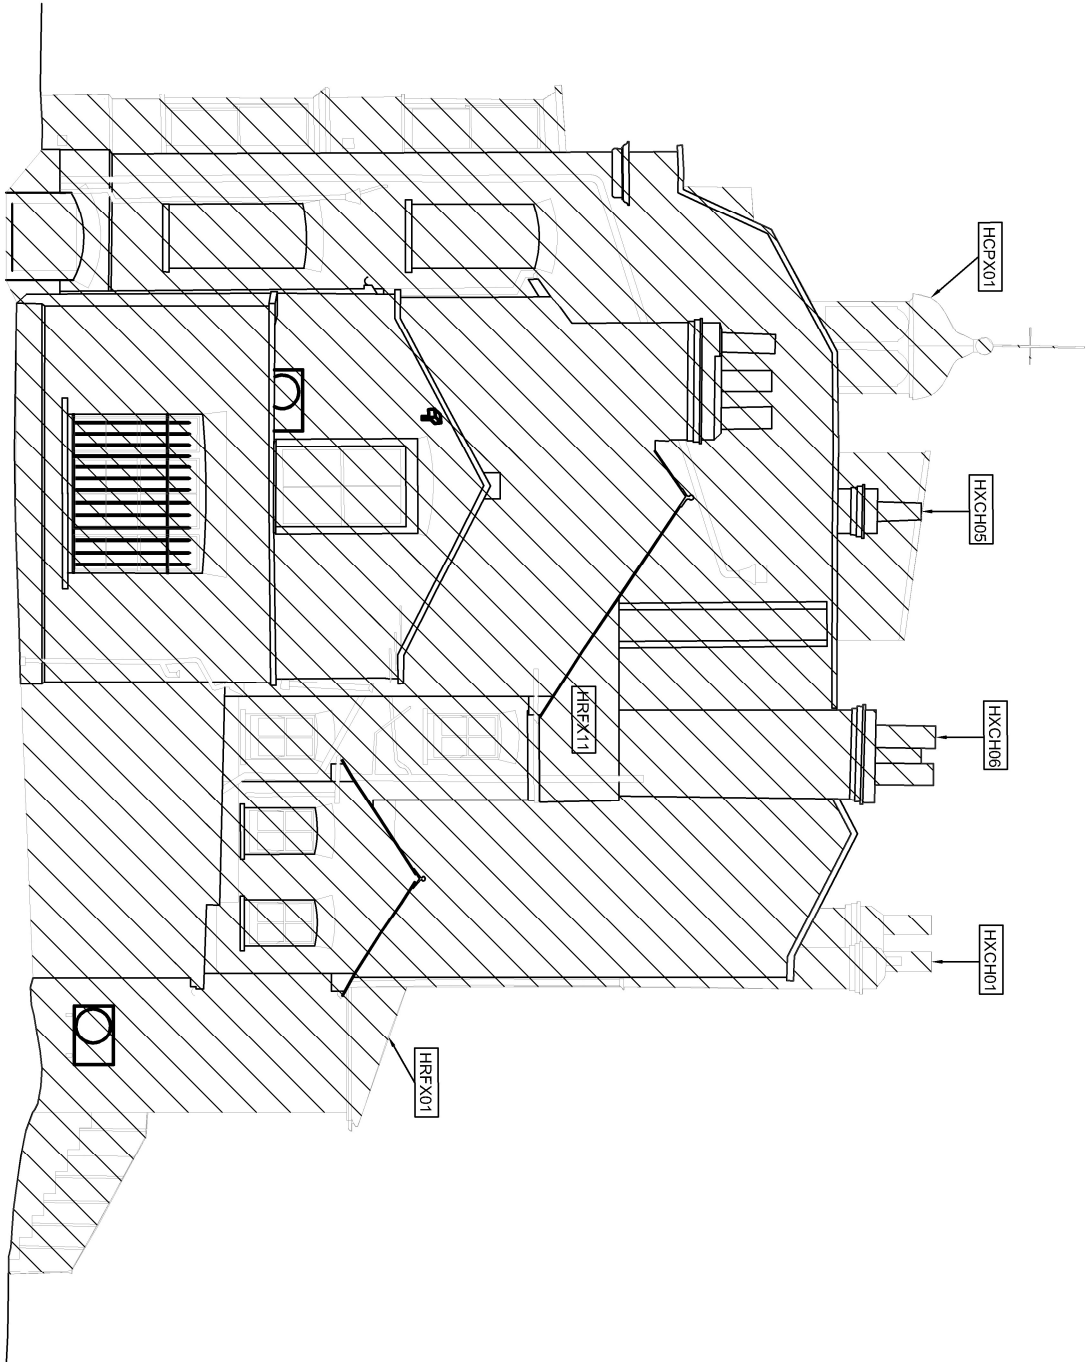


Note:

AP:

Acrow props and temporary
boards to support floor/landing

Cross hatch indicates areas
outside of works

 

GAD'S HILL PLACE (H) EXISTING WEST ELEVATION

123

1:100



Project
Gad's Hill School
Proposal for repairs to roof and ceiling

Client
Gad's Hill School

Copyright belongs to Clay Architecture Ltd. All dimensions are to be verified by the contractor before commencing works.

Rev. Date By Notes

clayarchitecture
Great Lines Studios, Marlborough Road, Gillingham, Kent ME7 5HB

T: 01634 573 017
www.clayarchitecture.com
E: design@clayarchitects.com

Title
Gad's Hill Place (H)
Existing West Elevation
Drawing No. 5284/PL/123

Scale 1:100 @ A3 size
Date 23/01/23
Drawn Gen Authorised KG
Revision

clayarchitecture

FOR LISTED BUILDING

ISSUE DATE: 17/03/23