



Note:

AP: Acrow props and temporary boards to support floor/landing outside of works

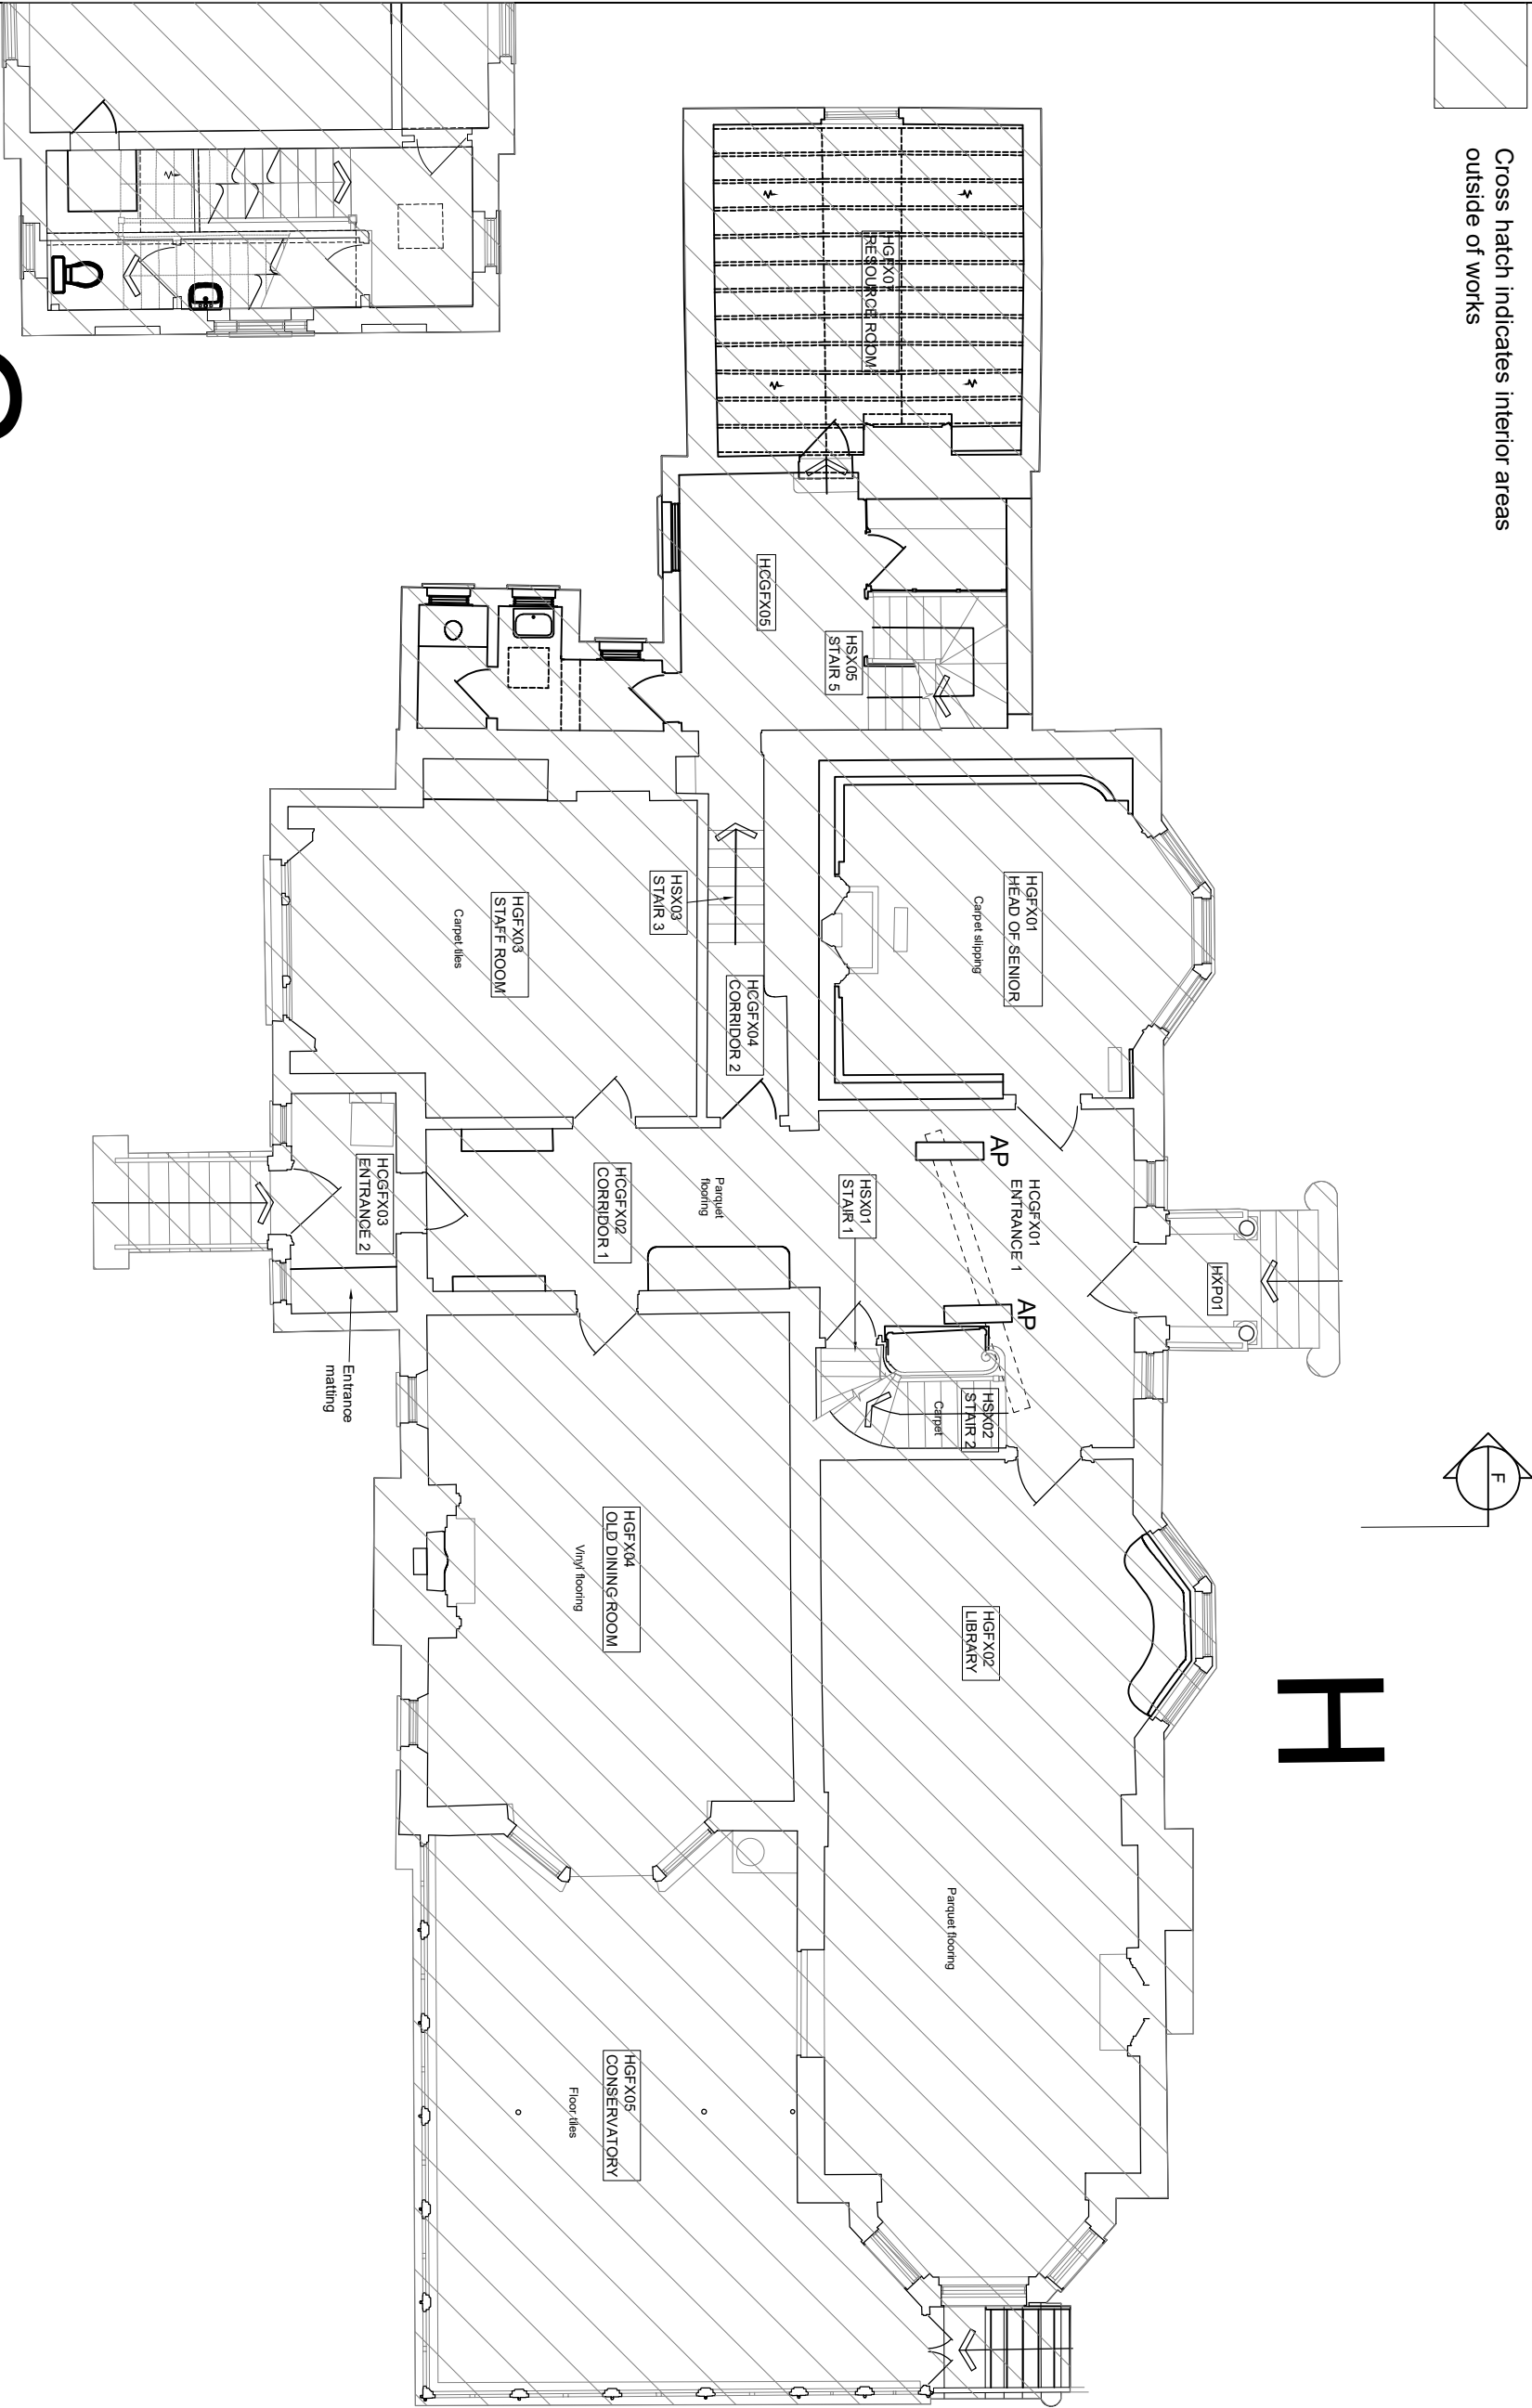

G


H

 

111 1:100

GAD'S HILL PLACE (H) EXISTING GROUND FLOOR PLAN

0 1 2 3 4 5m

 

Project
Gad's Hill School

Client
Gad's Hill School

Rev. Date By Notes

Proposal for repairs to roof and ceiling

Copyright belongs to Clay Architecture Ltd. All dimensions are to be verified by the contractor before commencing works.

clay architecture

Great Lines Studios, Marlborough Road, Gillingham, Kent ME7 5HB

T: 01634 573 017
www.clayarchitecture.com
E: design@clayarchitects.com

Title
Gad's Hill Place (H)
Existing Ground Floor Plan
Drawing No. 5284/PL/111

Scale 1:100 @ A3 size
Date 03/03/23
Drawn GEN Authorised KG
Revision

clay architecture

FOR LISTED BUILDING
ISSUE DATE: 17/03/23