

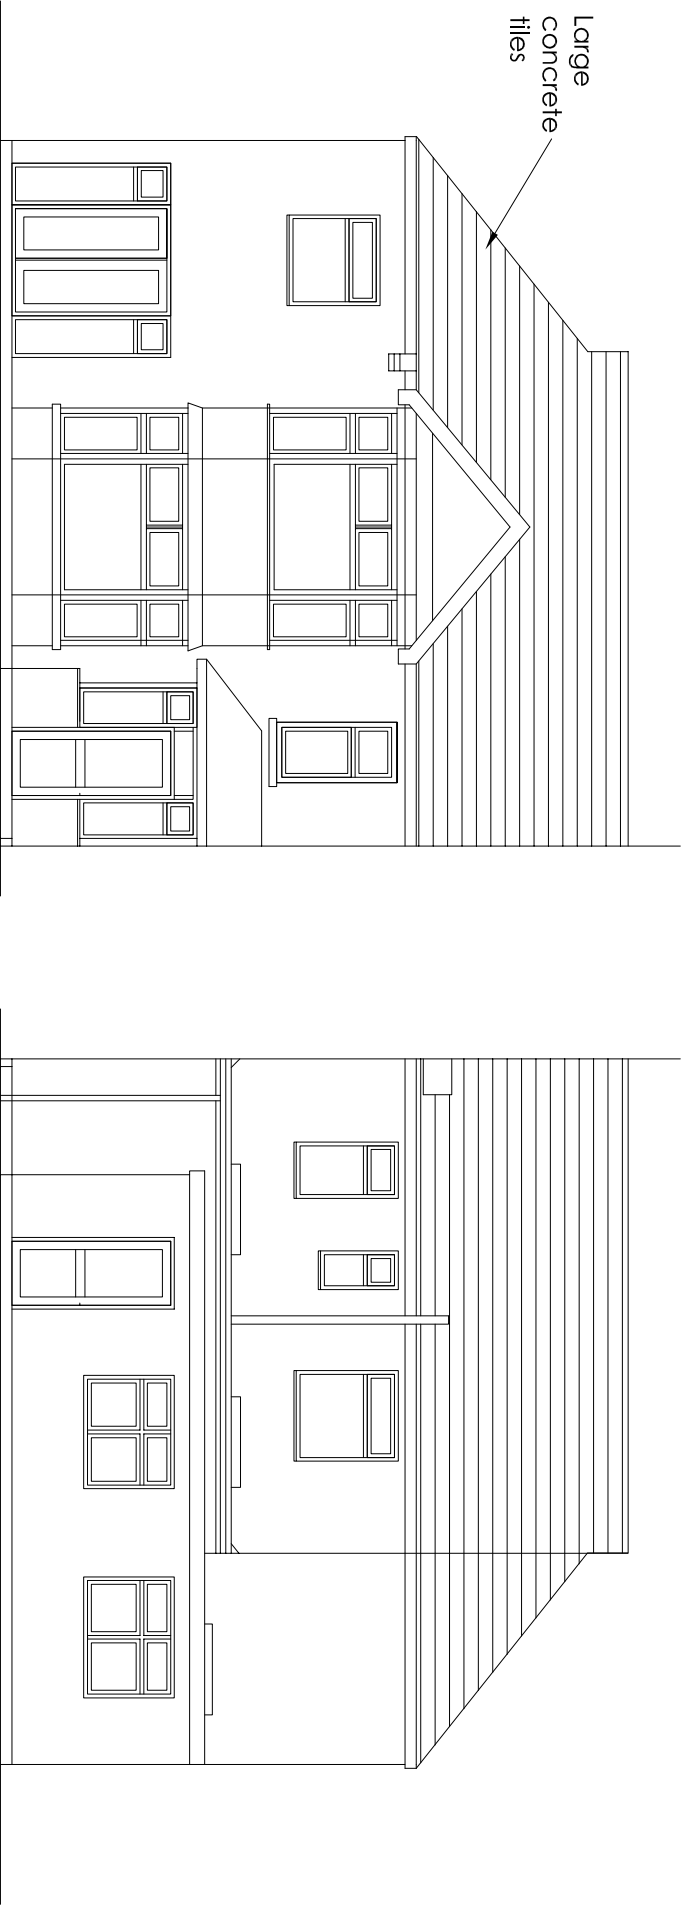


 

Proposed Front Elevation

Proposed Rear Elevation

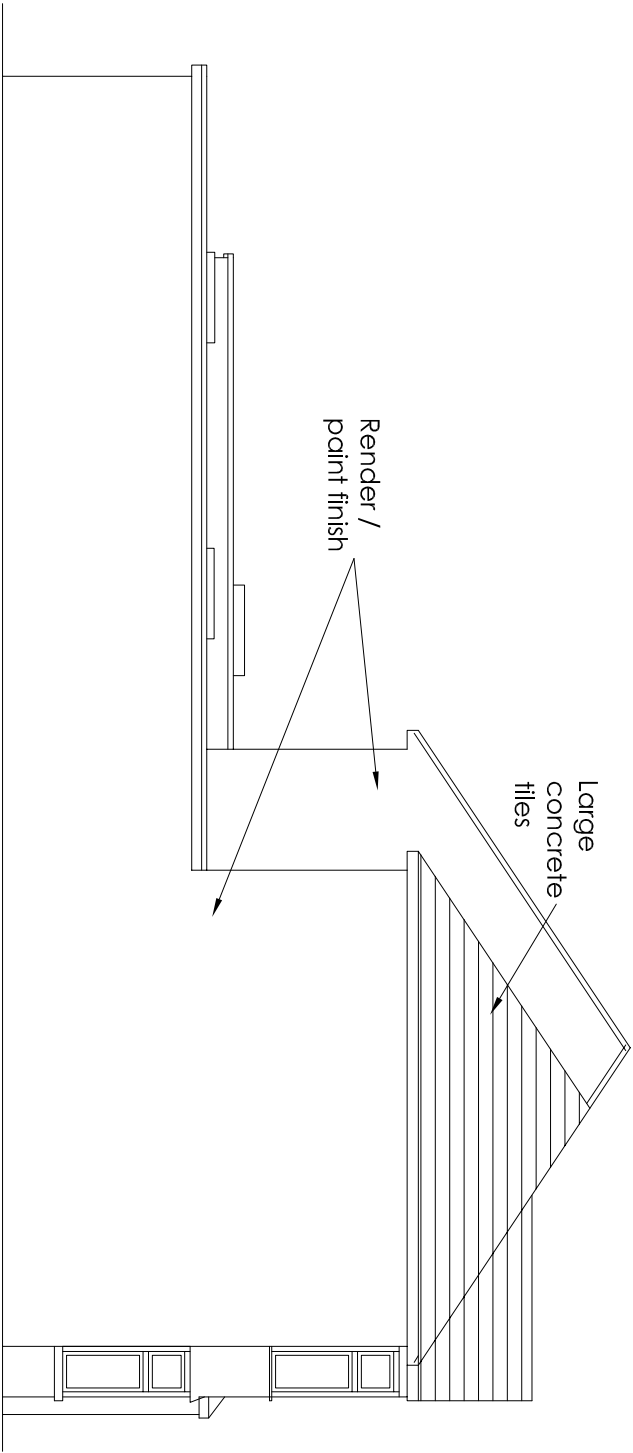

Proposed Side Elevation

Project		Mrs Harpreet Kaur 36 Lennox Road Gravesend Kent DA11 0EP		Replace the existing flat roof to the side extension with a hipped, tiled roof	
Drawing Title		Proposed Elevations		Rev	Date
				Description	Date
				Drawn	Date
				HC	Sept 2026
				Scale	Drawing No.
				1:100	36LR/A3/02

H Channa

Picaroons Maidstone Road Platt Kent TN15 8LB
Tel: 07828277909 E-mail: hbechanna@tiscali.co.uk