



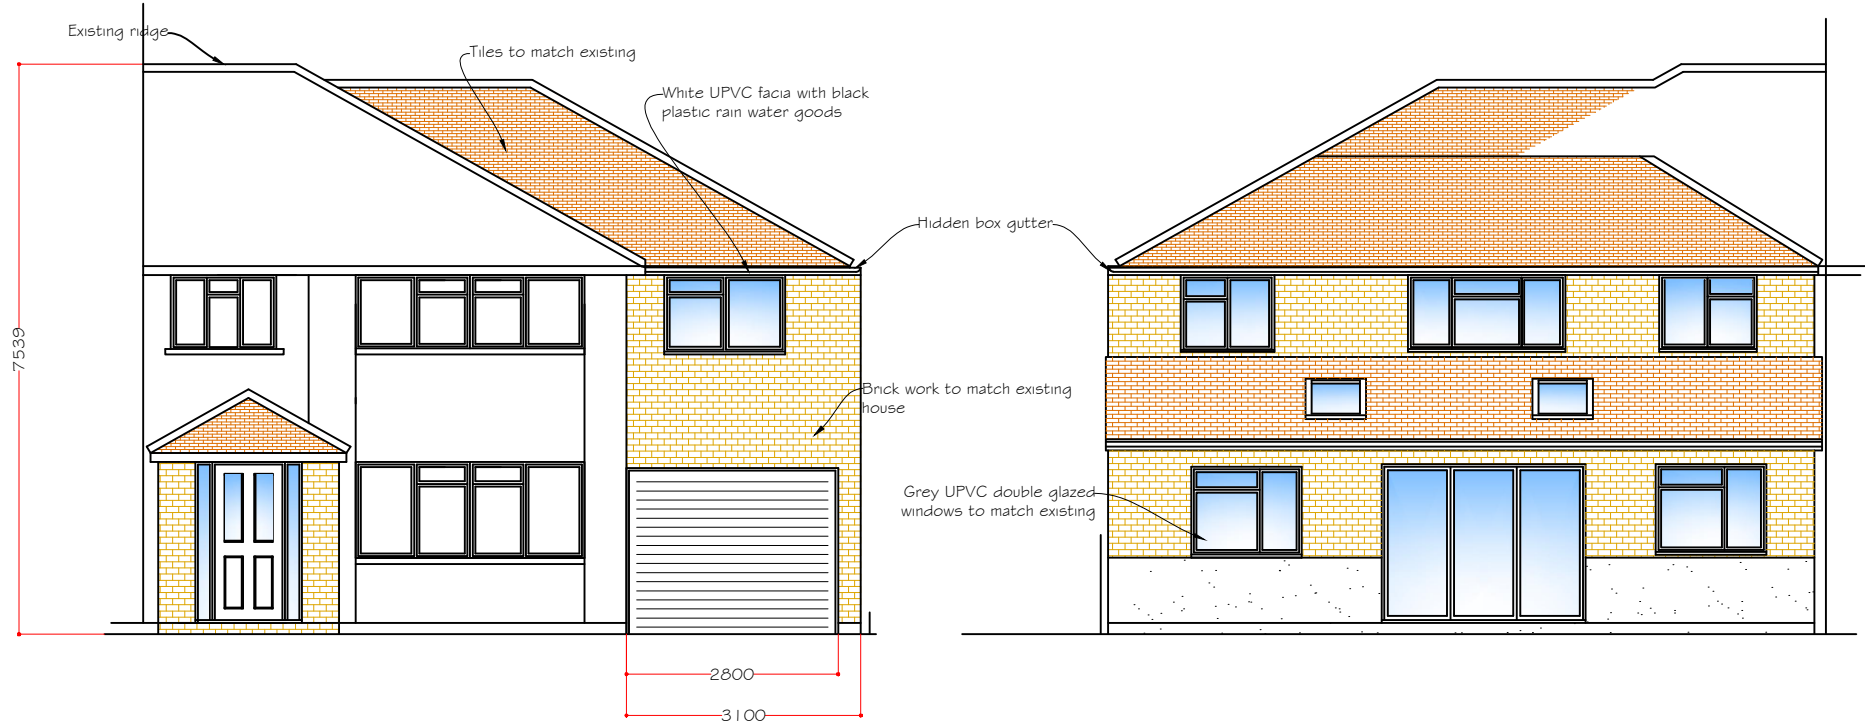

Front Elevation


Rear Elevation

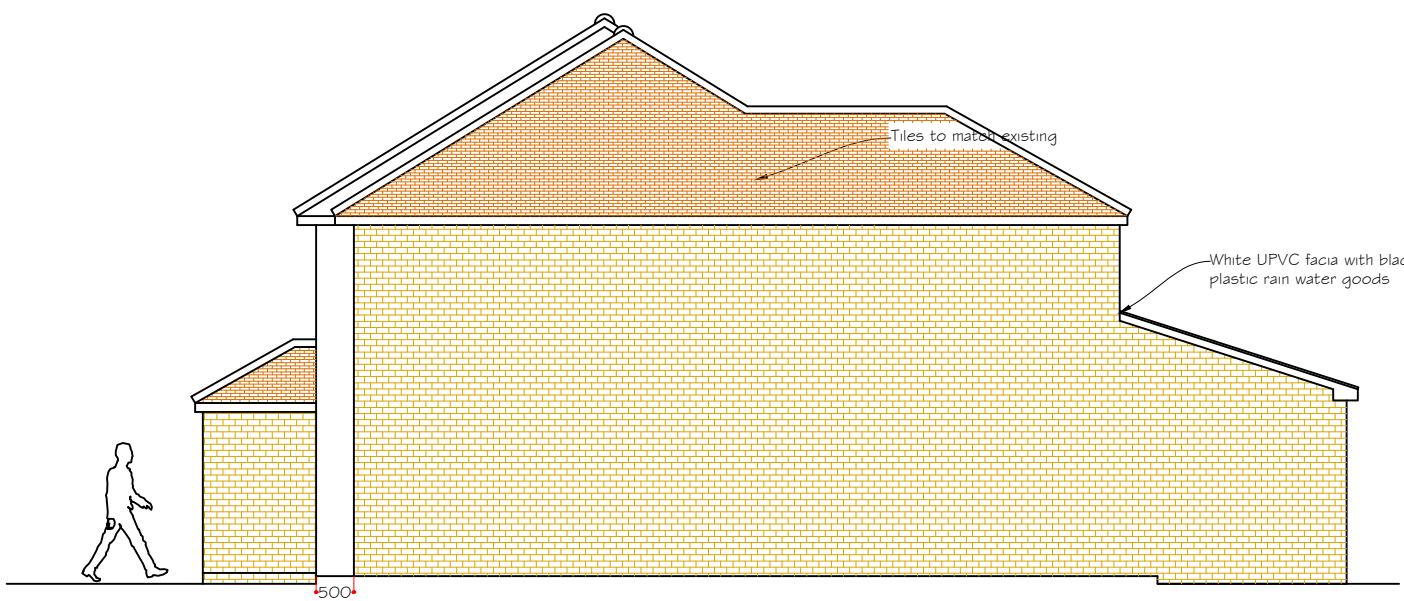

Side Elevation

Scale 1:100


0 0.5 1 2 3 4 5 6 7 8 9 10

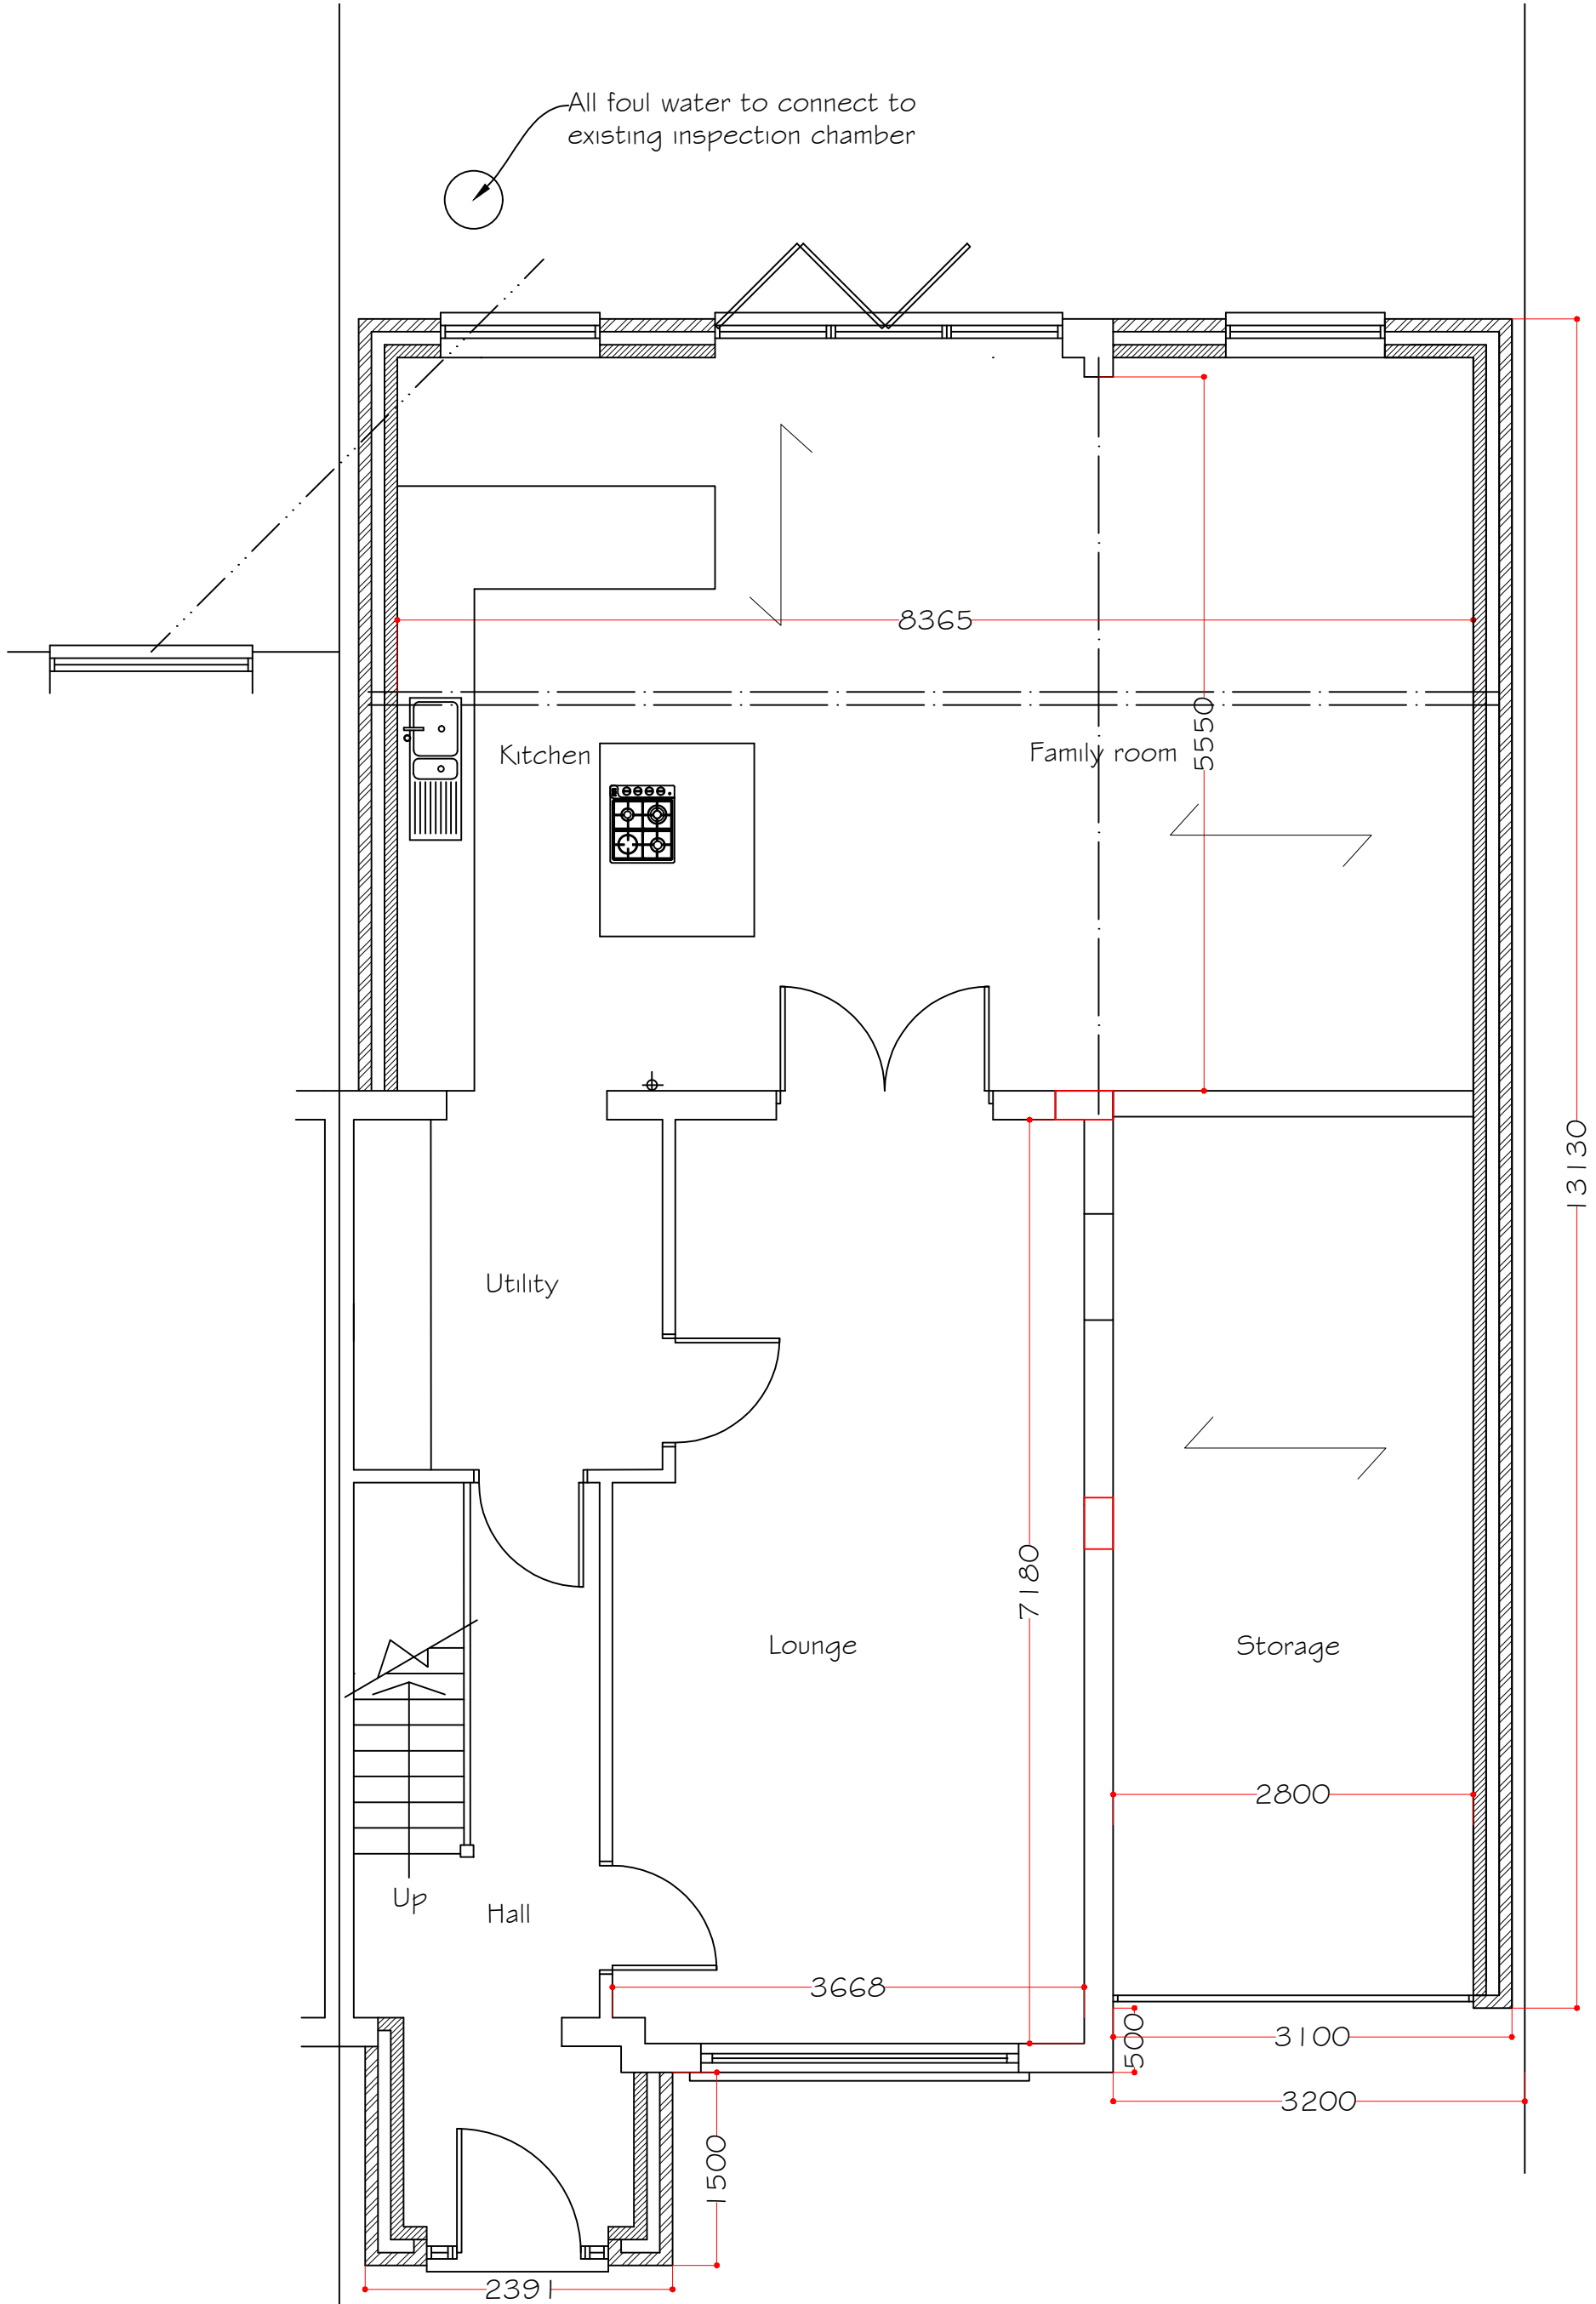


Ground Floor Plan

Scale 1:50

0 0.5 1 2 3 4 5 6 7 8 9 10

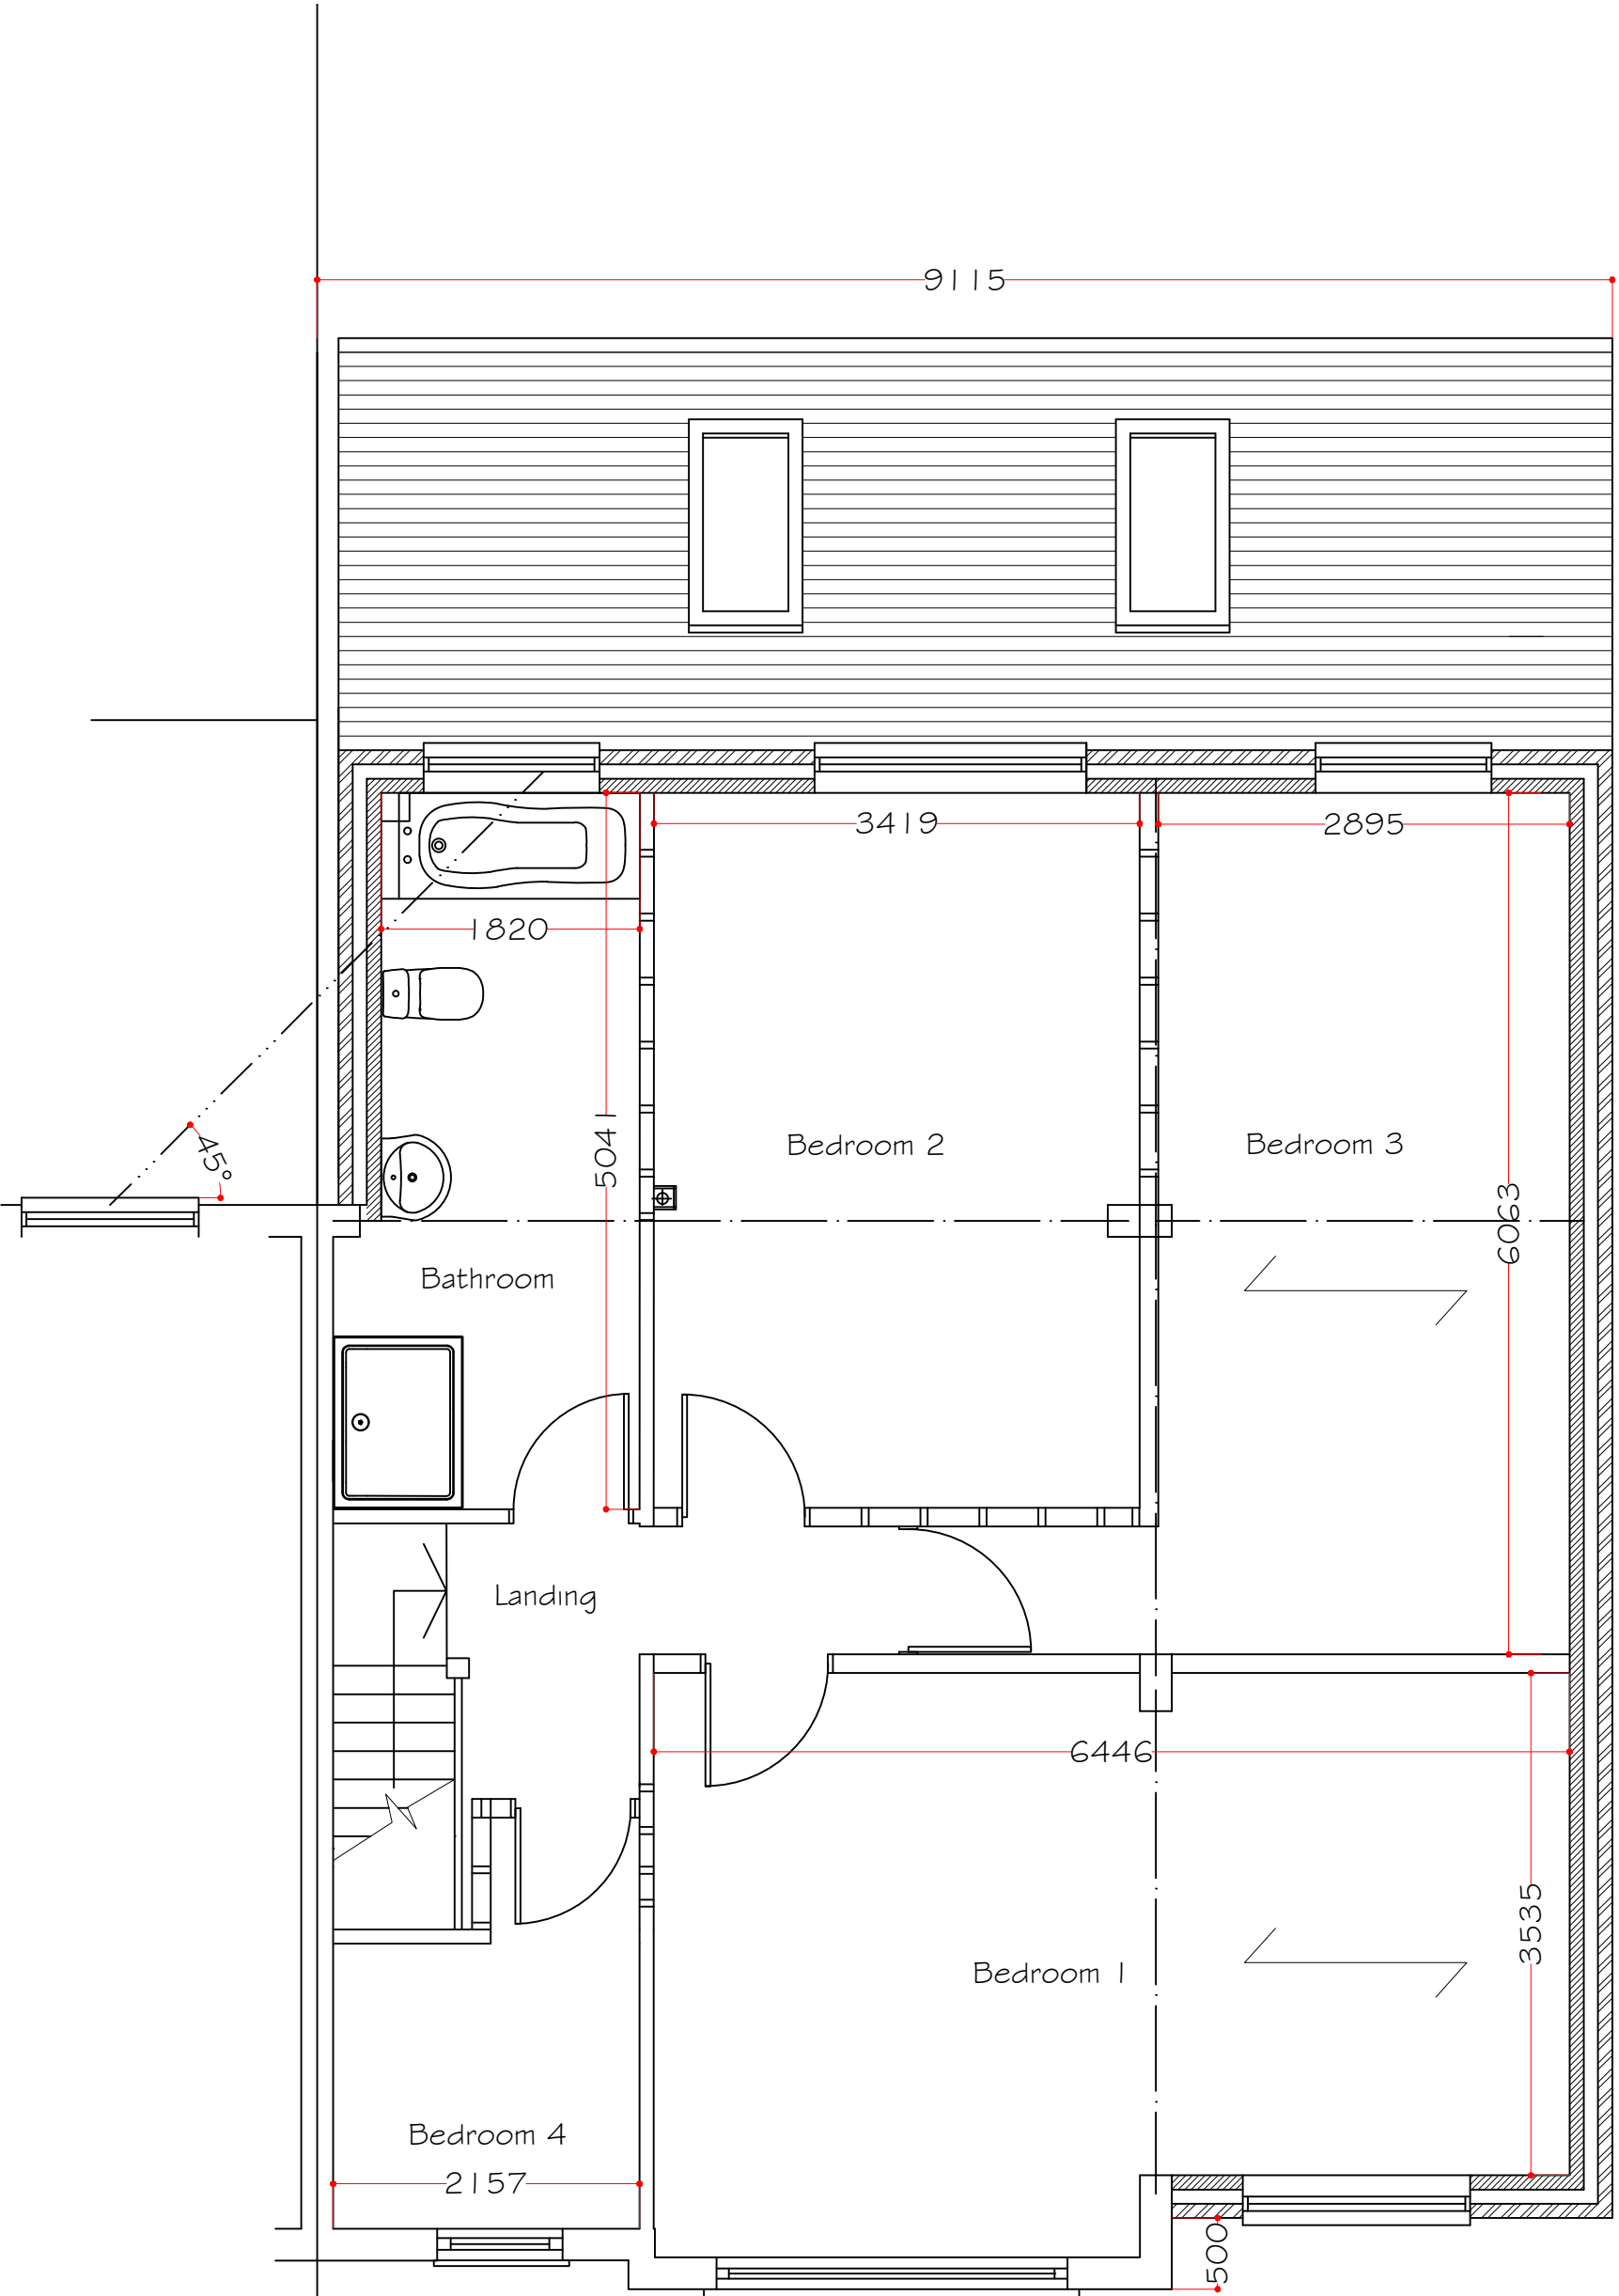

First Floor Plan

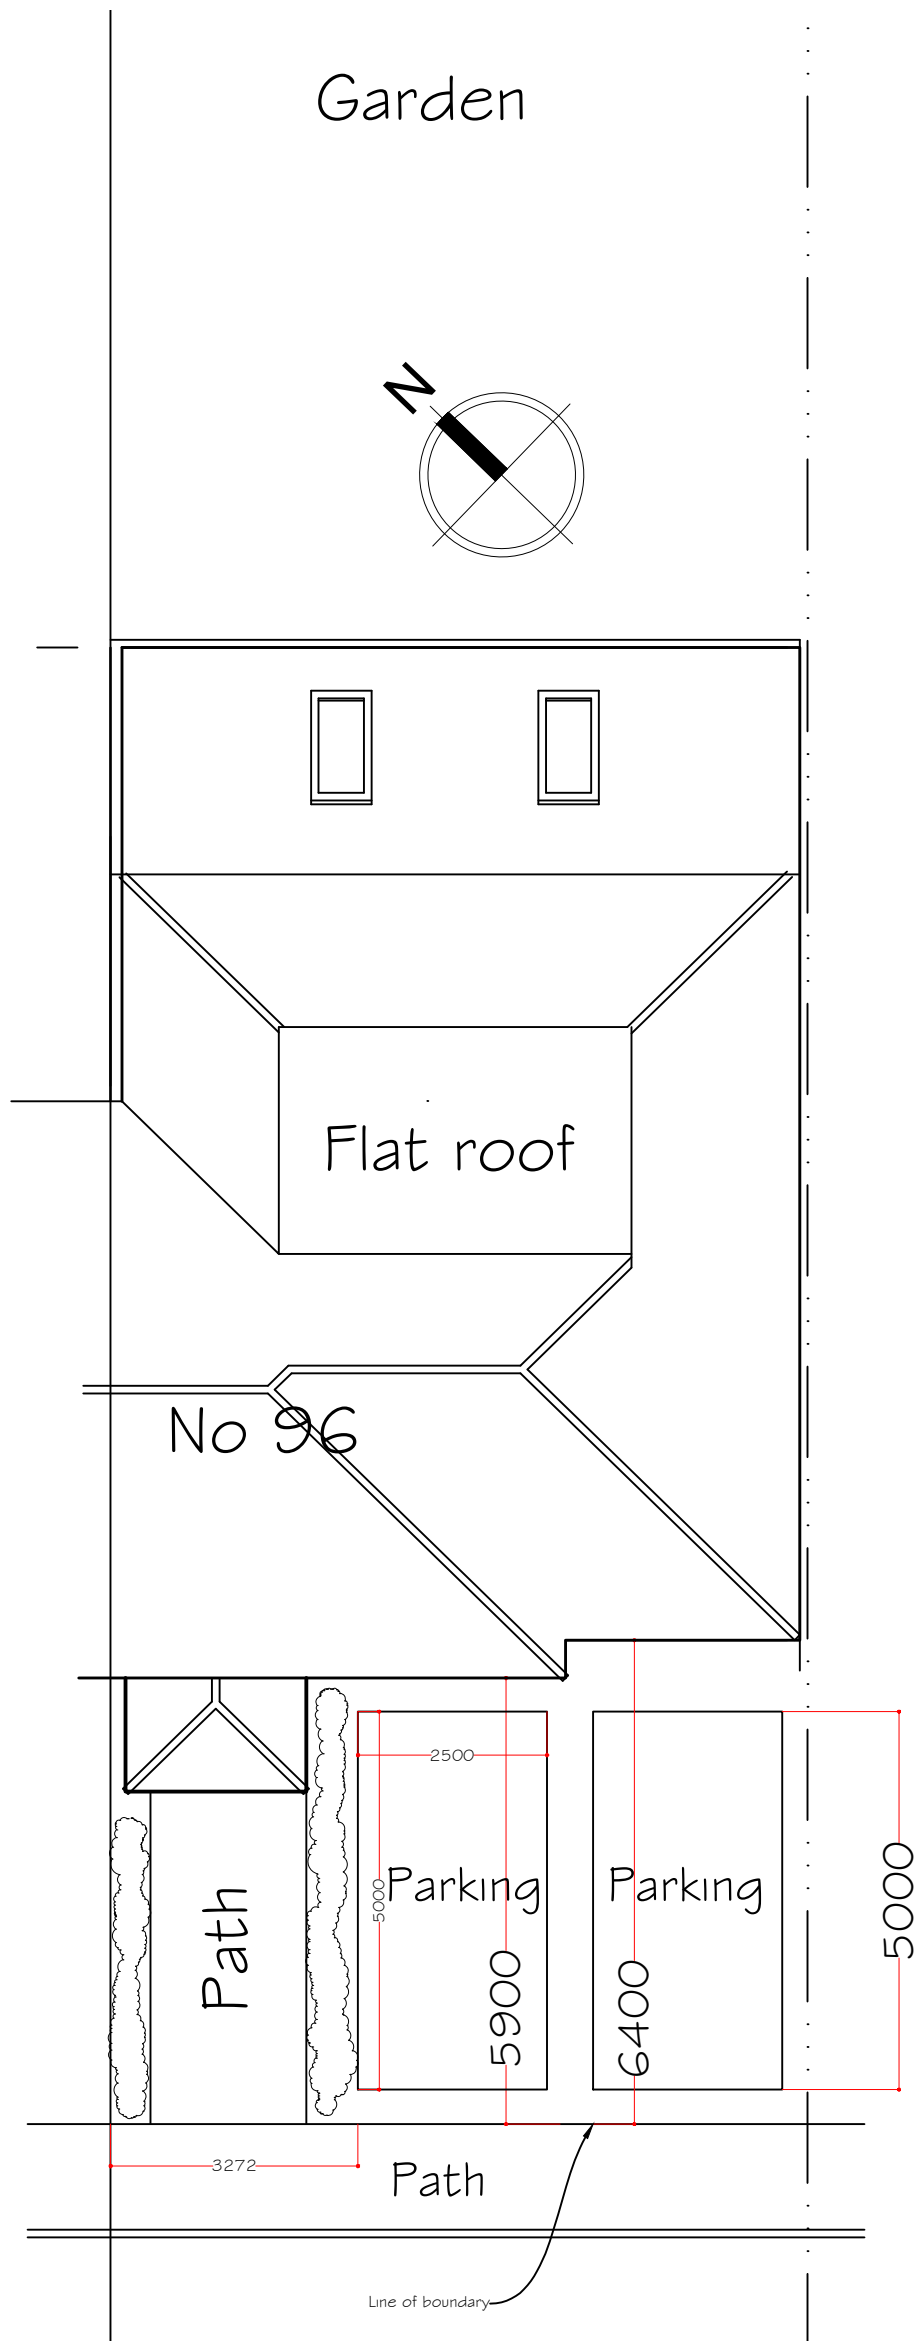

Block Plan

Scale 1:100

0 0.5 1 2 3 4 5 6 7 8 9 10

Rev G-Amended width of side extension. 12 October 2022
Rev F-Side windows removed. 7 July 2021
Rev E-North point added. 11 May 2021
Rev D-Design changes. 10 May 2021
Rev C-Scale note amended. 20 April 2021
Rev B-Amended proposal. 20 April 2021

Synergy Planning & Property Consultants Ltd Suite 6 Laser Quay Marine City Centre Rochester Kent ME2 4HU		
Client	Mr H Singh	
Address	96 Vigilant Way Gravesend Kent	
Drawing title	Survey drawings	
Scale	1:100/ 1:50	
Date	March 2020	Drawn by
Drawing No	20/287/02	G