

NOTES
Do not scale

Verify all dimensions on site before commencing any work or preparing any shop drawings

All building materials, components and workmanship to comply with the appropriate Public Health Acts, Building Regulations, British & European Standards and Codes of Practice and to the appropriate manufacturers recommendations.

For all specialist work see relevant drawings

All schemes to be set out completely including buildings, roads, drainage and levels prior to the commencement of works

Sites to be checked against Land Registry plans and any necessary Easements to be established

Any discrepancies, errors or omissions to be reported to the architect for further instructions before commencement of works

K		
J		
H		
G		
F		
E		
D		
C		
B		
A		

Date	Revisions	By
------	-----------	----

D

A

C

Architects

21 Stone Street, Gravesend, Kent, DA11 0NP
Tel: 01474 566996 Fax: 01474 320374
Design@DACarchitects.co.uk

Project Title

ST THOMAS'S
ALMSHOUSES
OLD ROAD WEST
GRAVESEND, DA11 7LA

Client



PINNOCK'S CHARITIES

Drawing Title


THE LODGE
PLANS AS EXISTING

Scale	Date	Drawn By
1:100 @ A1	07/06/2023	BH

Project No.	Dwg. No.	Rev.
5434	D-02	

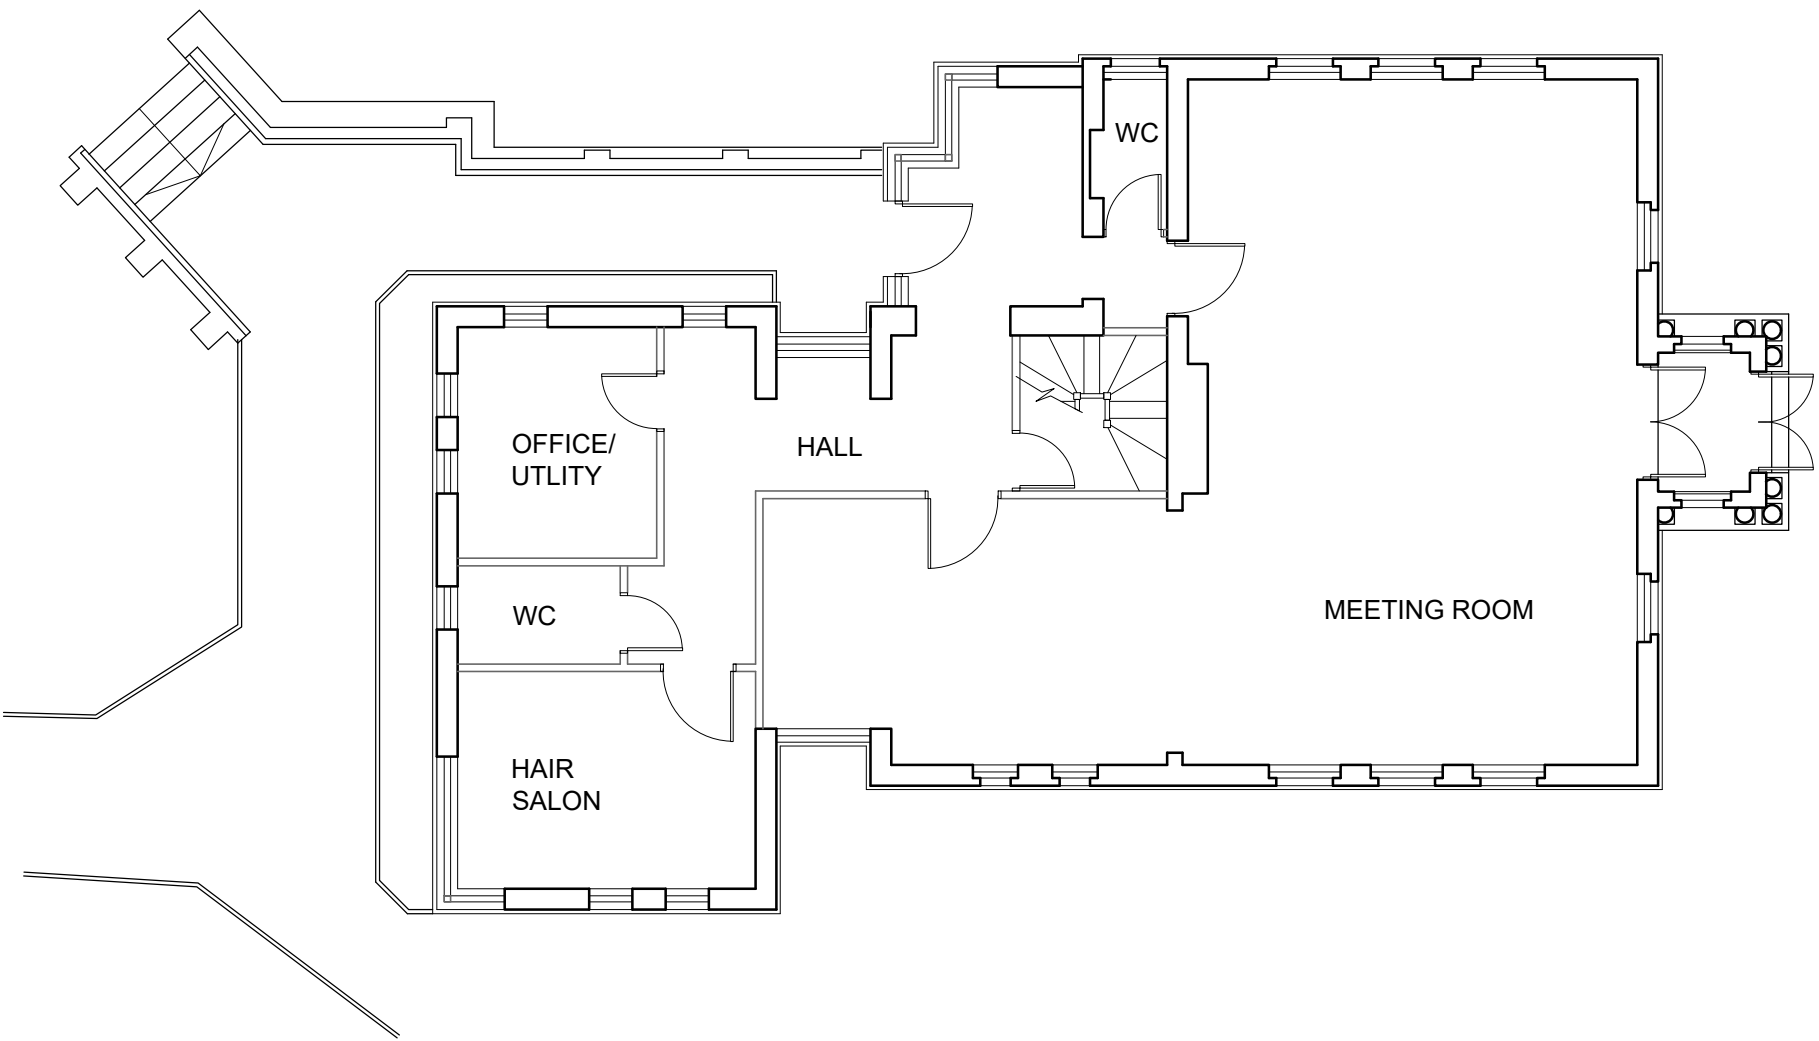 


GROUND FLOOR PLAN

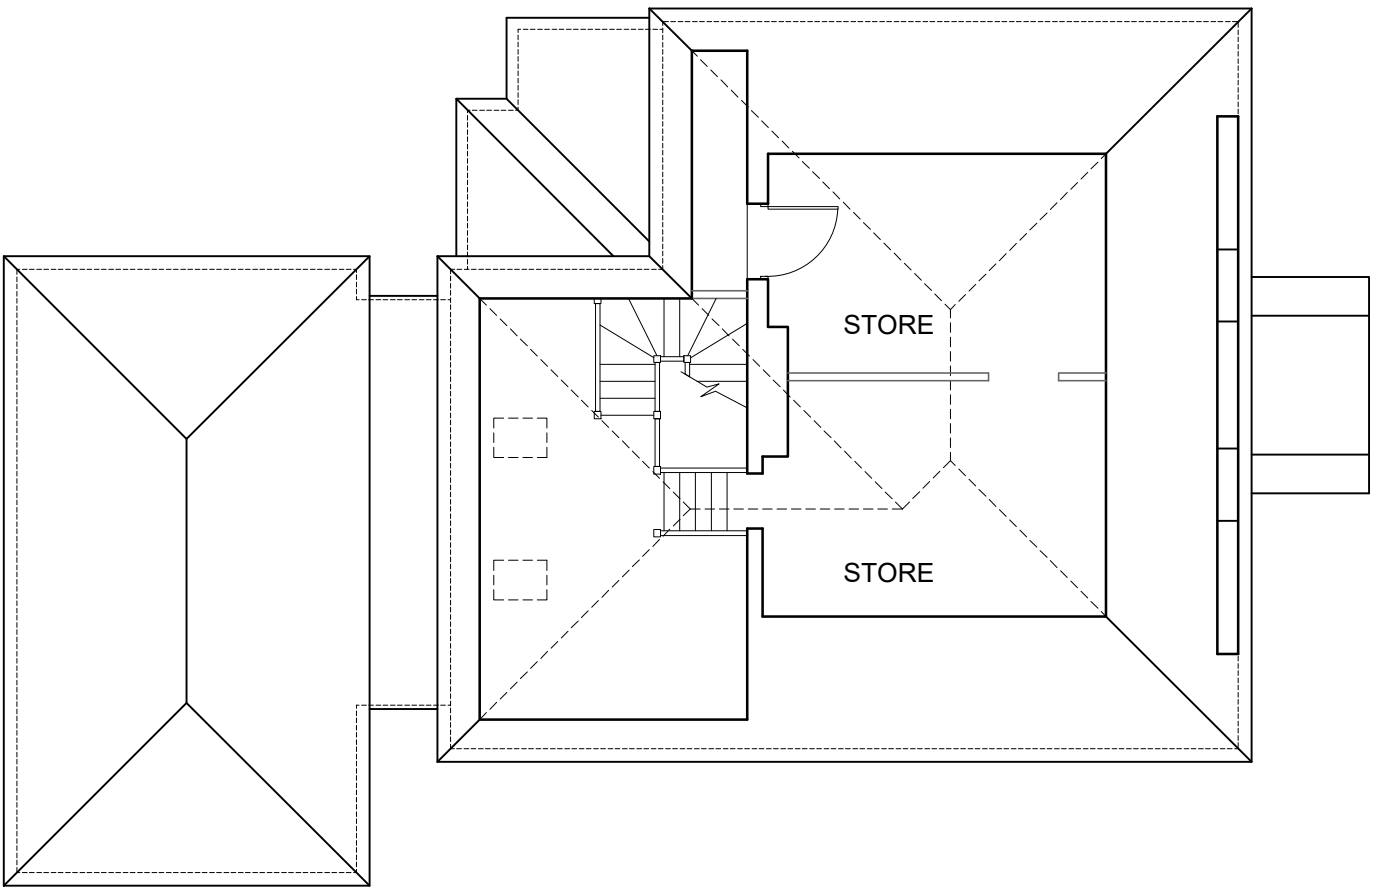

FIRST FLOOR PLAN



WEST ELEVATION

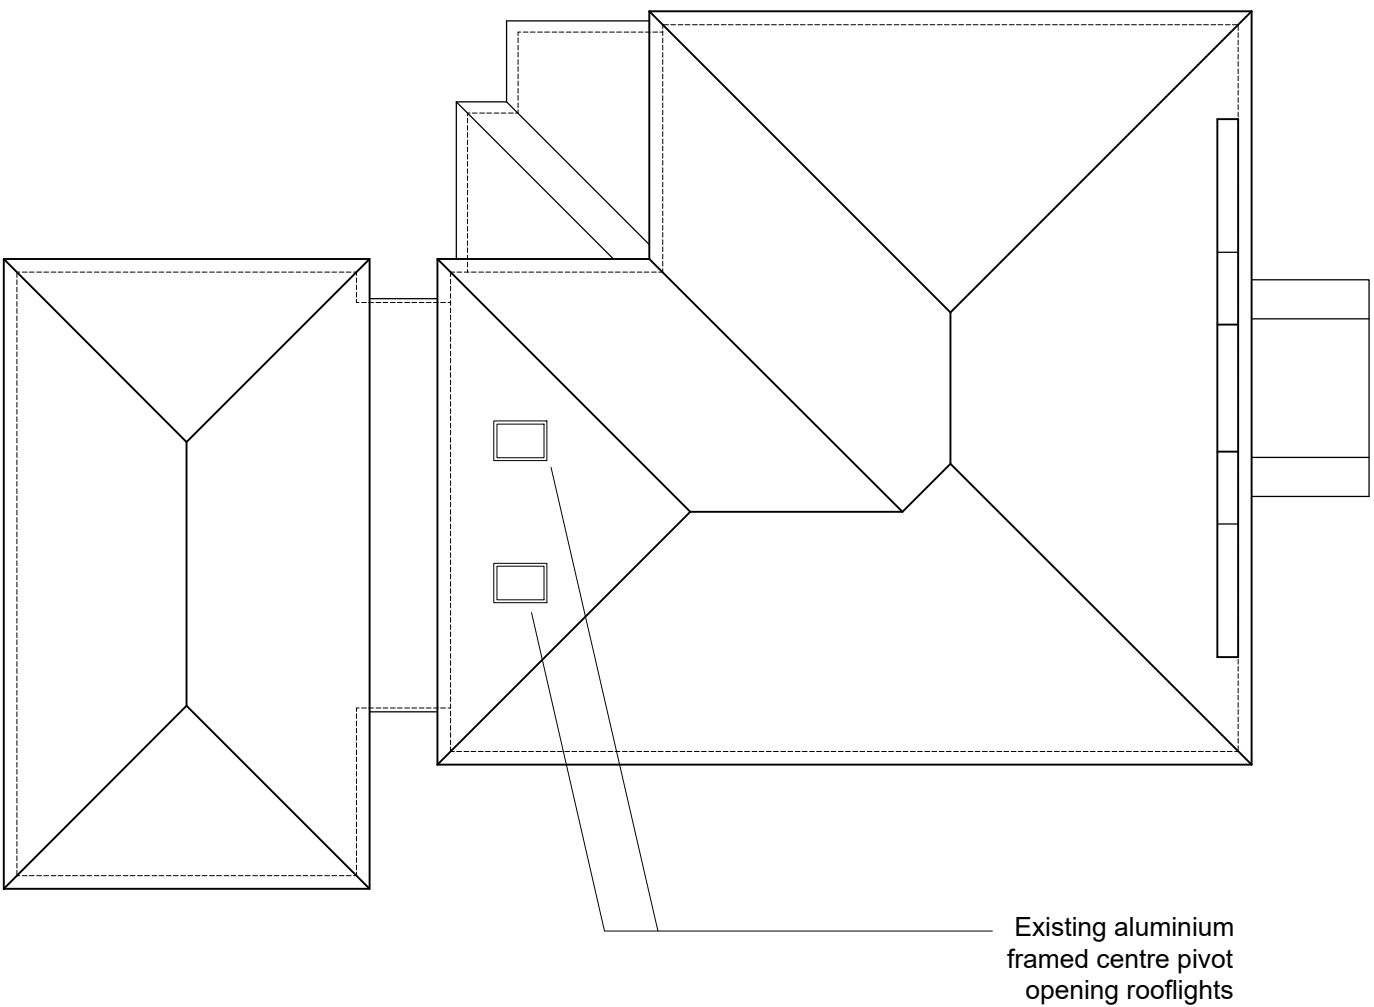

ROOF PLAN



EAST ELEVATION

