


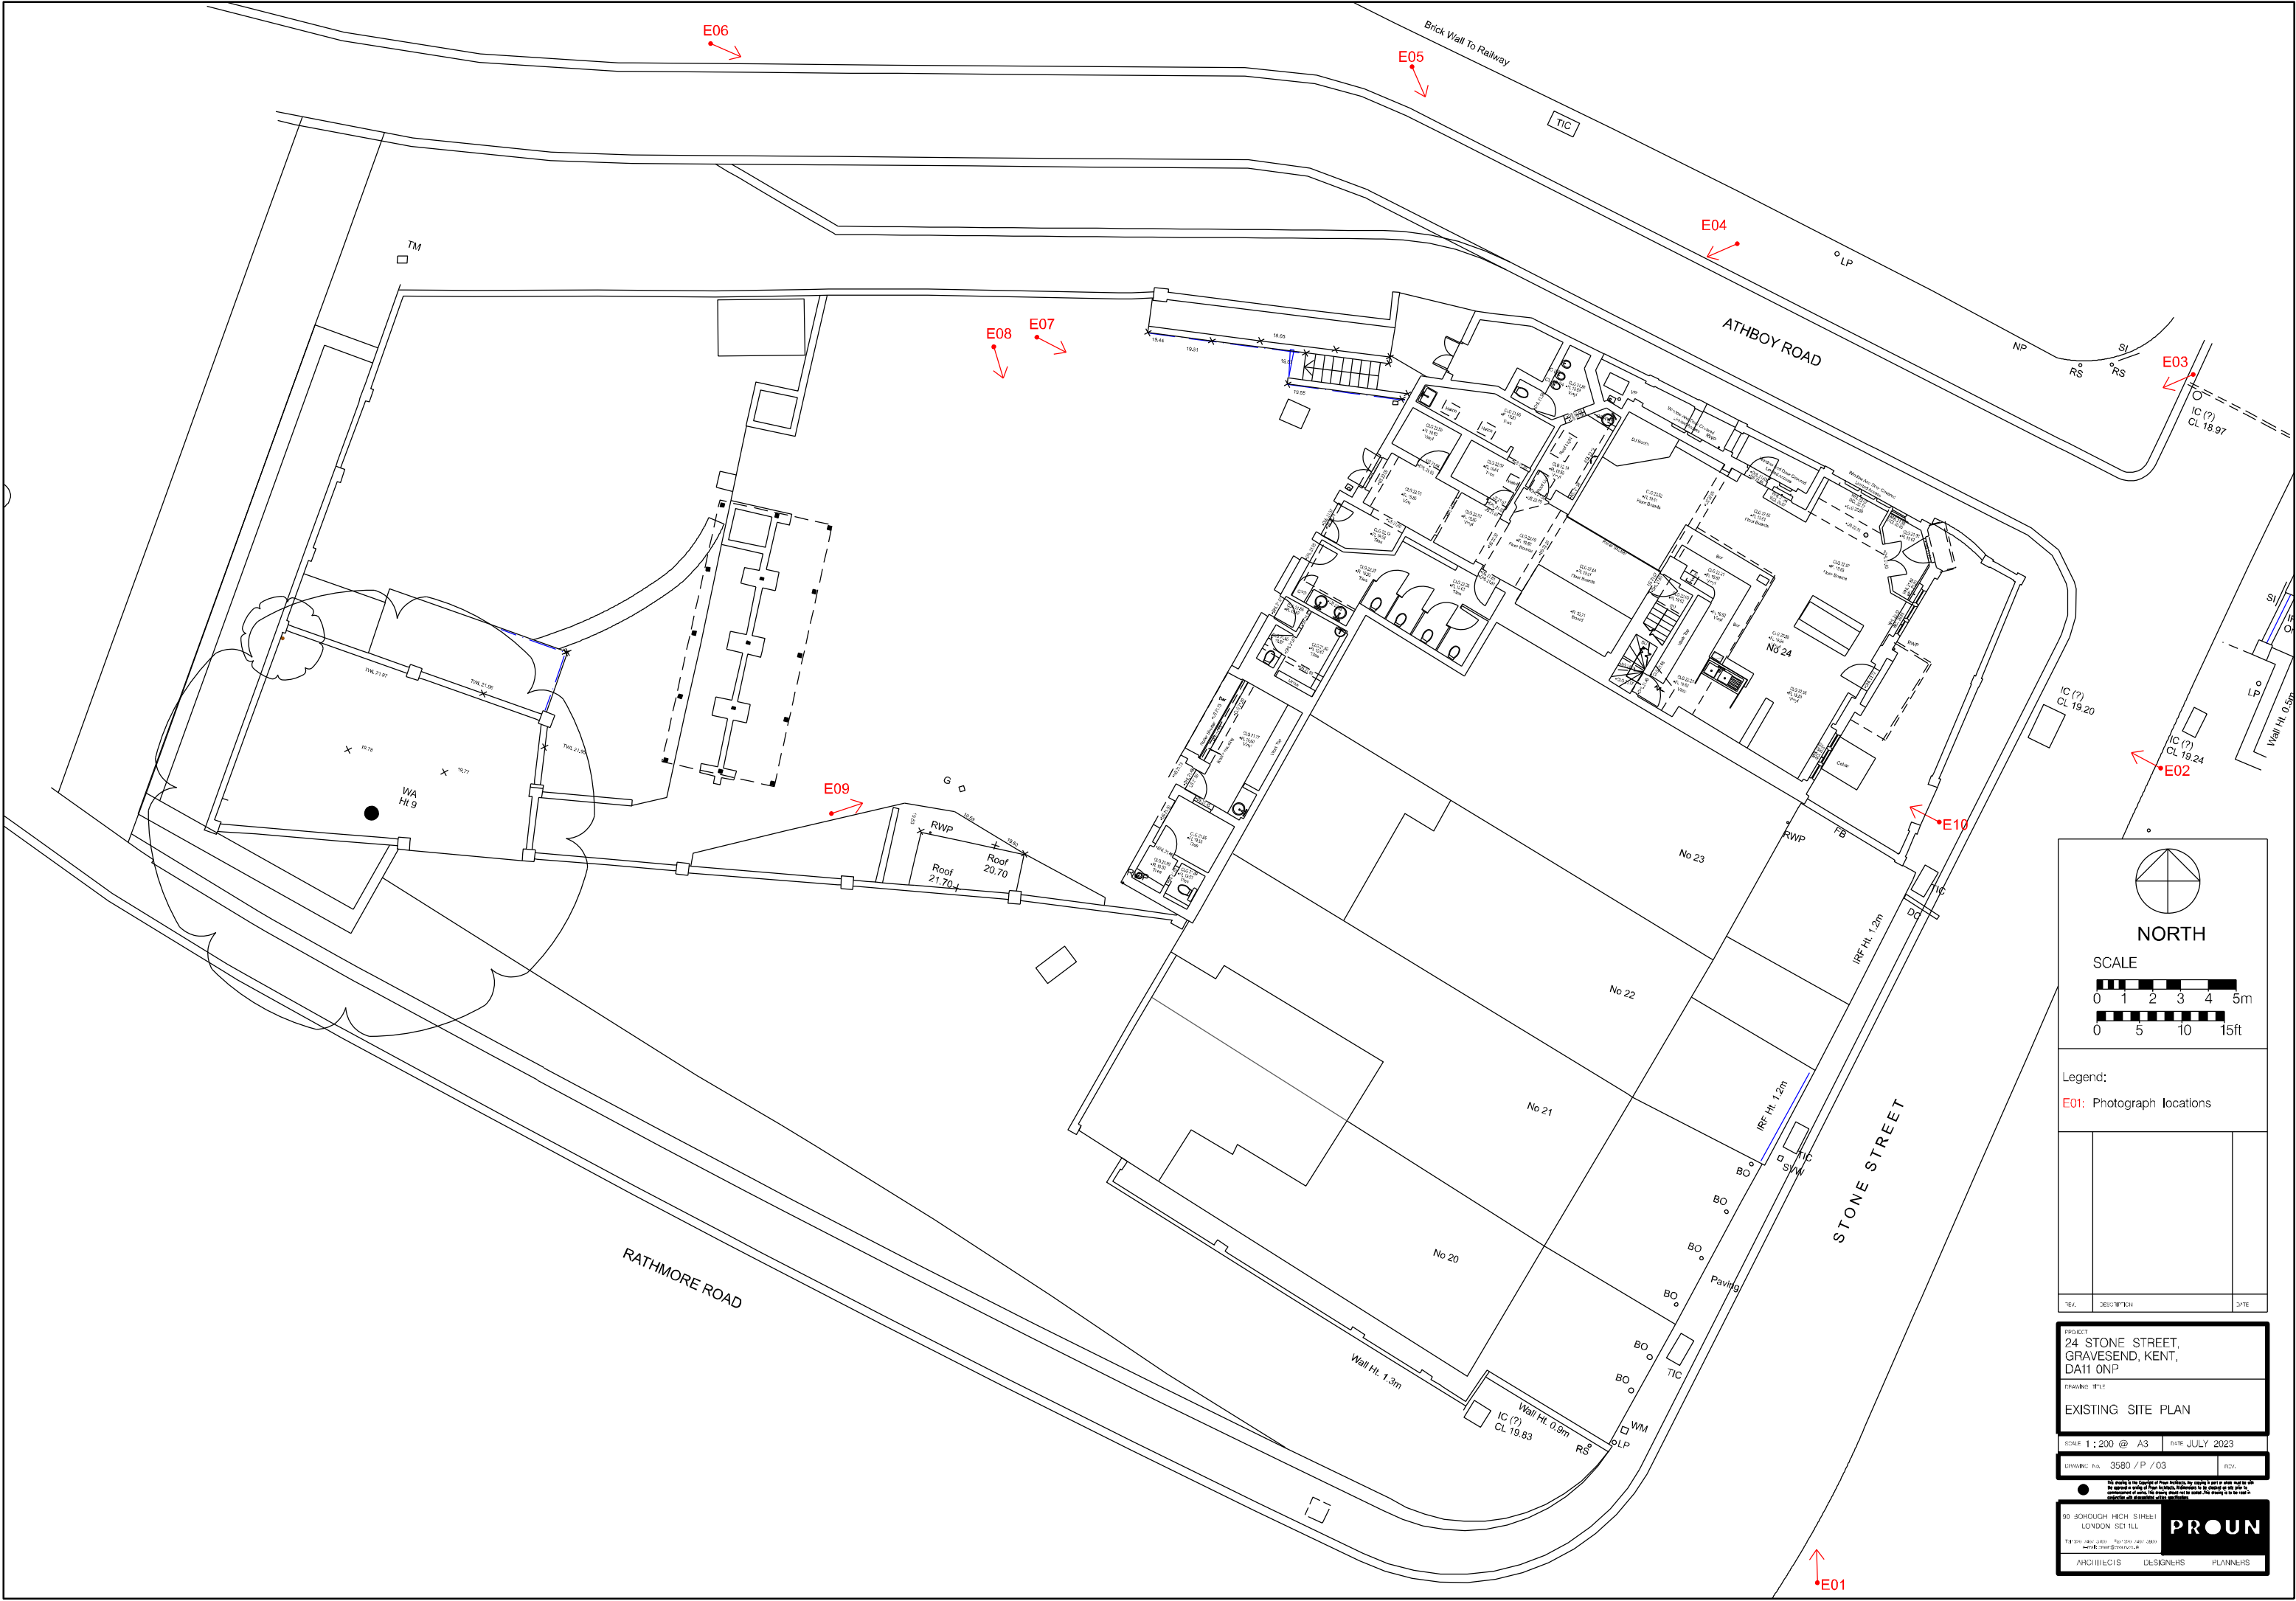

NORTH

SCALE

0 1 2 3 4 5m

0 5 10 15ft

Legend:

E01: Photograph locations

REV.	DESCRIPTION	DATE

PROJECT

24 STONE STREET,
GRAVESEND, KENT,
DA11 0NP

DRAWING TITLE

EXISTING SITE PLAN

SCALE: 1:200 @ A3	DATE: JULY 2023
DRAWING NO.: 3580 / P / 03	REV:

30 BOROUGH HIGH STREET
LONDON SE1 1LL

PROUN

ARCHITECTS DESIGNERS PLANNERS