

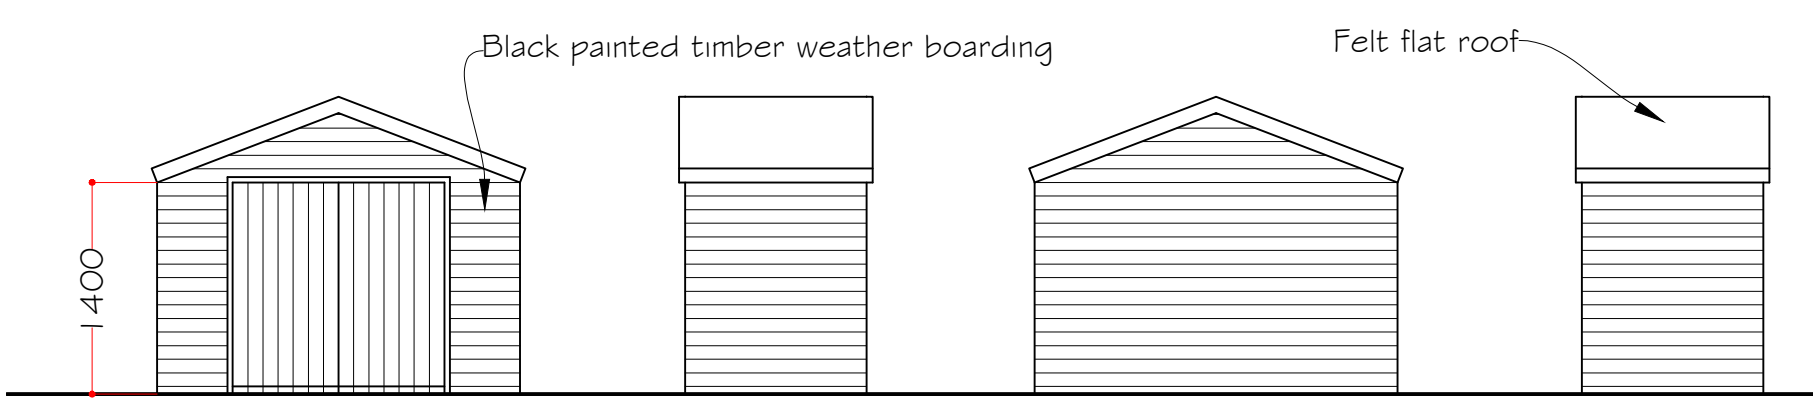





Existing

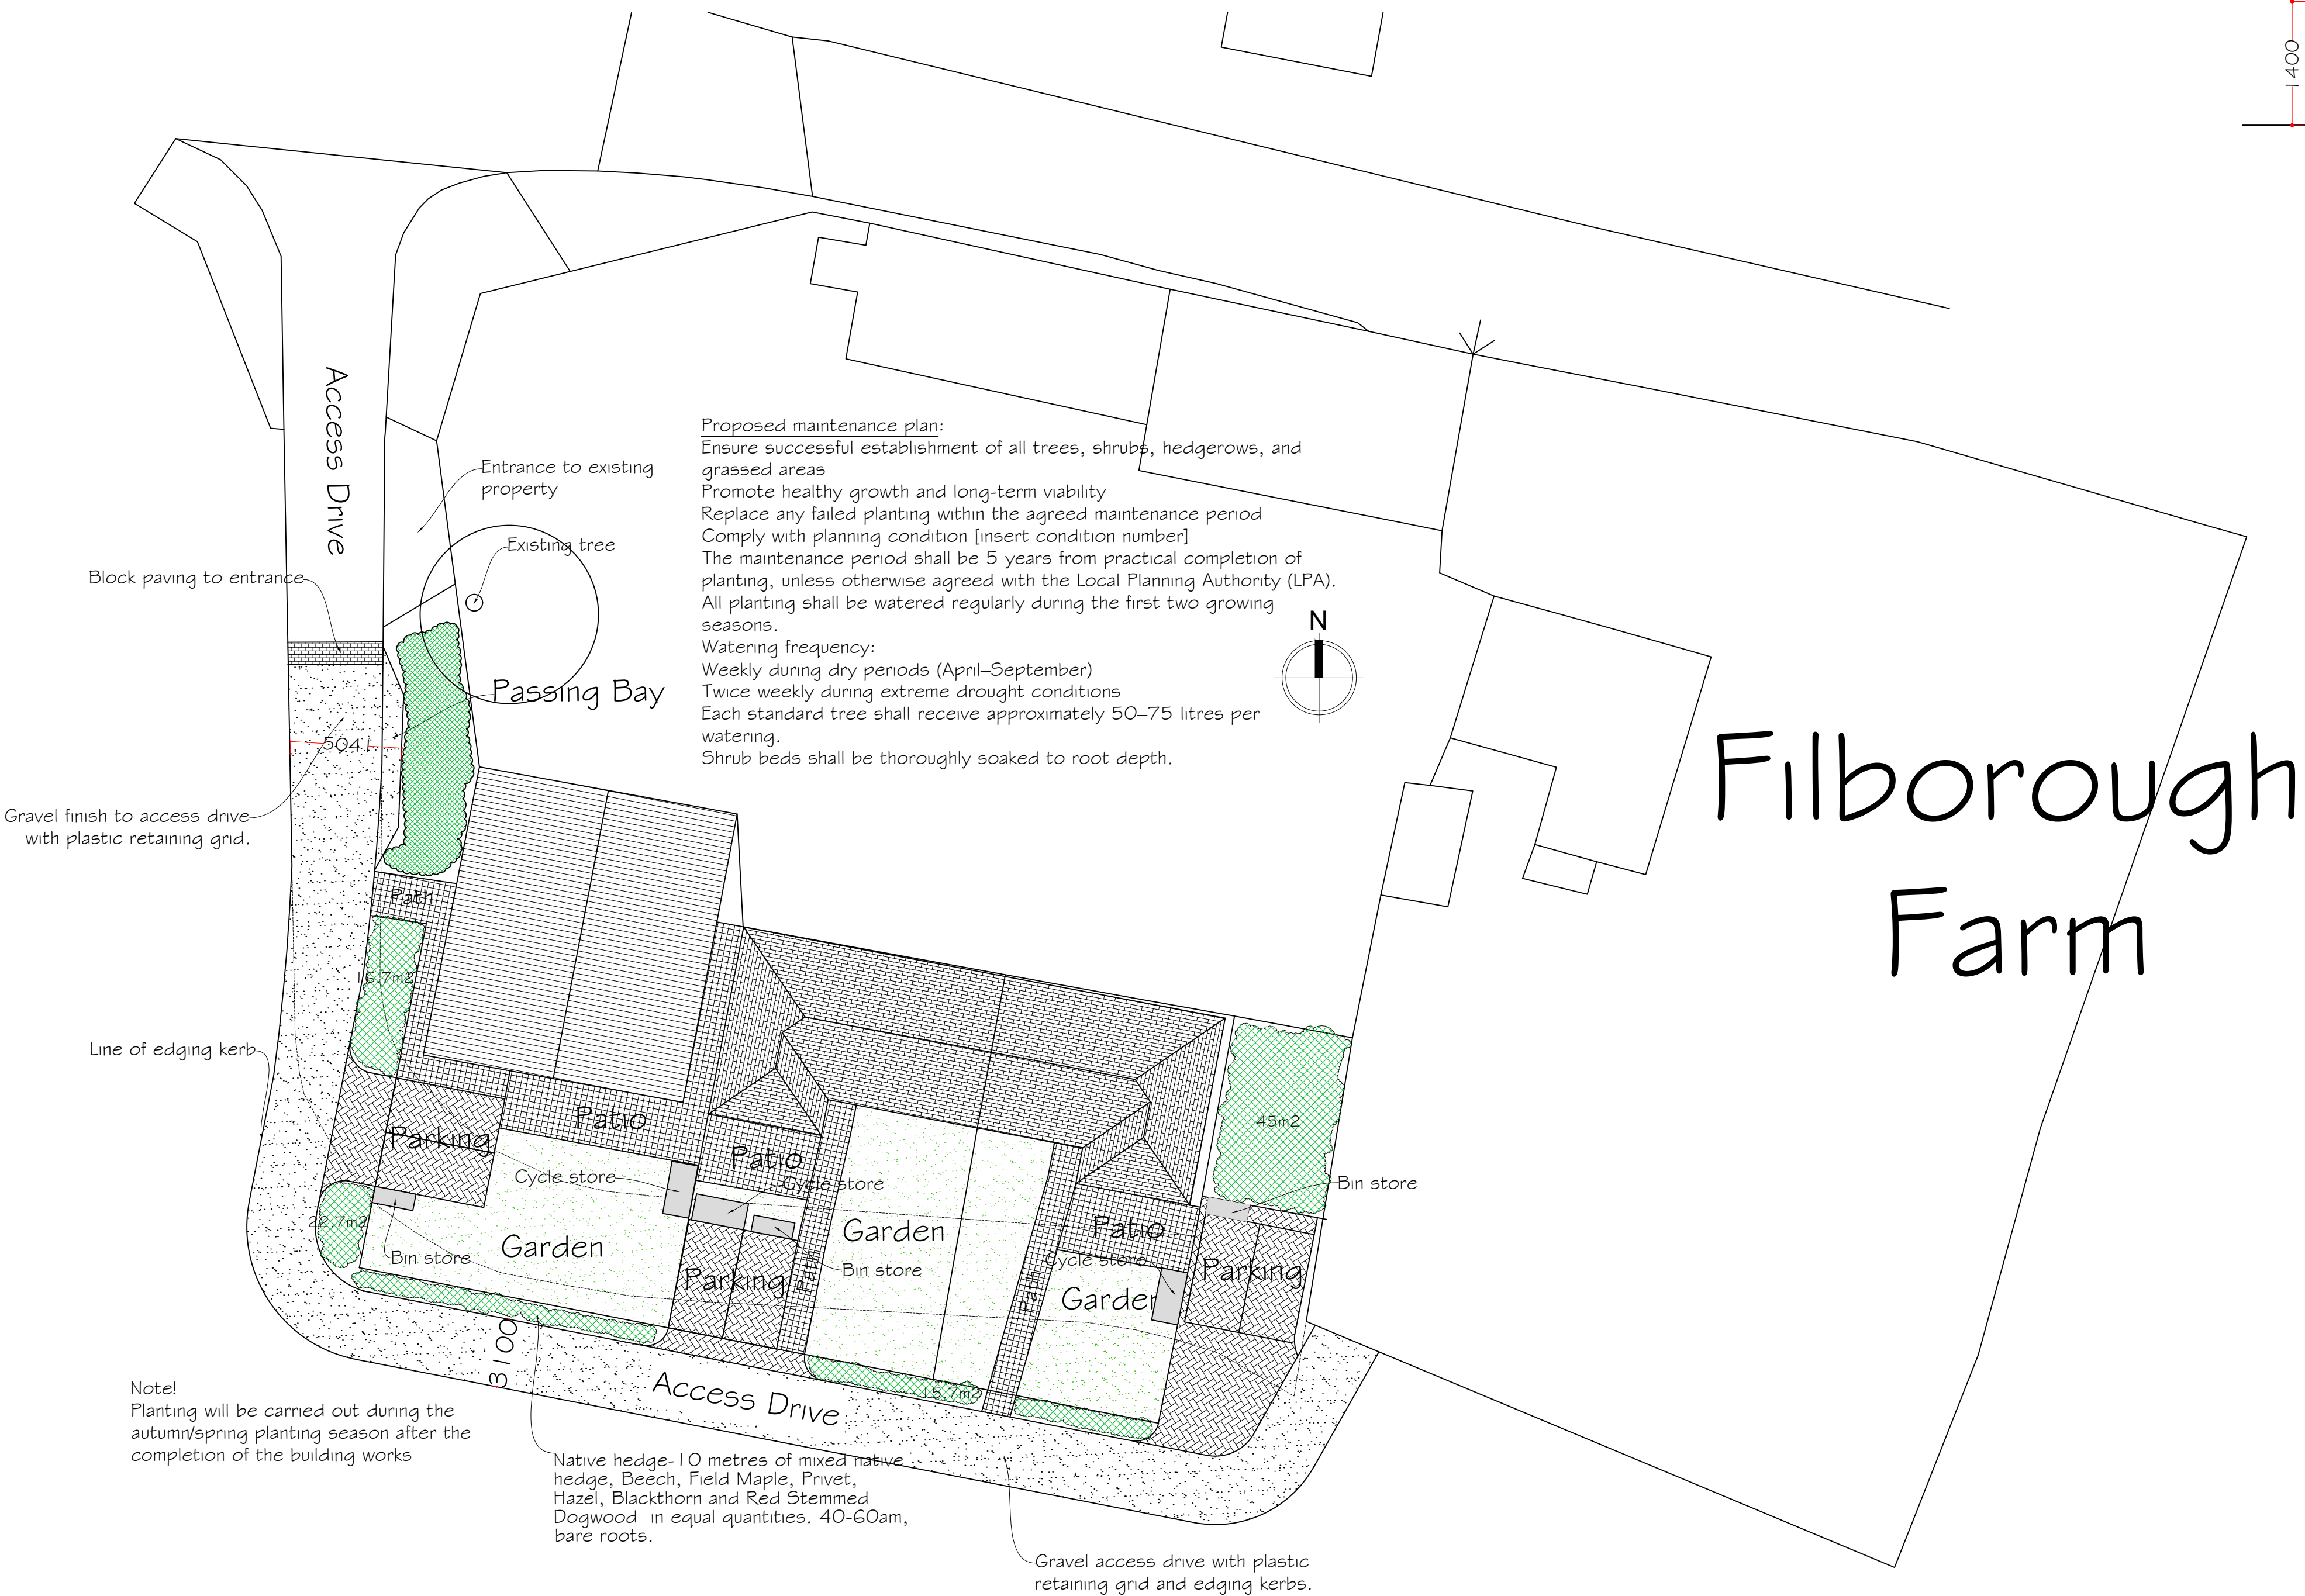

Site Plan

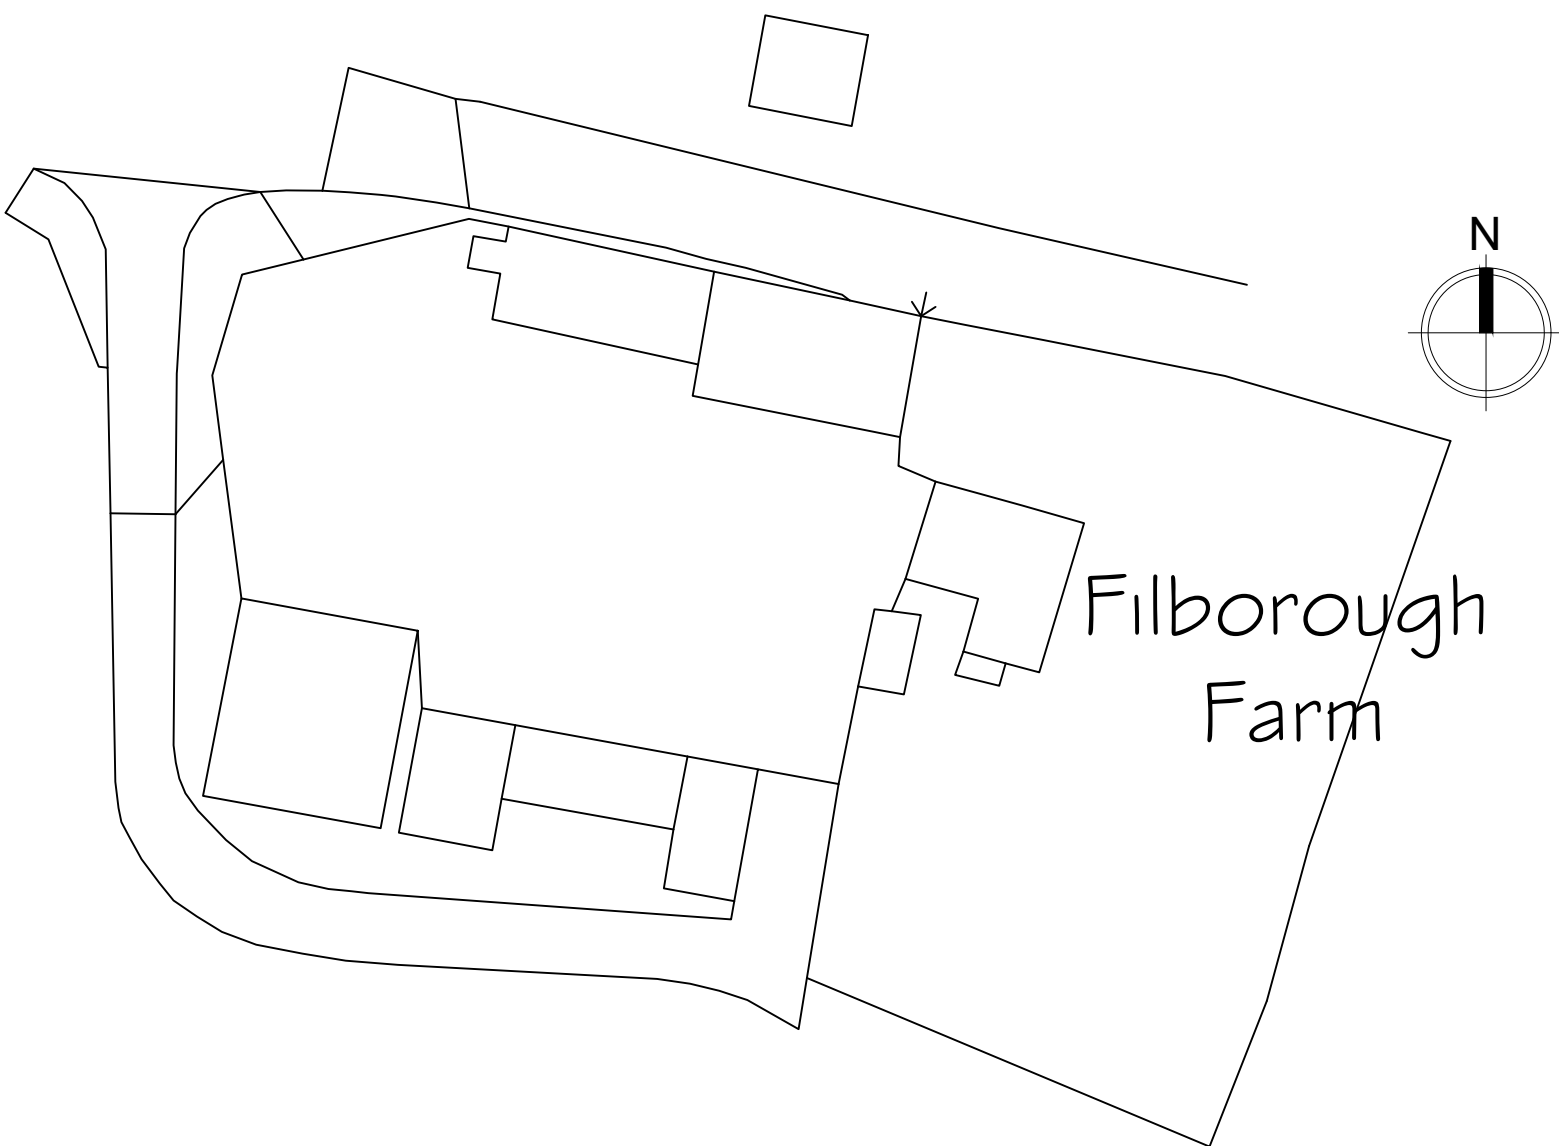

Site Plan

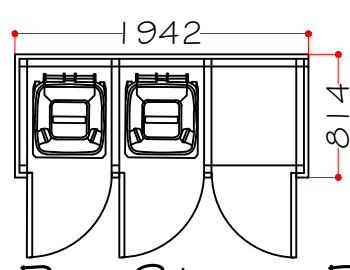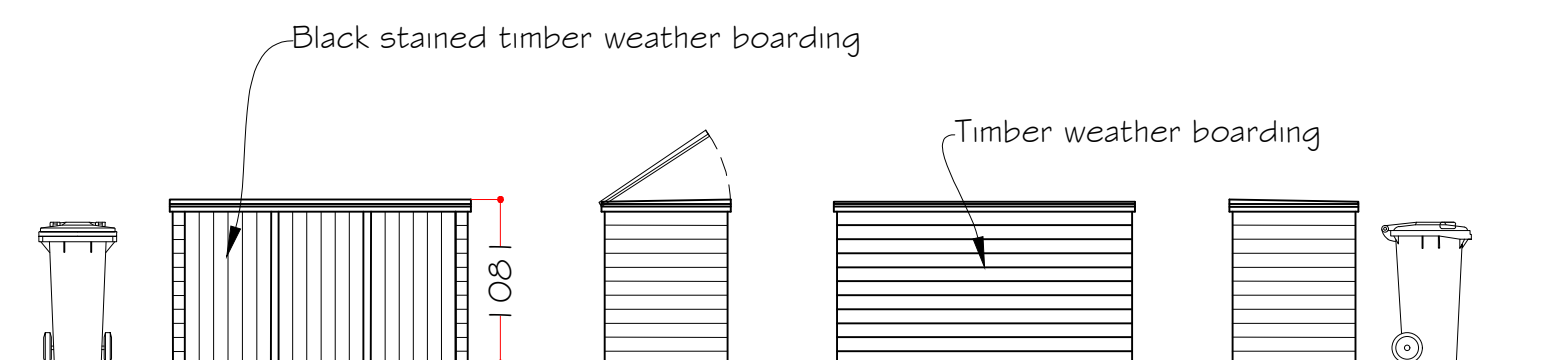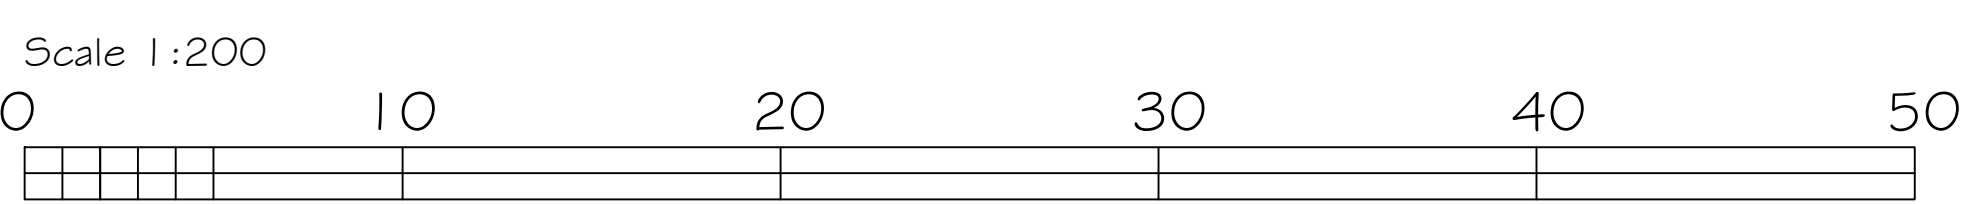

Synergy Planning & Property Consultants Ltd The Office The Lanchester Rochester Kent ME3 7NQW	
Client	Mr J Bunger
Address	Filborough Farm
Drawing title	Existing and proposed site plans
Scale	1:500/1:200
Date	November 2025
Drawing No	25/493/06