
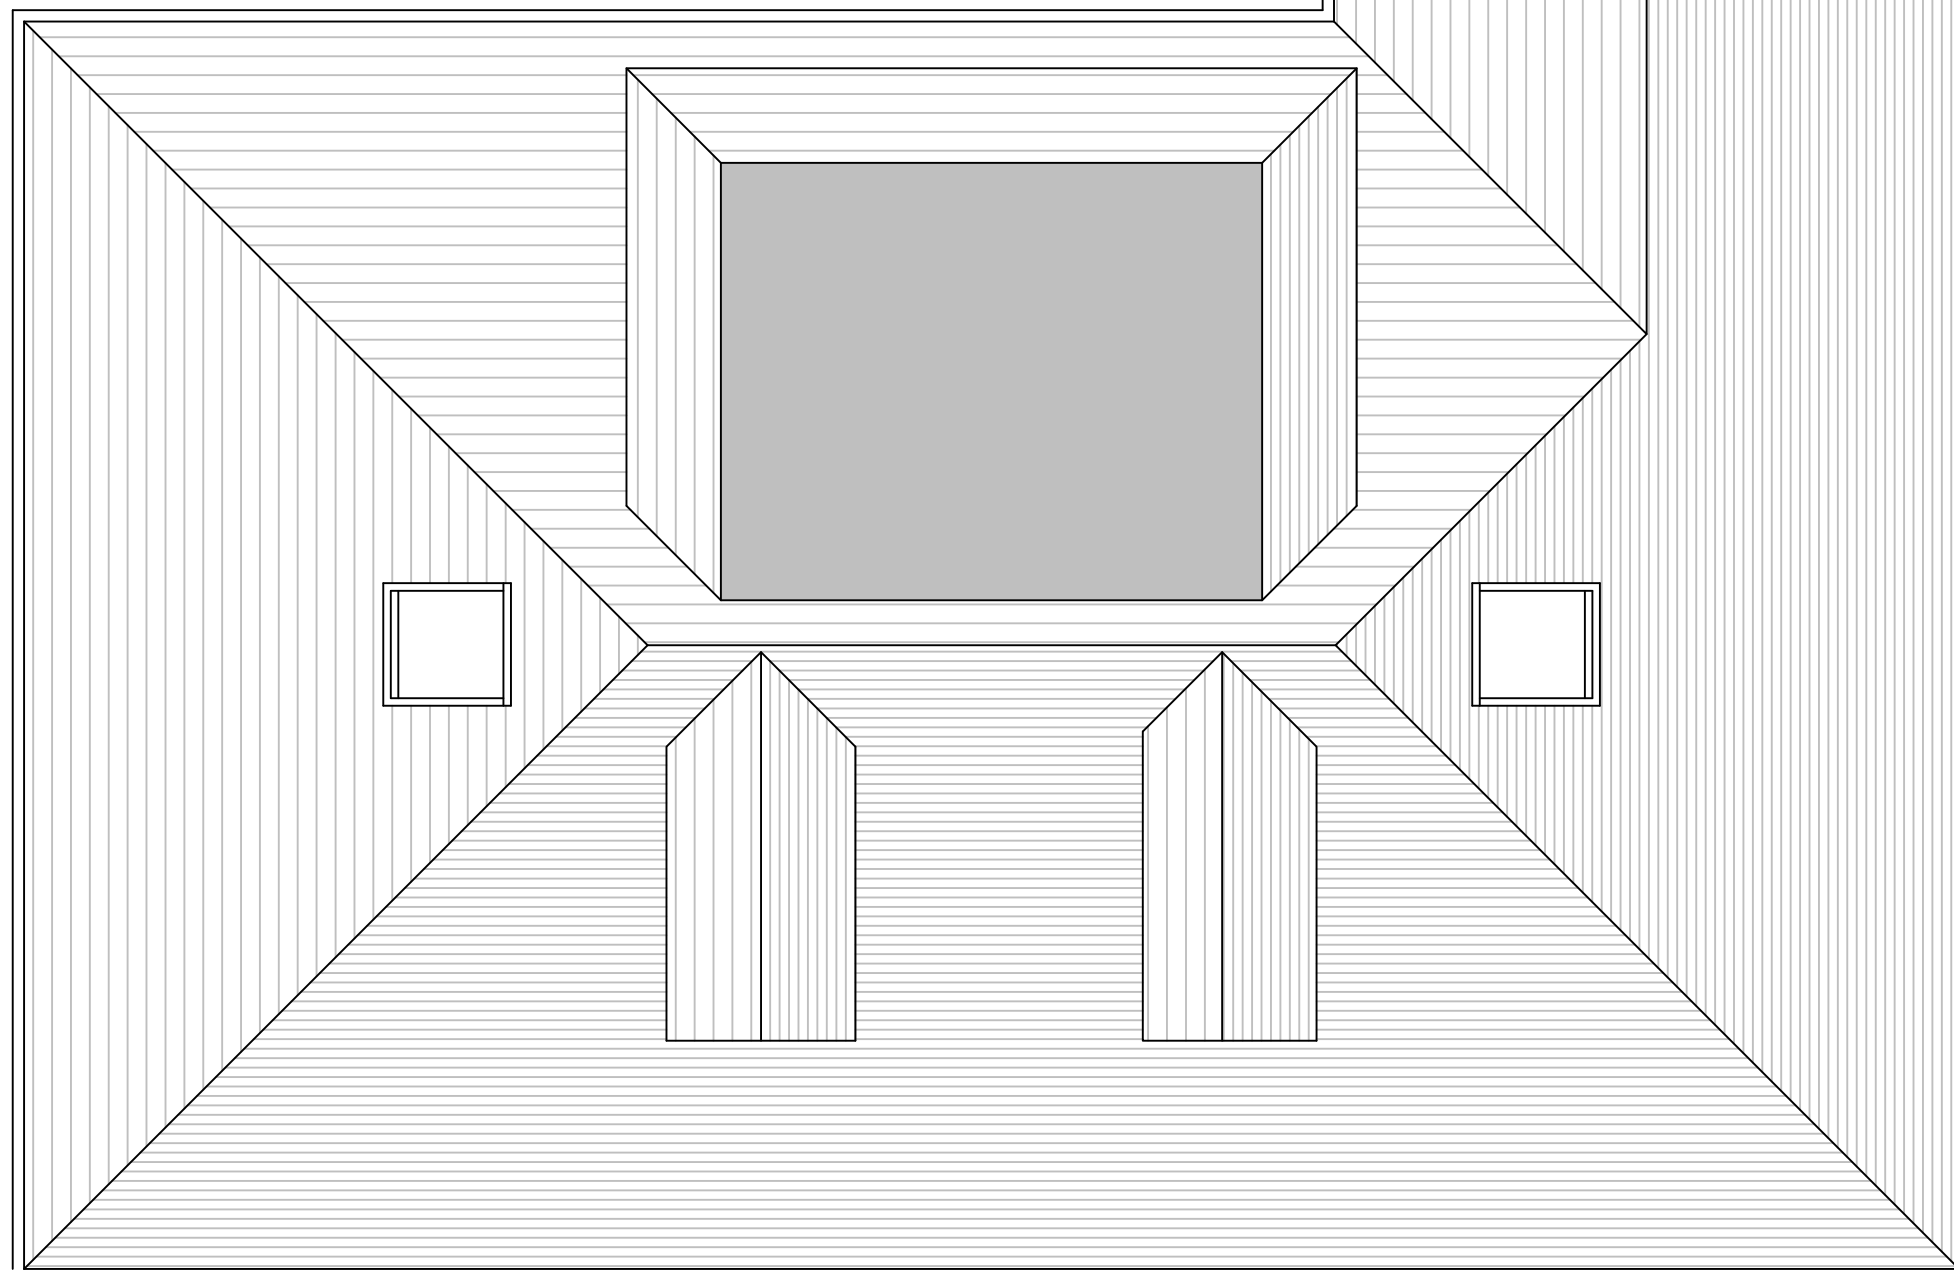


 

PROPOSED ROOF PLAN

David Mills Chartered Architect
RIBA #
3 Mays Cottages, Platt Common, Platt, Sevenoaks TN15 6JX - Tel: 07525 863029 -
david@dmarchitect.co.uk - www.dmachitect.co.uk

CLIENT

Mr Steve Ahmet

PROJECT

Proposed extension to existing dwelling
at 205 Downs Road, Istead Rise,
Gravesend, Kent DA13 9HW

DRAWING

Proposed Roof Plan

Scale

1:50@A3

Date

25-07-2023

Drg No

M529/P04