




Rear Elevation




Scale 1:100

0 0.5 1 2 3 4 5 6 7 8 9 10

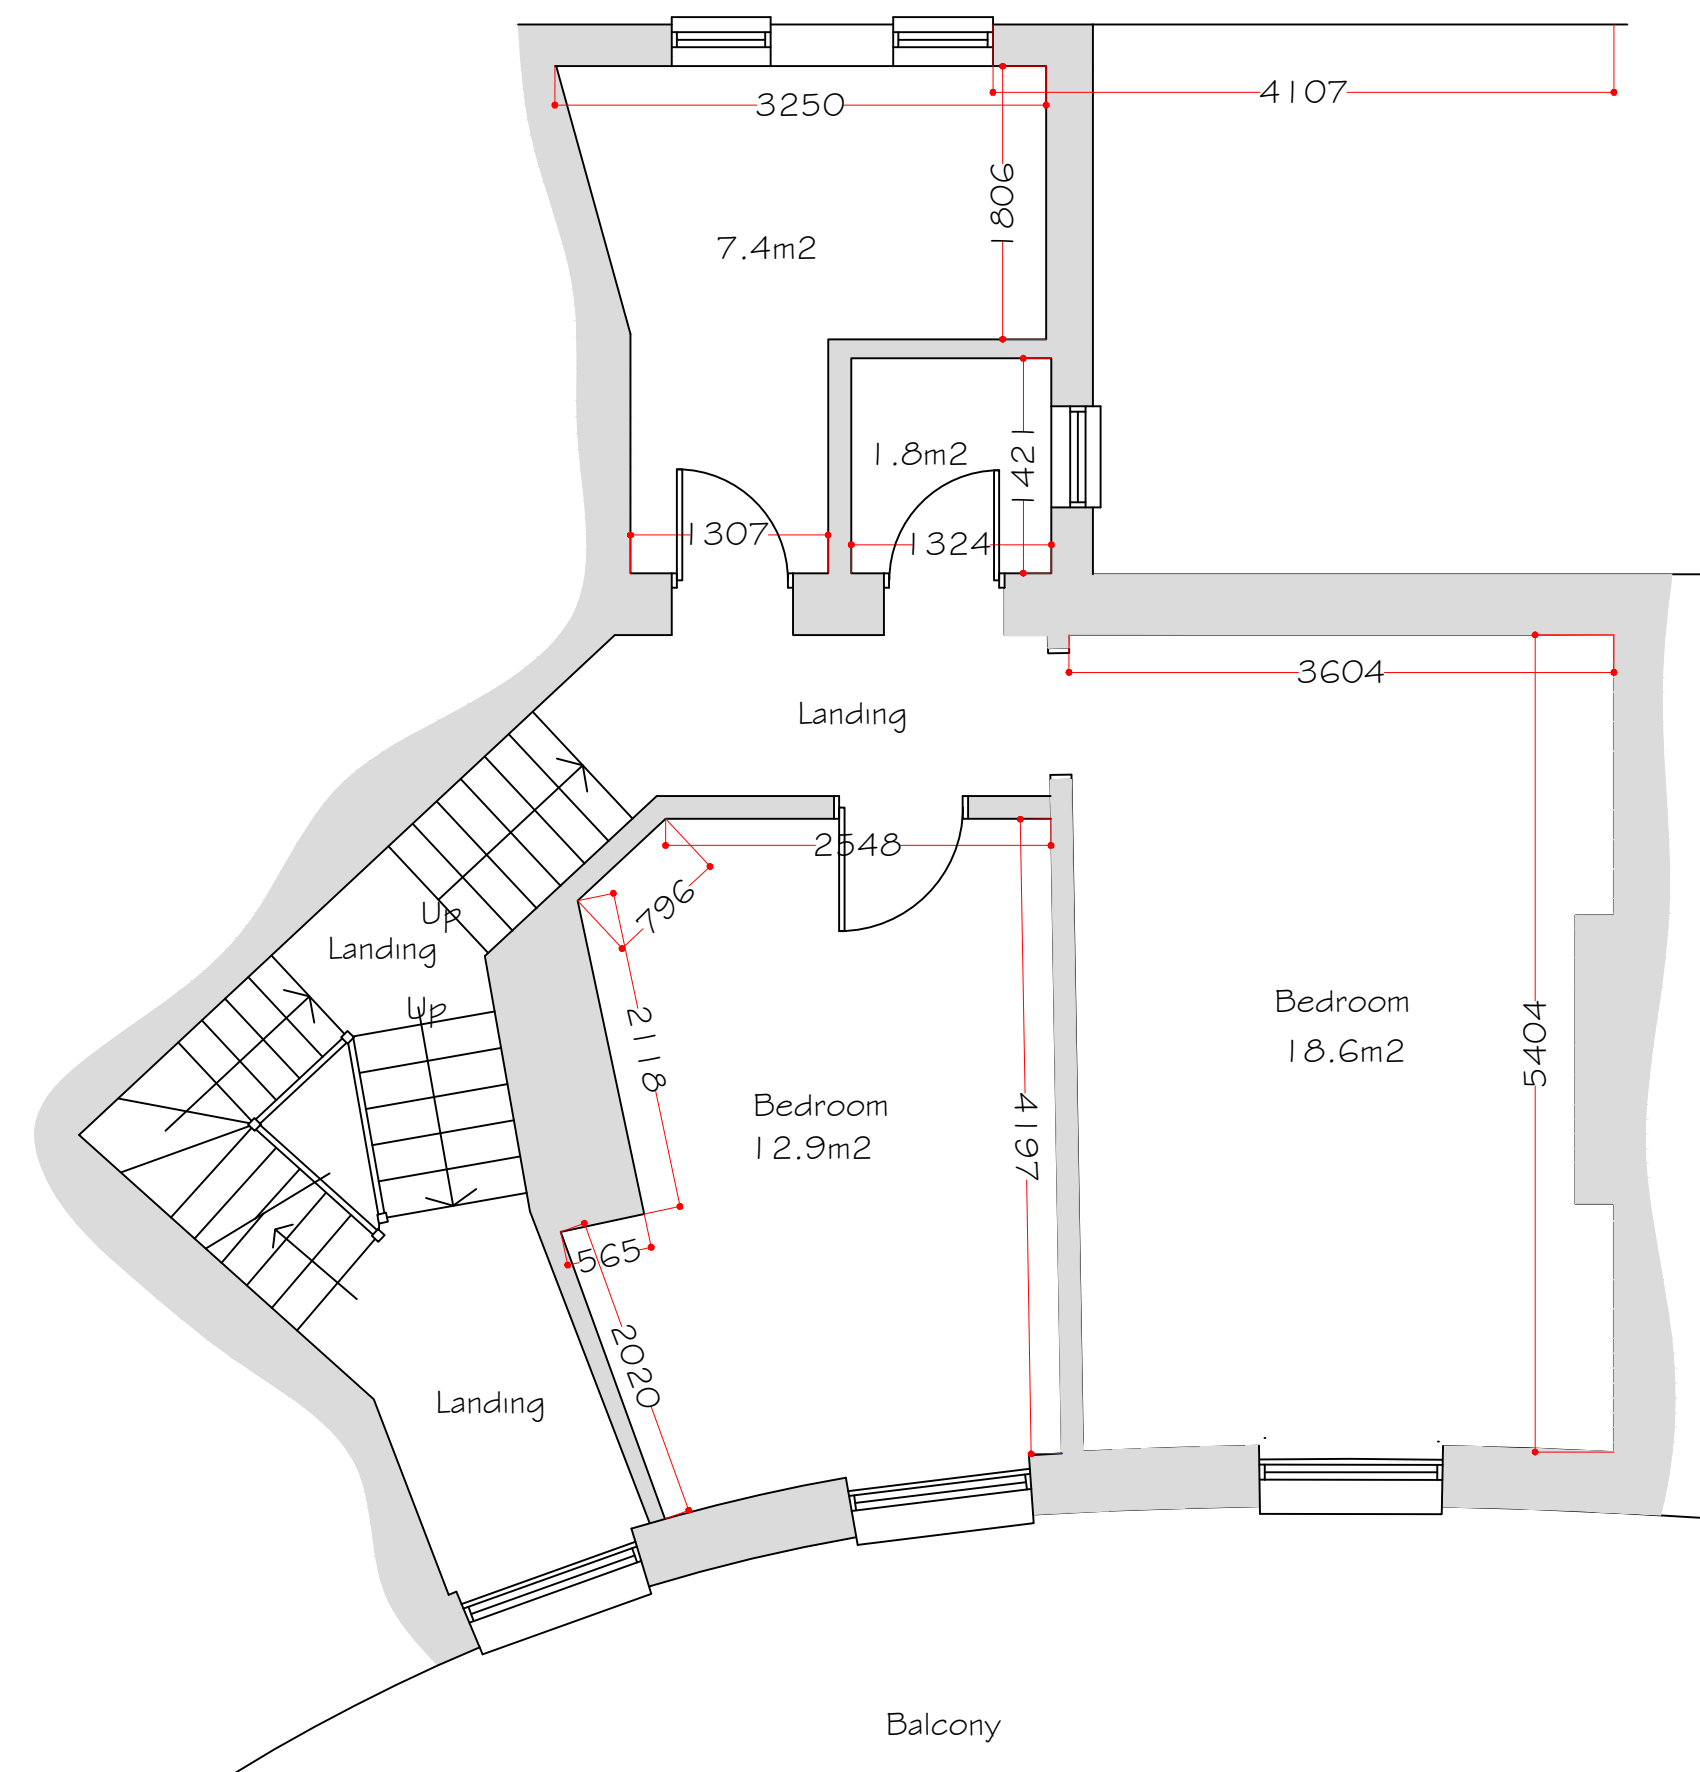

Scale 1:50

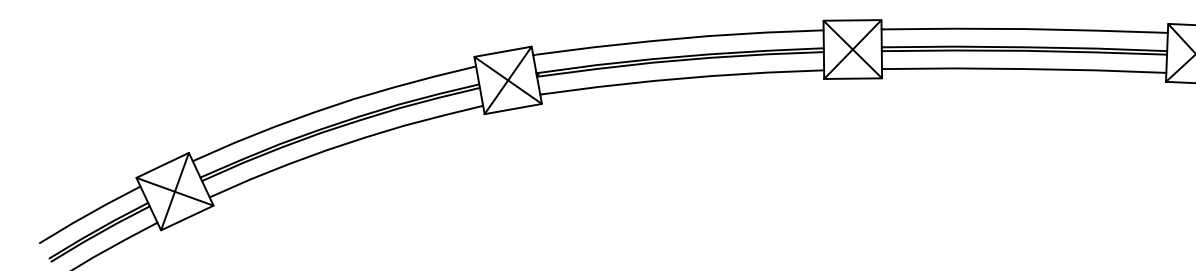

Scale 1:50

