

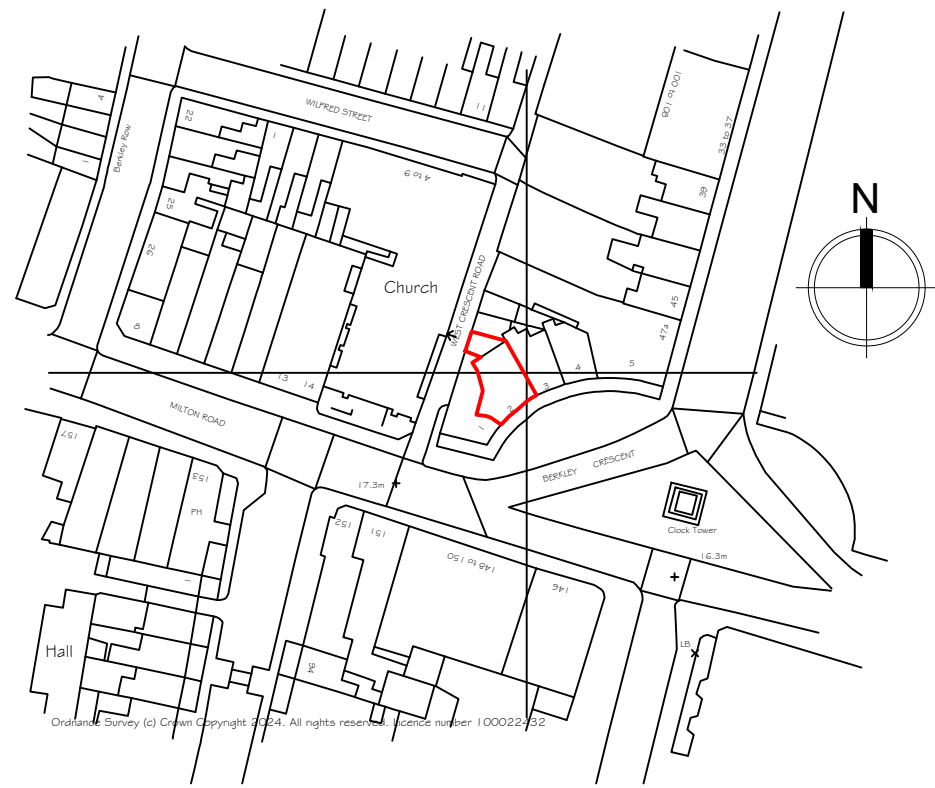



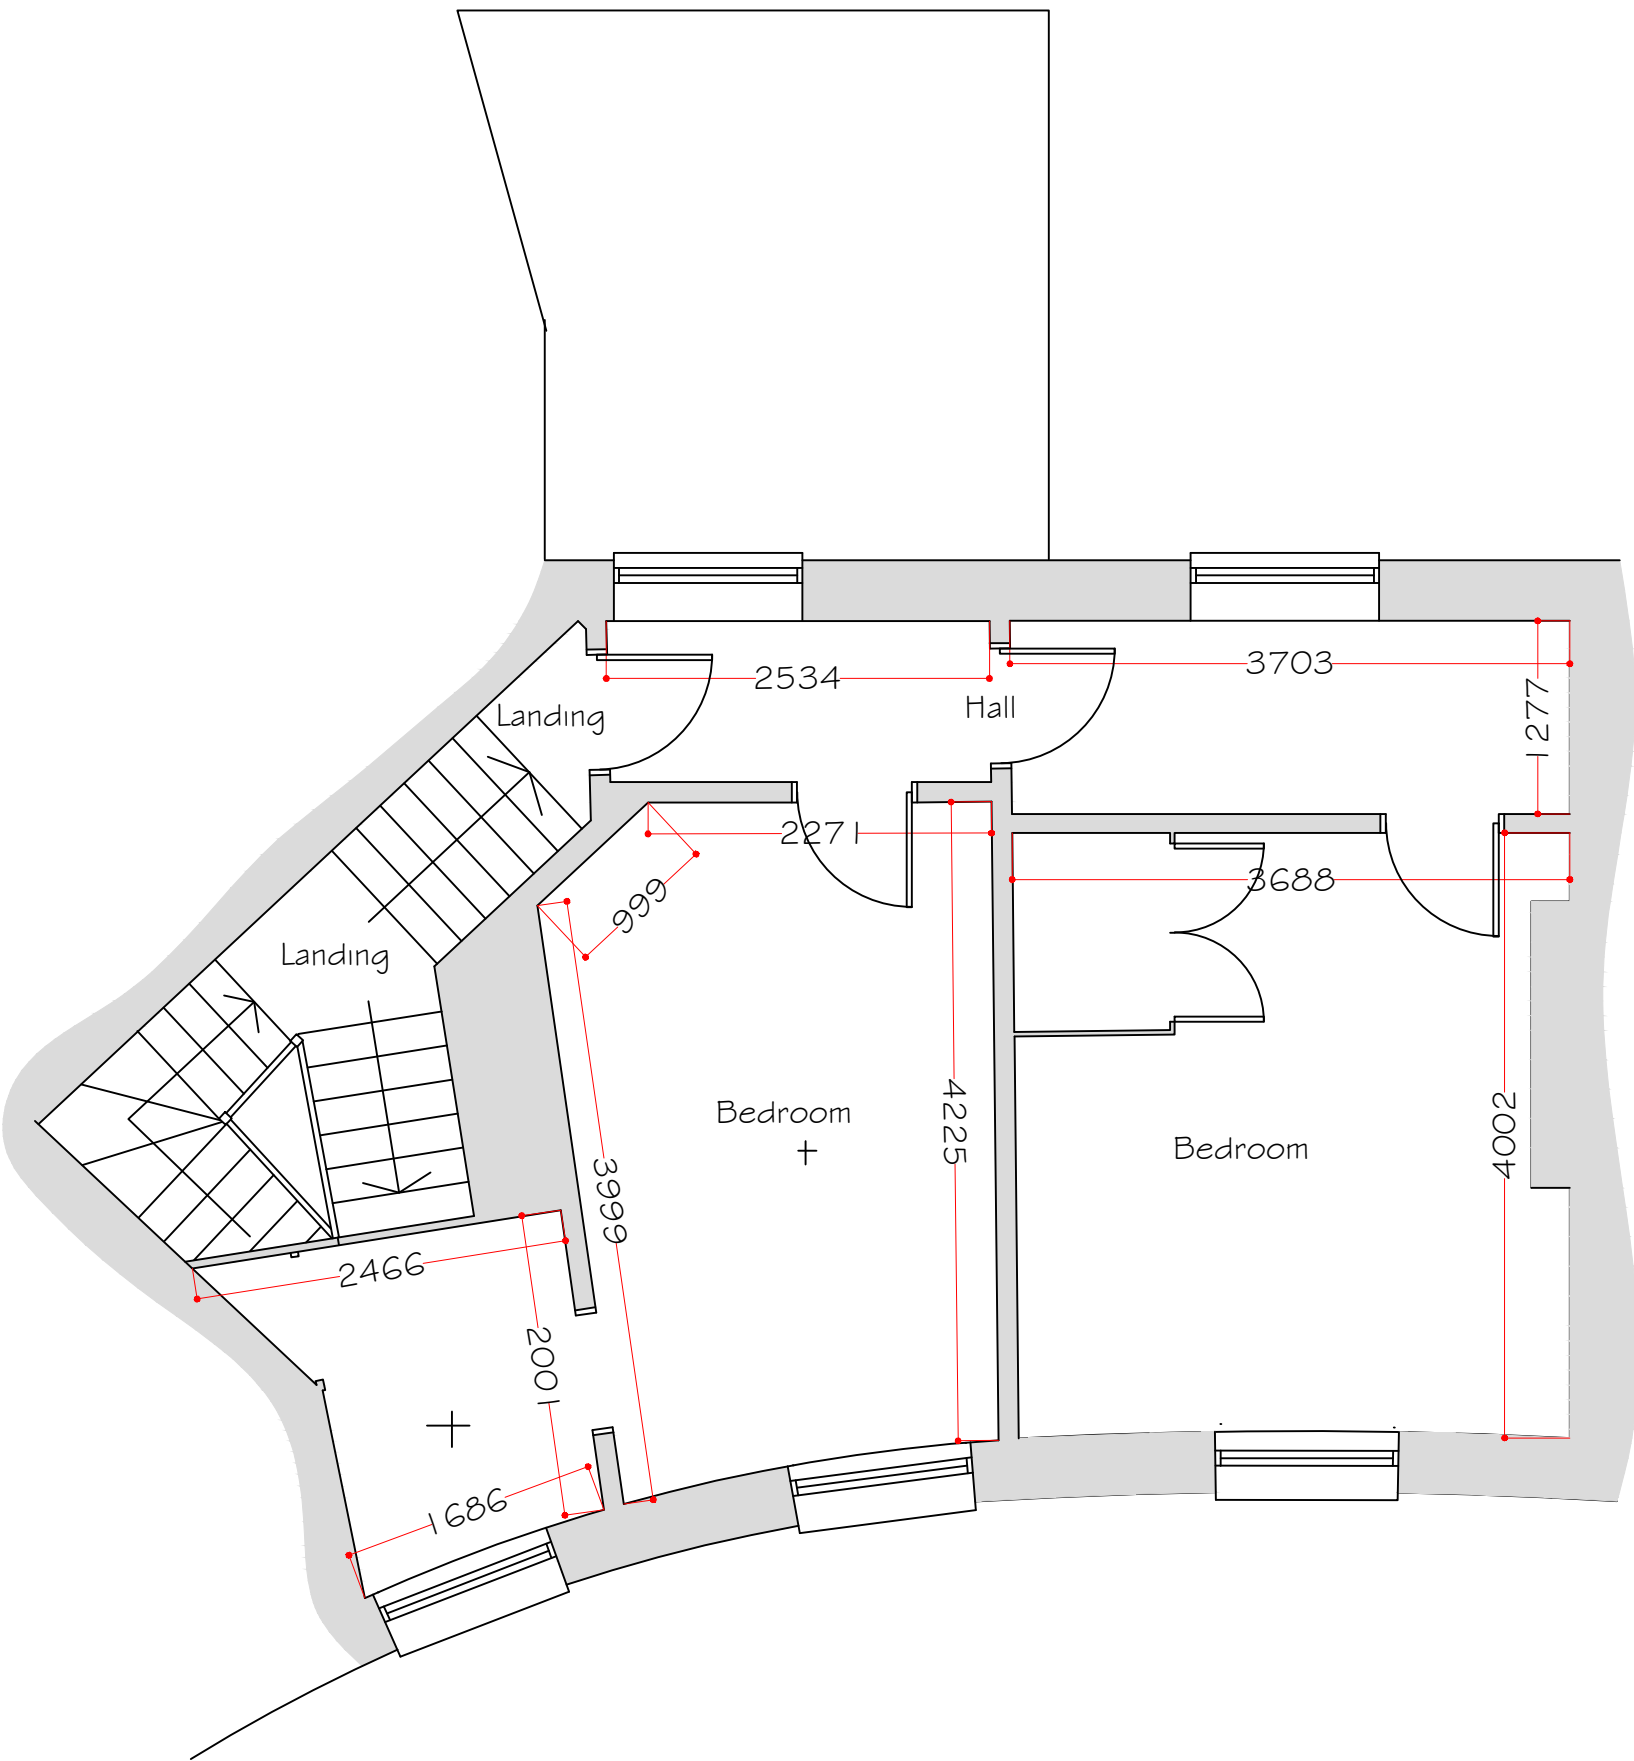


Location Plan
Scale 1:1250

 


Second Floor Plan

Scale 1:50

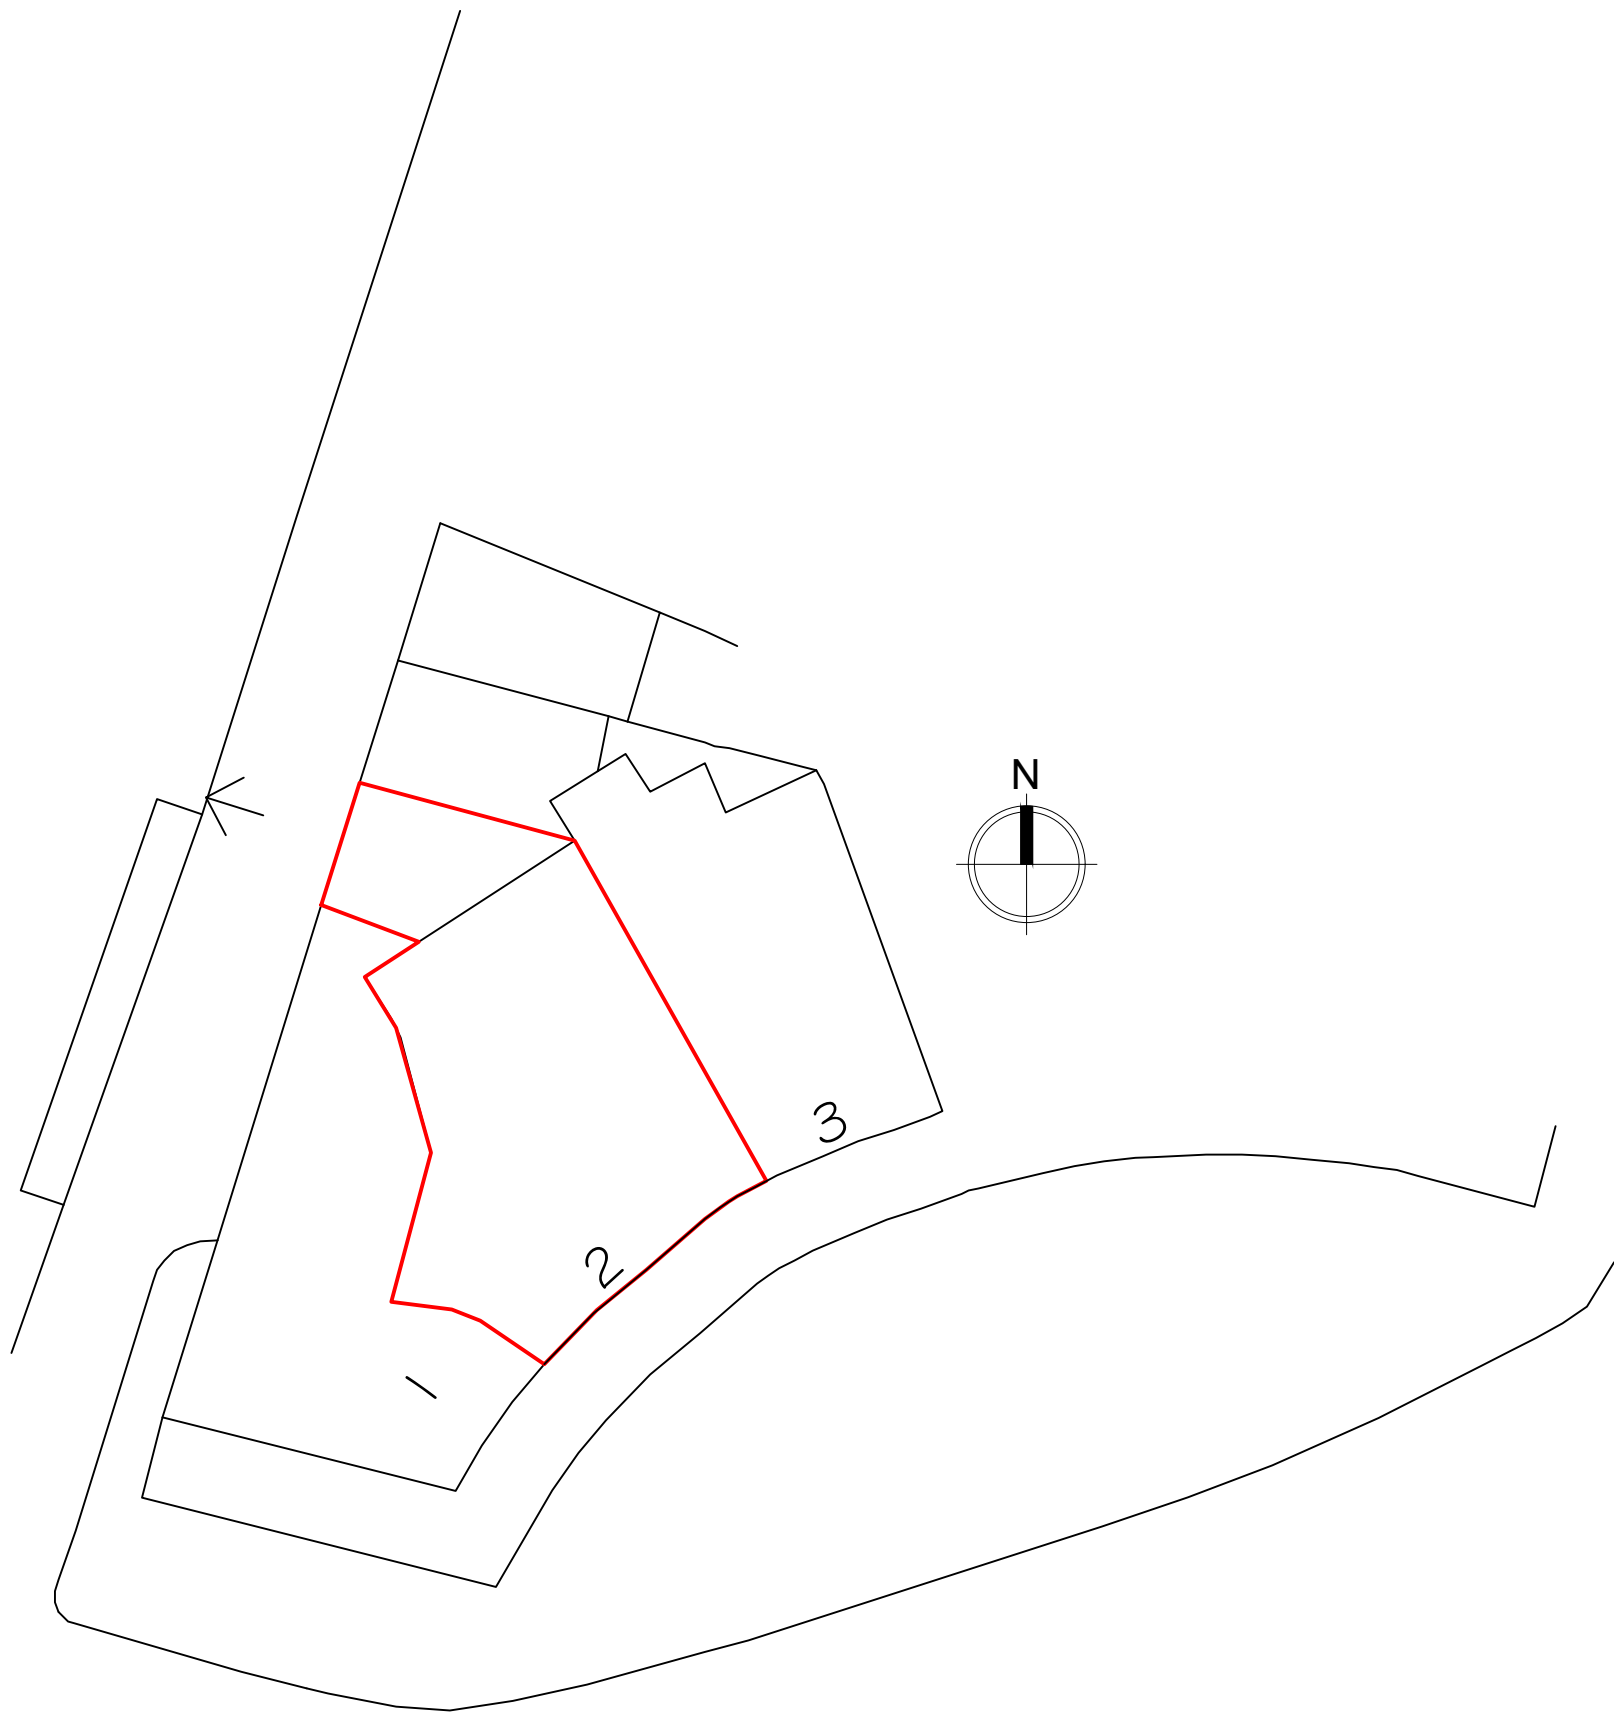 

Site Plan

Scale 1:200

 

Copyright Synergy Planning & Property Consultants Ltd The Office The Lanchester Rochester Kent ME3 7NQW		
Client		
Elysian Estates Ltd		
Address		
2 Berkley Crescent Gravesend		
Drawing title		
Survey drawing		
Scale		
1:50/1:100/1:200		
Date	Drawn by	
October 2024		
Drawing No	24/456/02	