



Front Elevation

Scale 1:100
0 0.5 1 2 3 4 5 6 7 8 9 10



Rear Elevation




Part Rear Elevation




Street Elevation

Scale 1:100
0 0.5 1 2 3 4 5 6 7 8 9 10

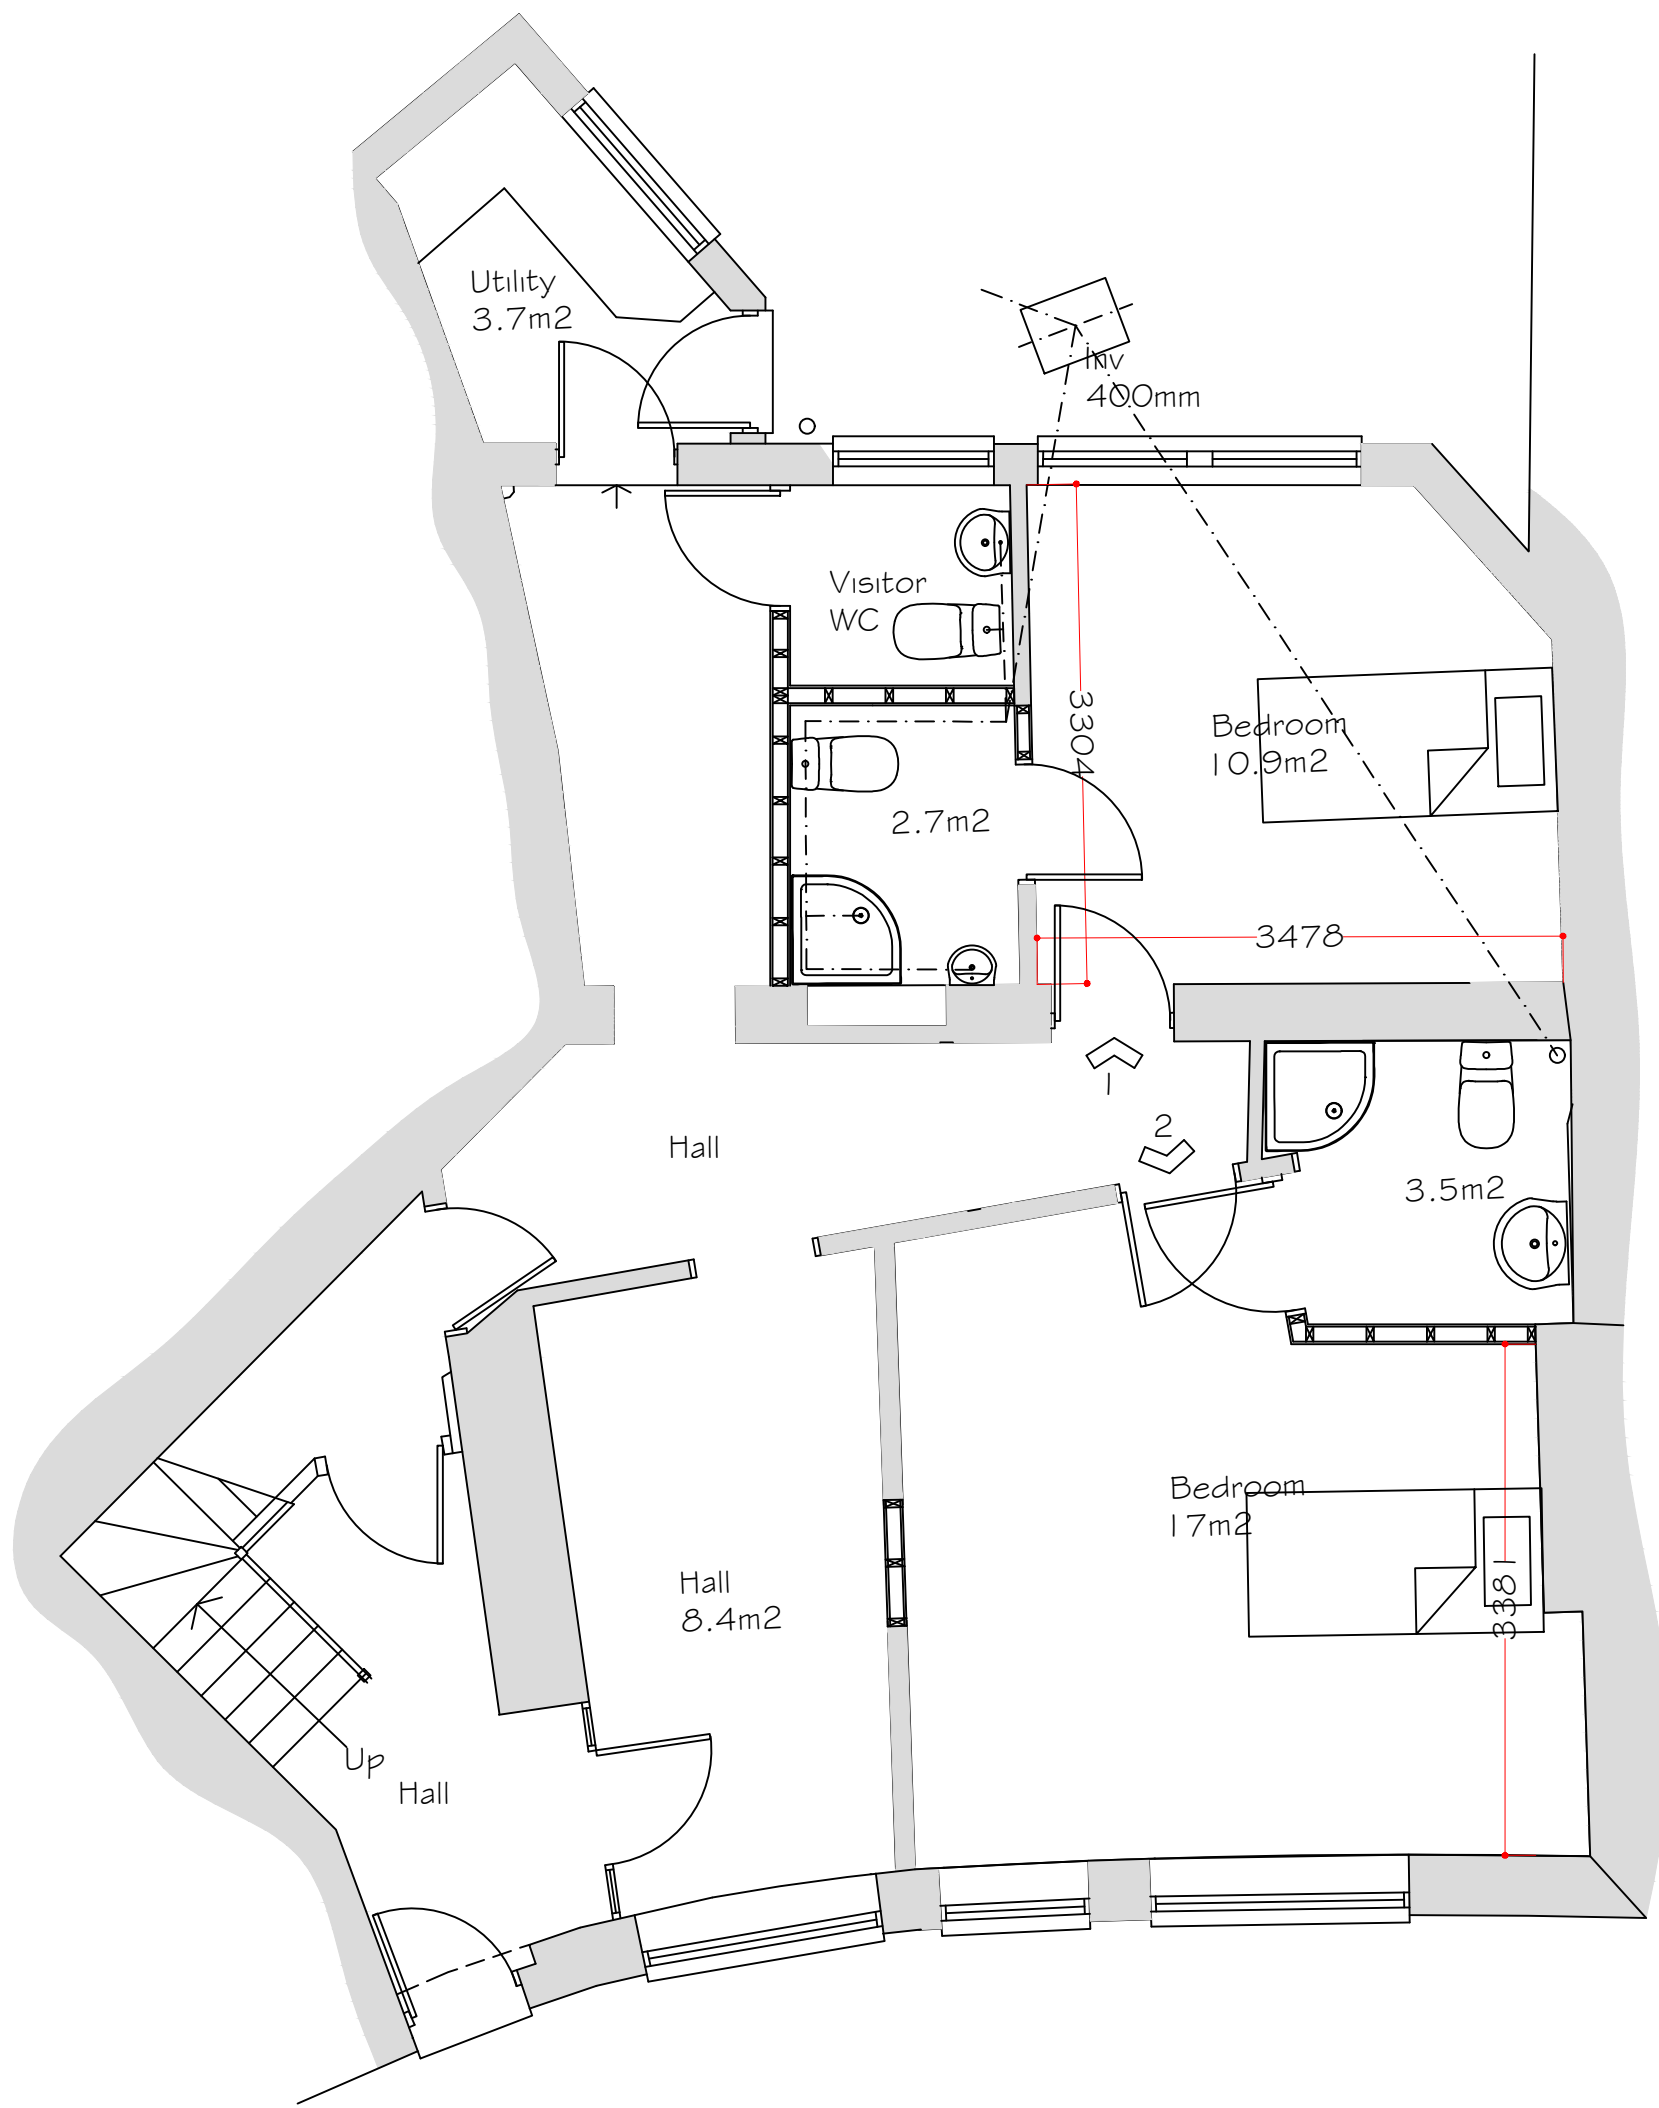

Ground Floor Plan

Scale 1:50
0 0.5 1 2 3 4 5 6 7 8 9 10

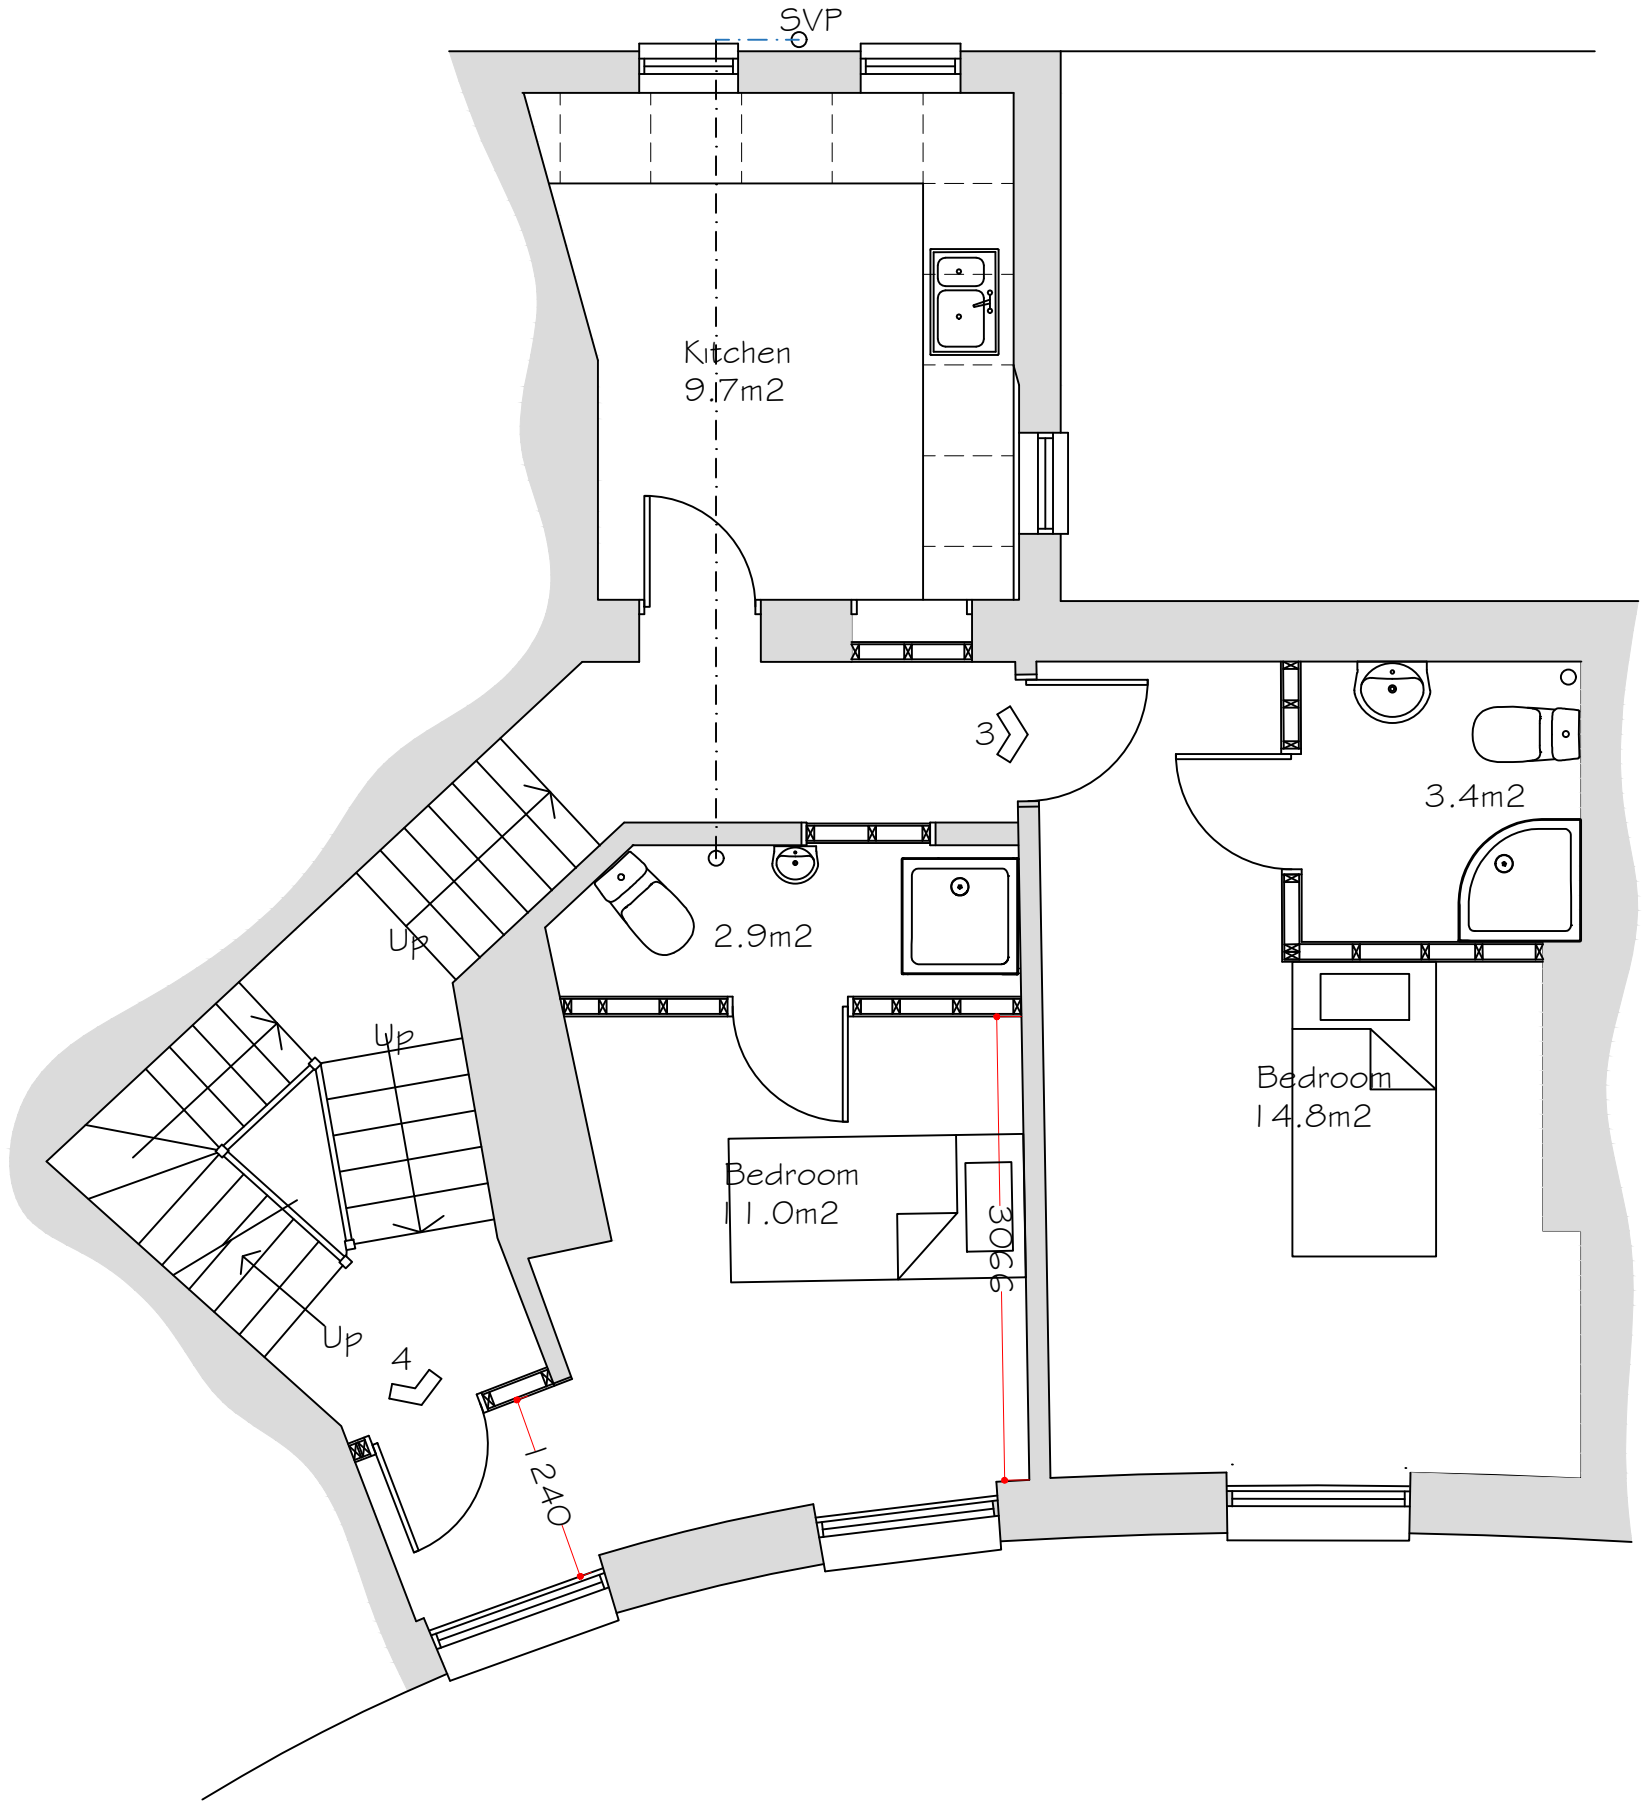

First Floor Plan

Scale 1:50

Copyright Synergy Planning & Property Consultants Ltd The Office The Lanchester Rochester Kent ME3 7NQW		
Client	Elysian Estates Ltd	
Address	2 Berkley Crescent Gravesend	
Drawing title	Proposed floor plans	
Scale	1:50/1:100/1:200	
Date	October 2024	Drawn by
Drawing No	24/456/03	