



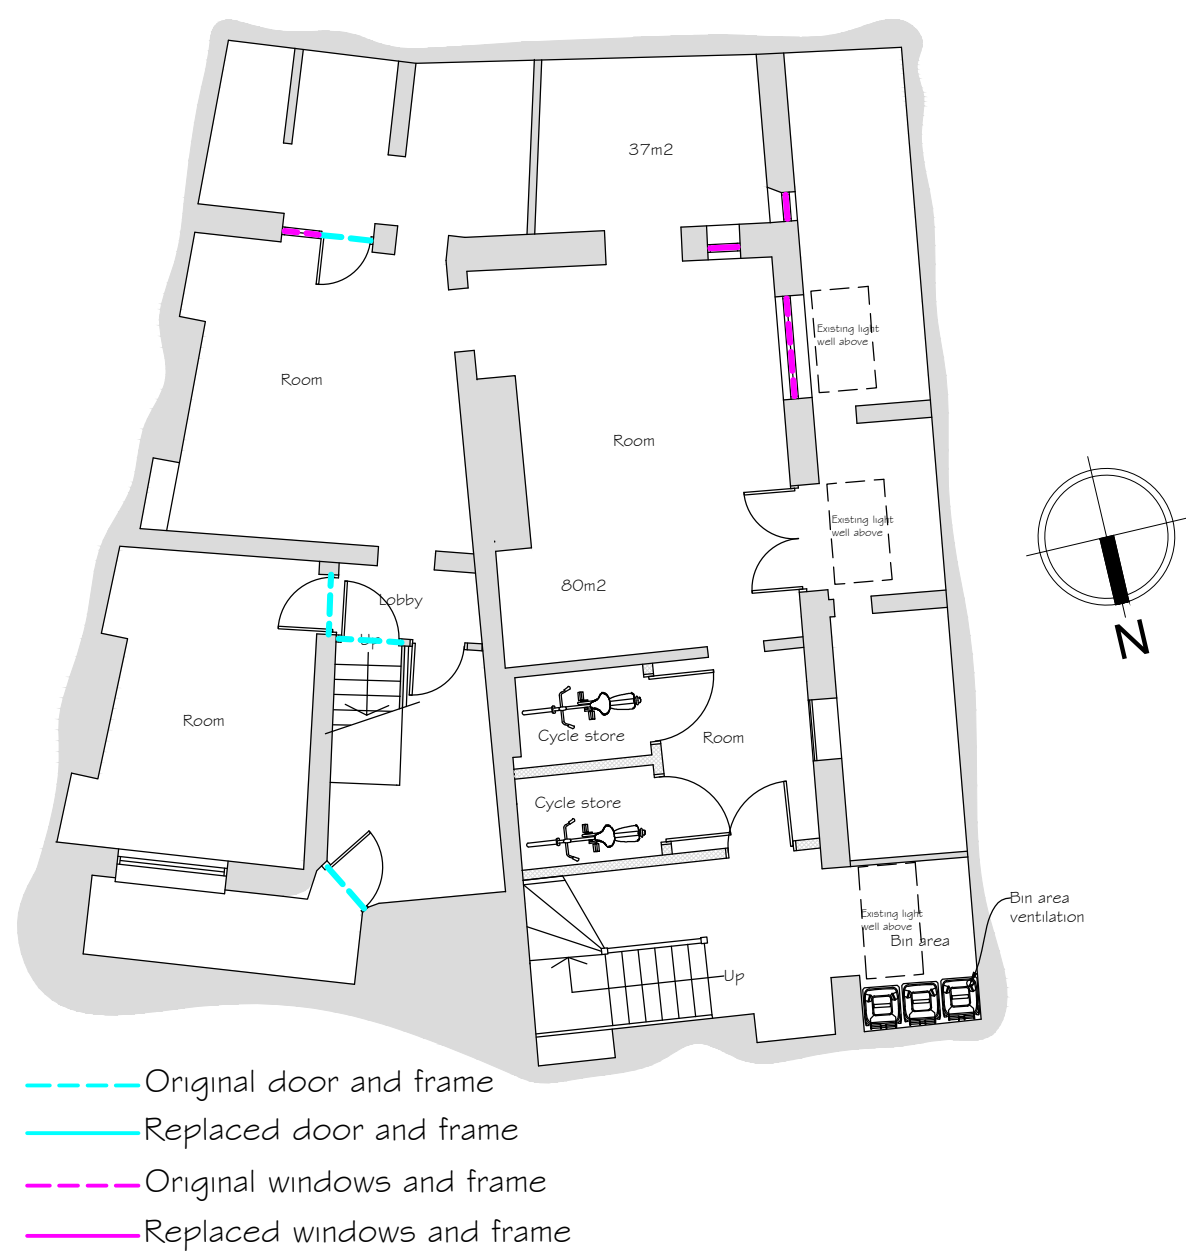


Basement Floor Plan


Scale 1:100

 

Ground Floor Plan

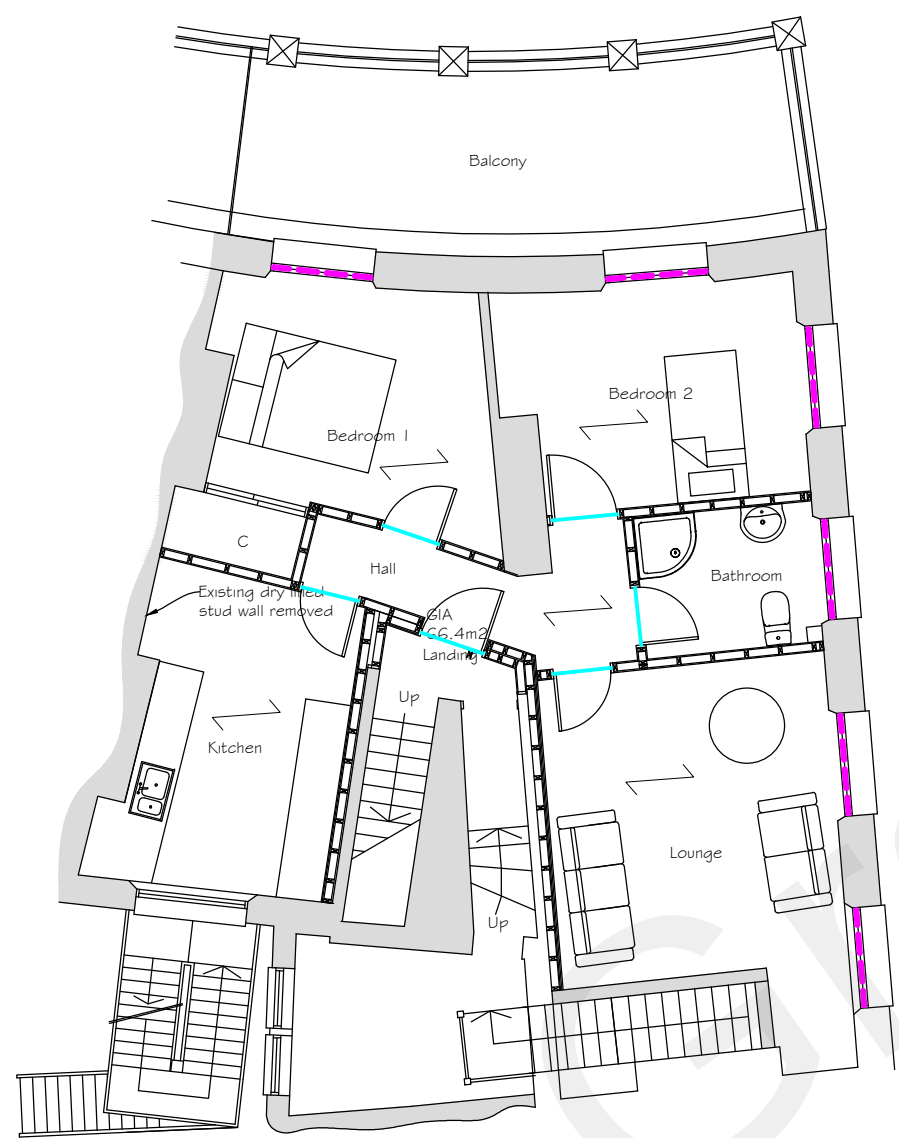

First Floor Plan

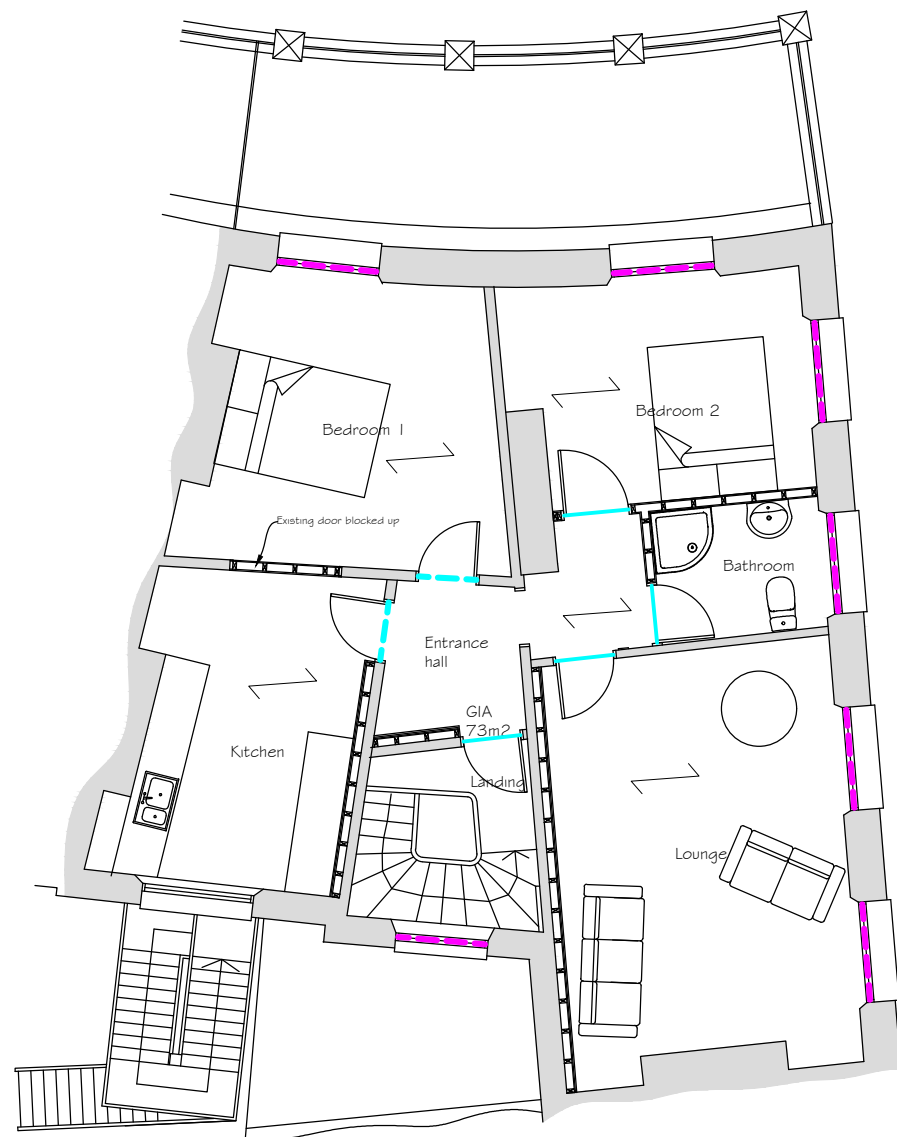

Second Floor Plan

Copyright Synergy Planning & Property Consultants Ltd Suite 6 Laser Quay Mariner City Estate Rochester Kent ME2 4HU		
Client	S Rana & A Asghar	
Address	6 Berkley Crescent Gravesend Kent and 48 Harmer Street Gravesend Kent	
Drawing title	Doors and door frames	
Scale	1:100 at A1	
Date	30 November 2021	Drawn by
Drawing No	20/297/07	