

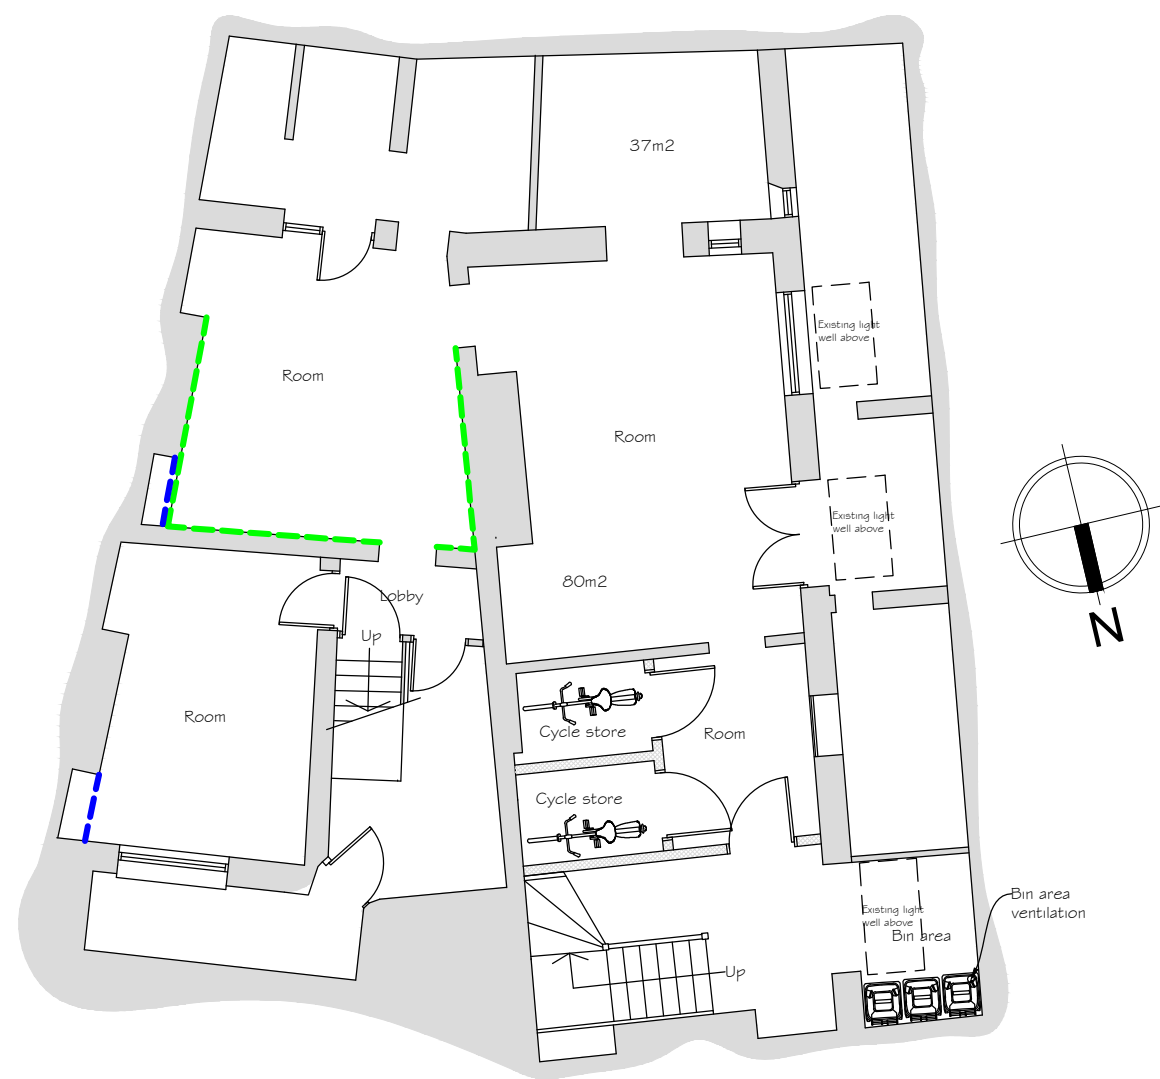


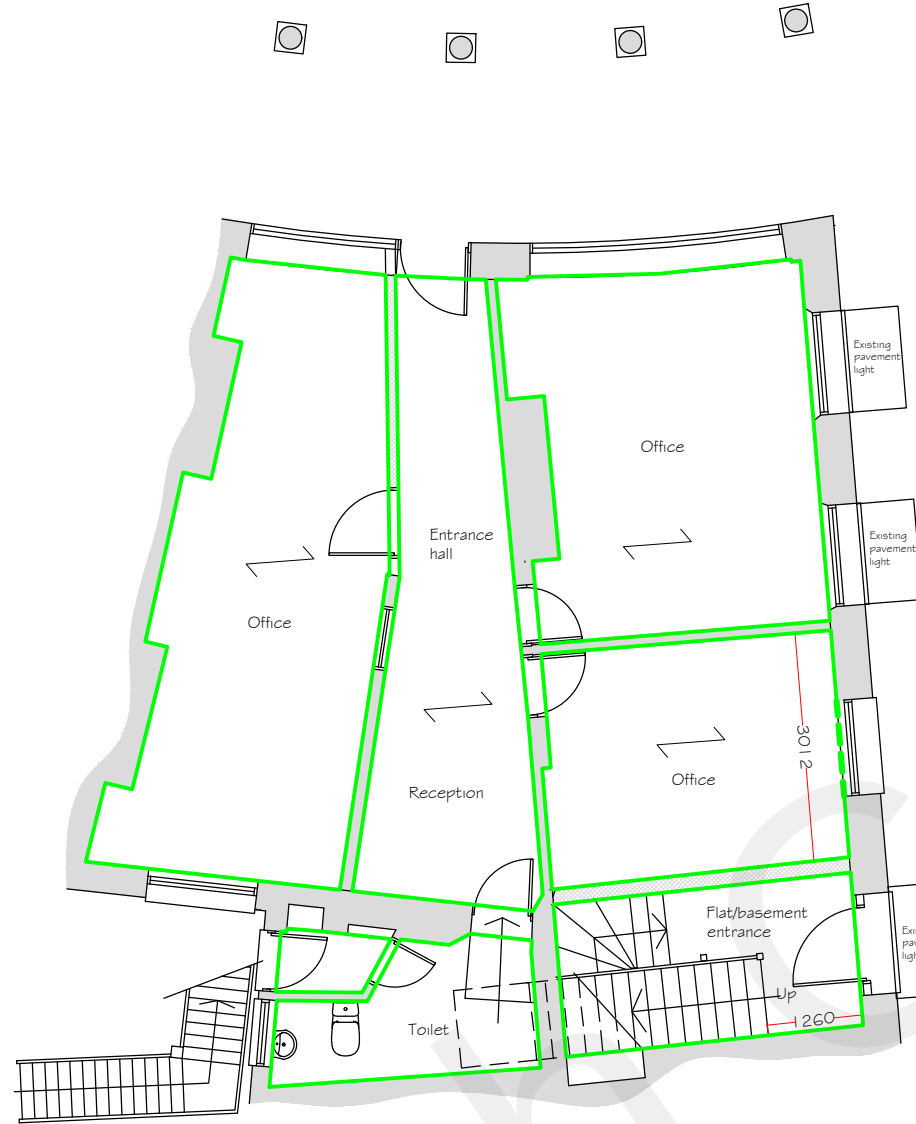

- Original coving
- New coving
- Original cupboard


Basement Floor Plan
Scale 1:100

 

Ground Floor Plan



First Floor Plan

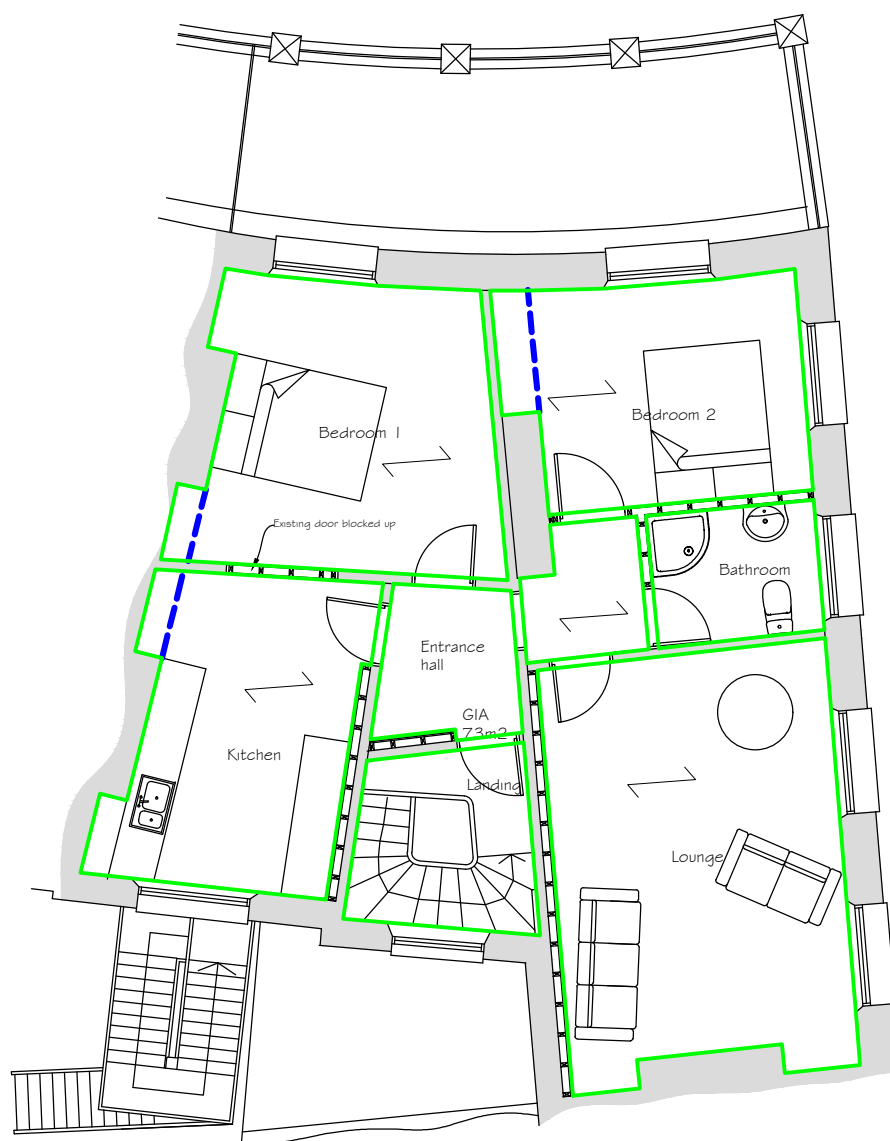

Second Floor Plan

Copyright Synergy Planning & Property Consultants Ltd Suite 6 Laser Quay Medway City Estate Rochester Kent ME2 4HU		
Client		
S Rana & A Asghar		
Address		
6 Berkley Crescent Gravesend Kent and 48 Harmer Street Gravesend Kent		
Drawing title		
Coving		
Scale		
1:100 at A1		
Date	Drawn by	
30 November 2021		
Drawing No		
20/297/08		