




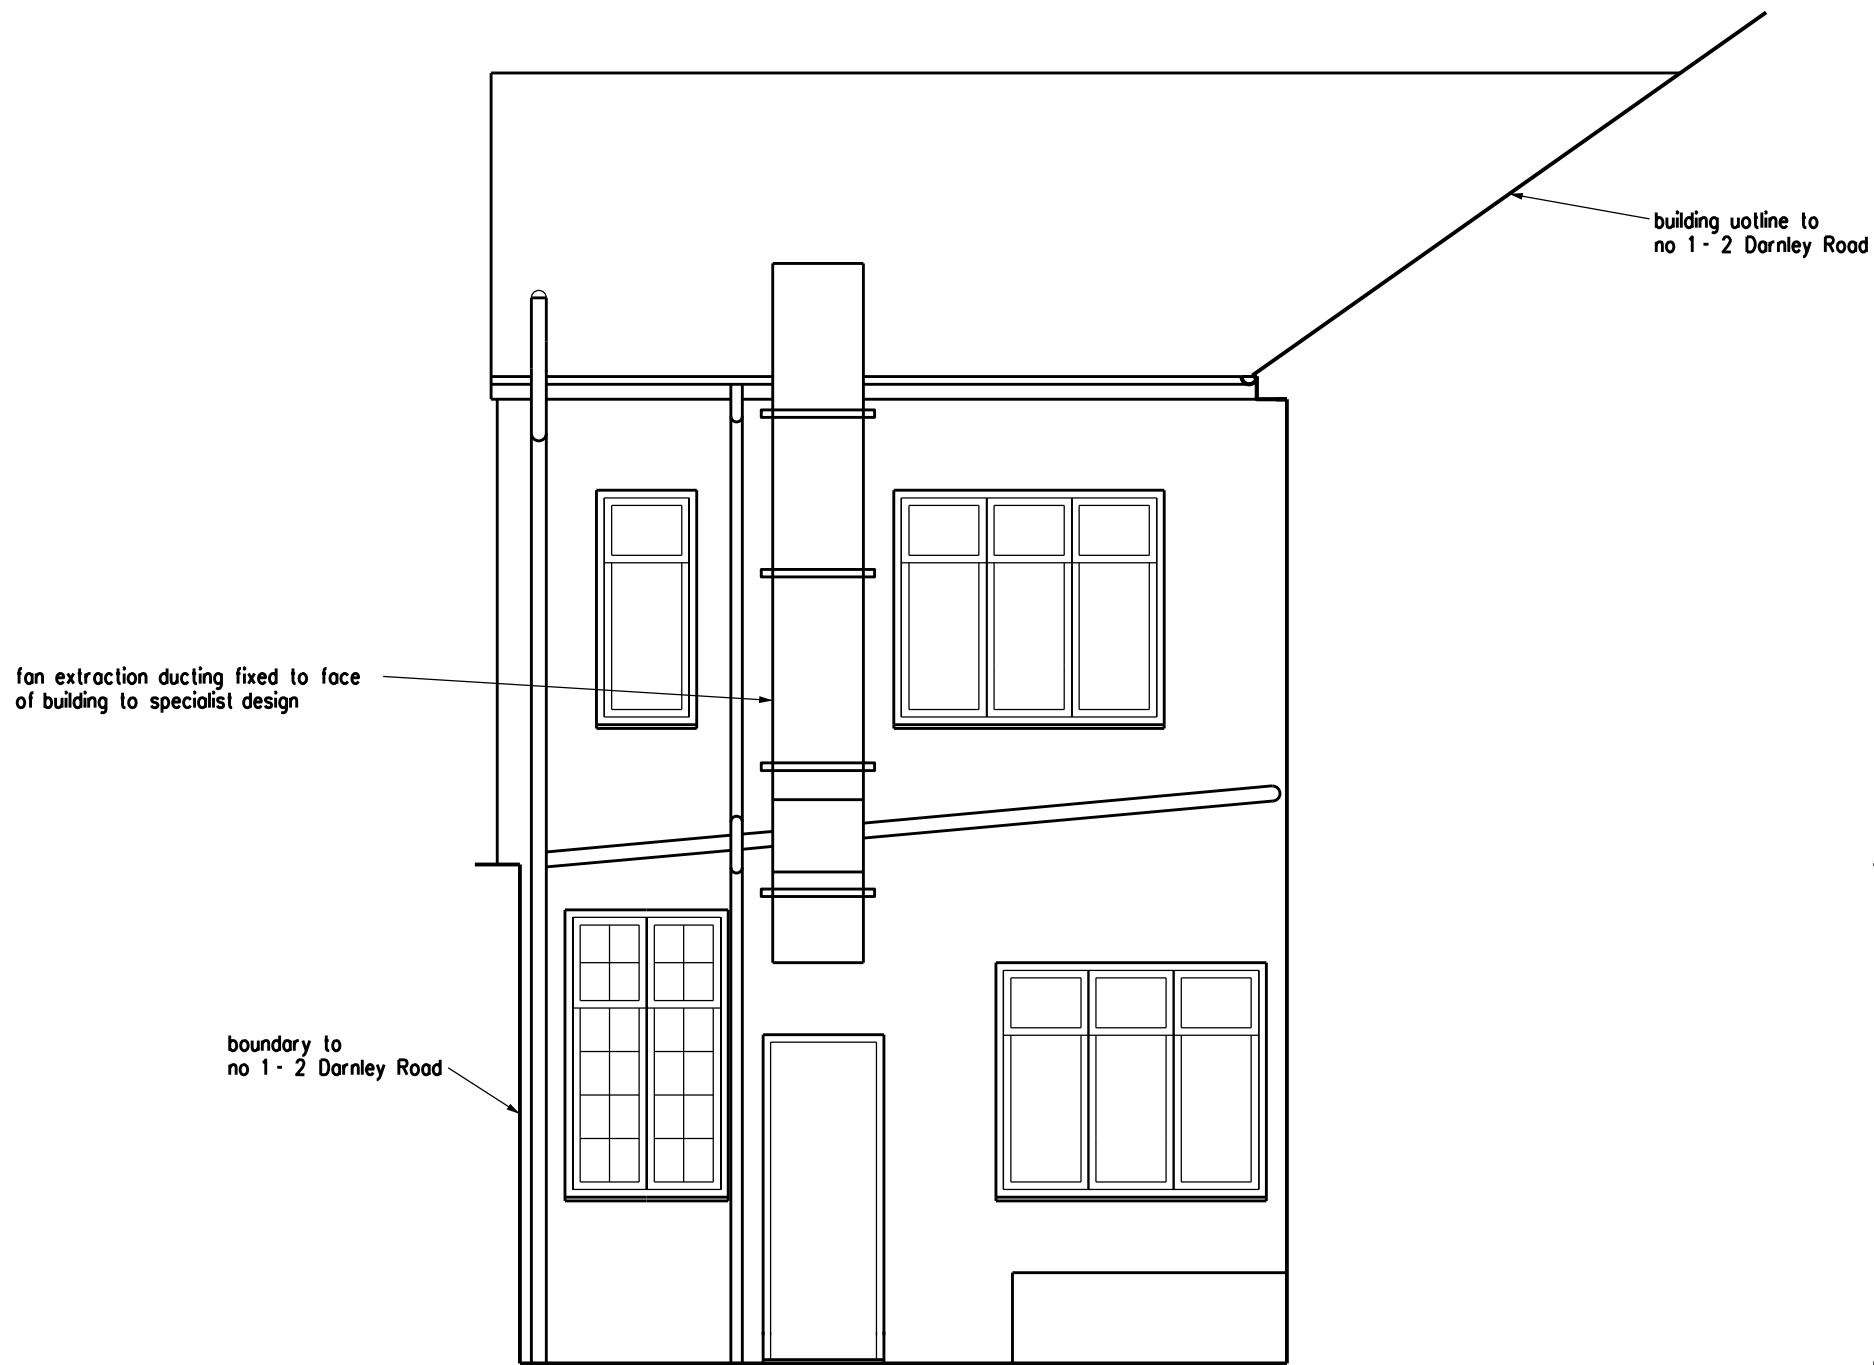

REAR ELEVATION TO YARD

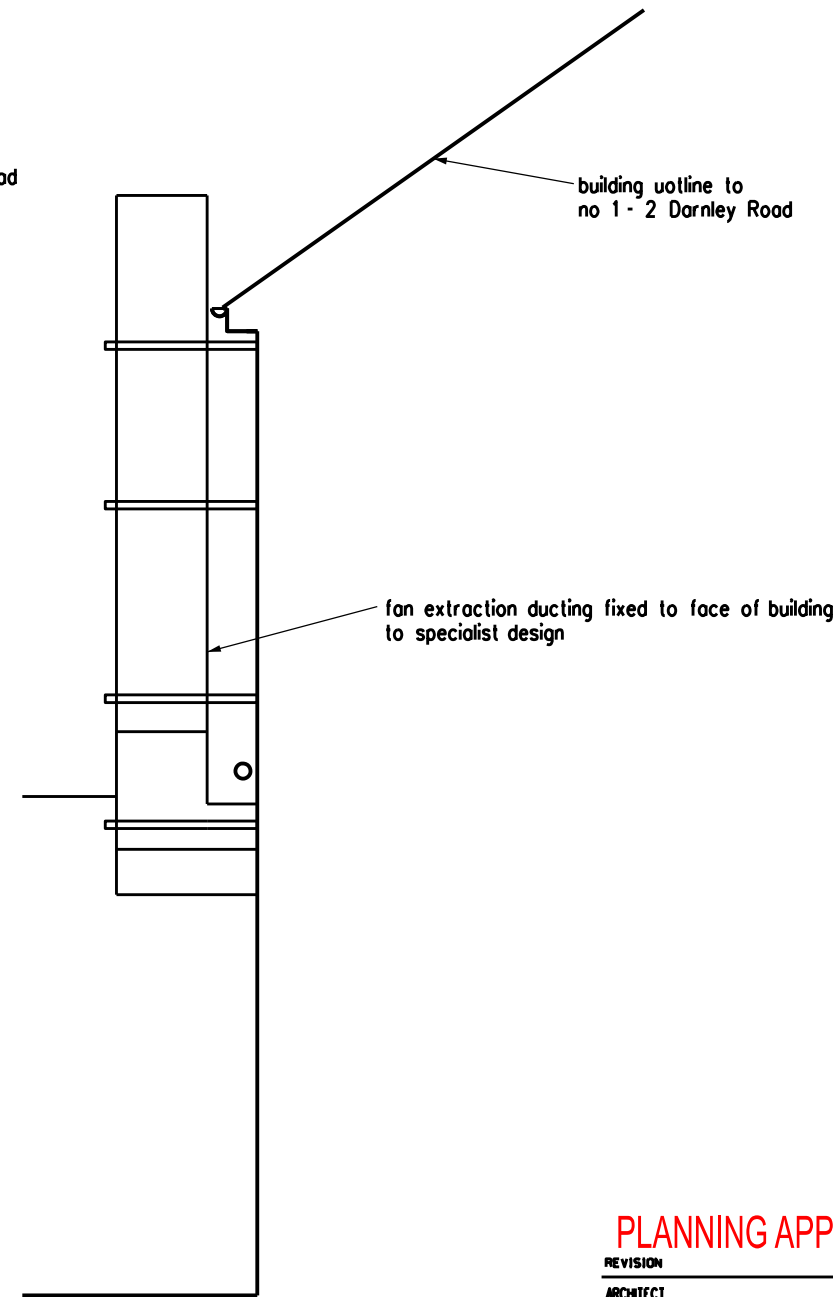

SIDE ELEVATION TO YARD

 

PLANNING APPLICATION

REVISION DATE

ARCHITECT

TA ARCHITECTS
11 JOYDENS WOOD ROAD BEXLEY
KENT DA5 2HS Tel 07905 130591
ta140256@googlemail.com

JOB

PROPOSED CHANGE OF USE
AT ORB VIRTUAL REALITY
1-2 DARNLEY ROAD
GRAVESEND DA11 0PU

DRAWING

PROPOSED REAR YARD
ELEVATIONS

SCALE 1:50 AT A3 DATE NOV 2024

DRAWING NO.
IK/06