
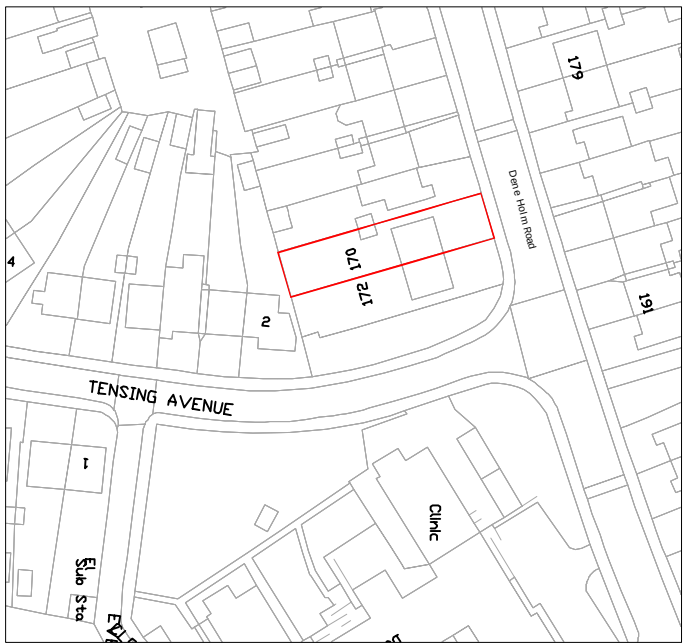
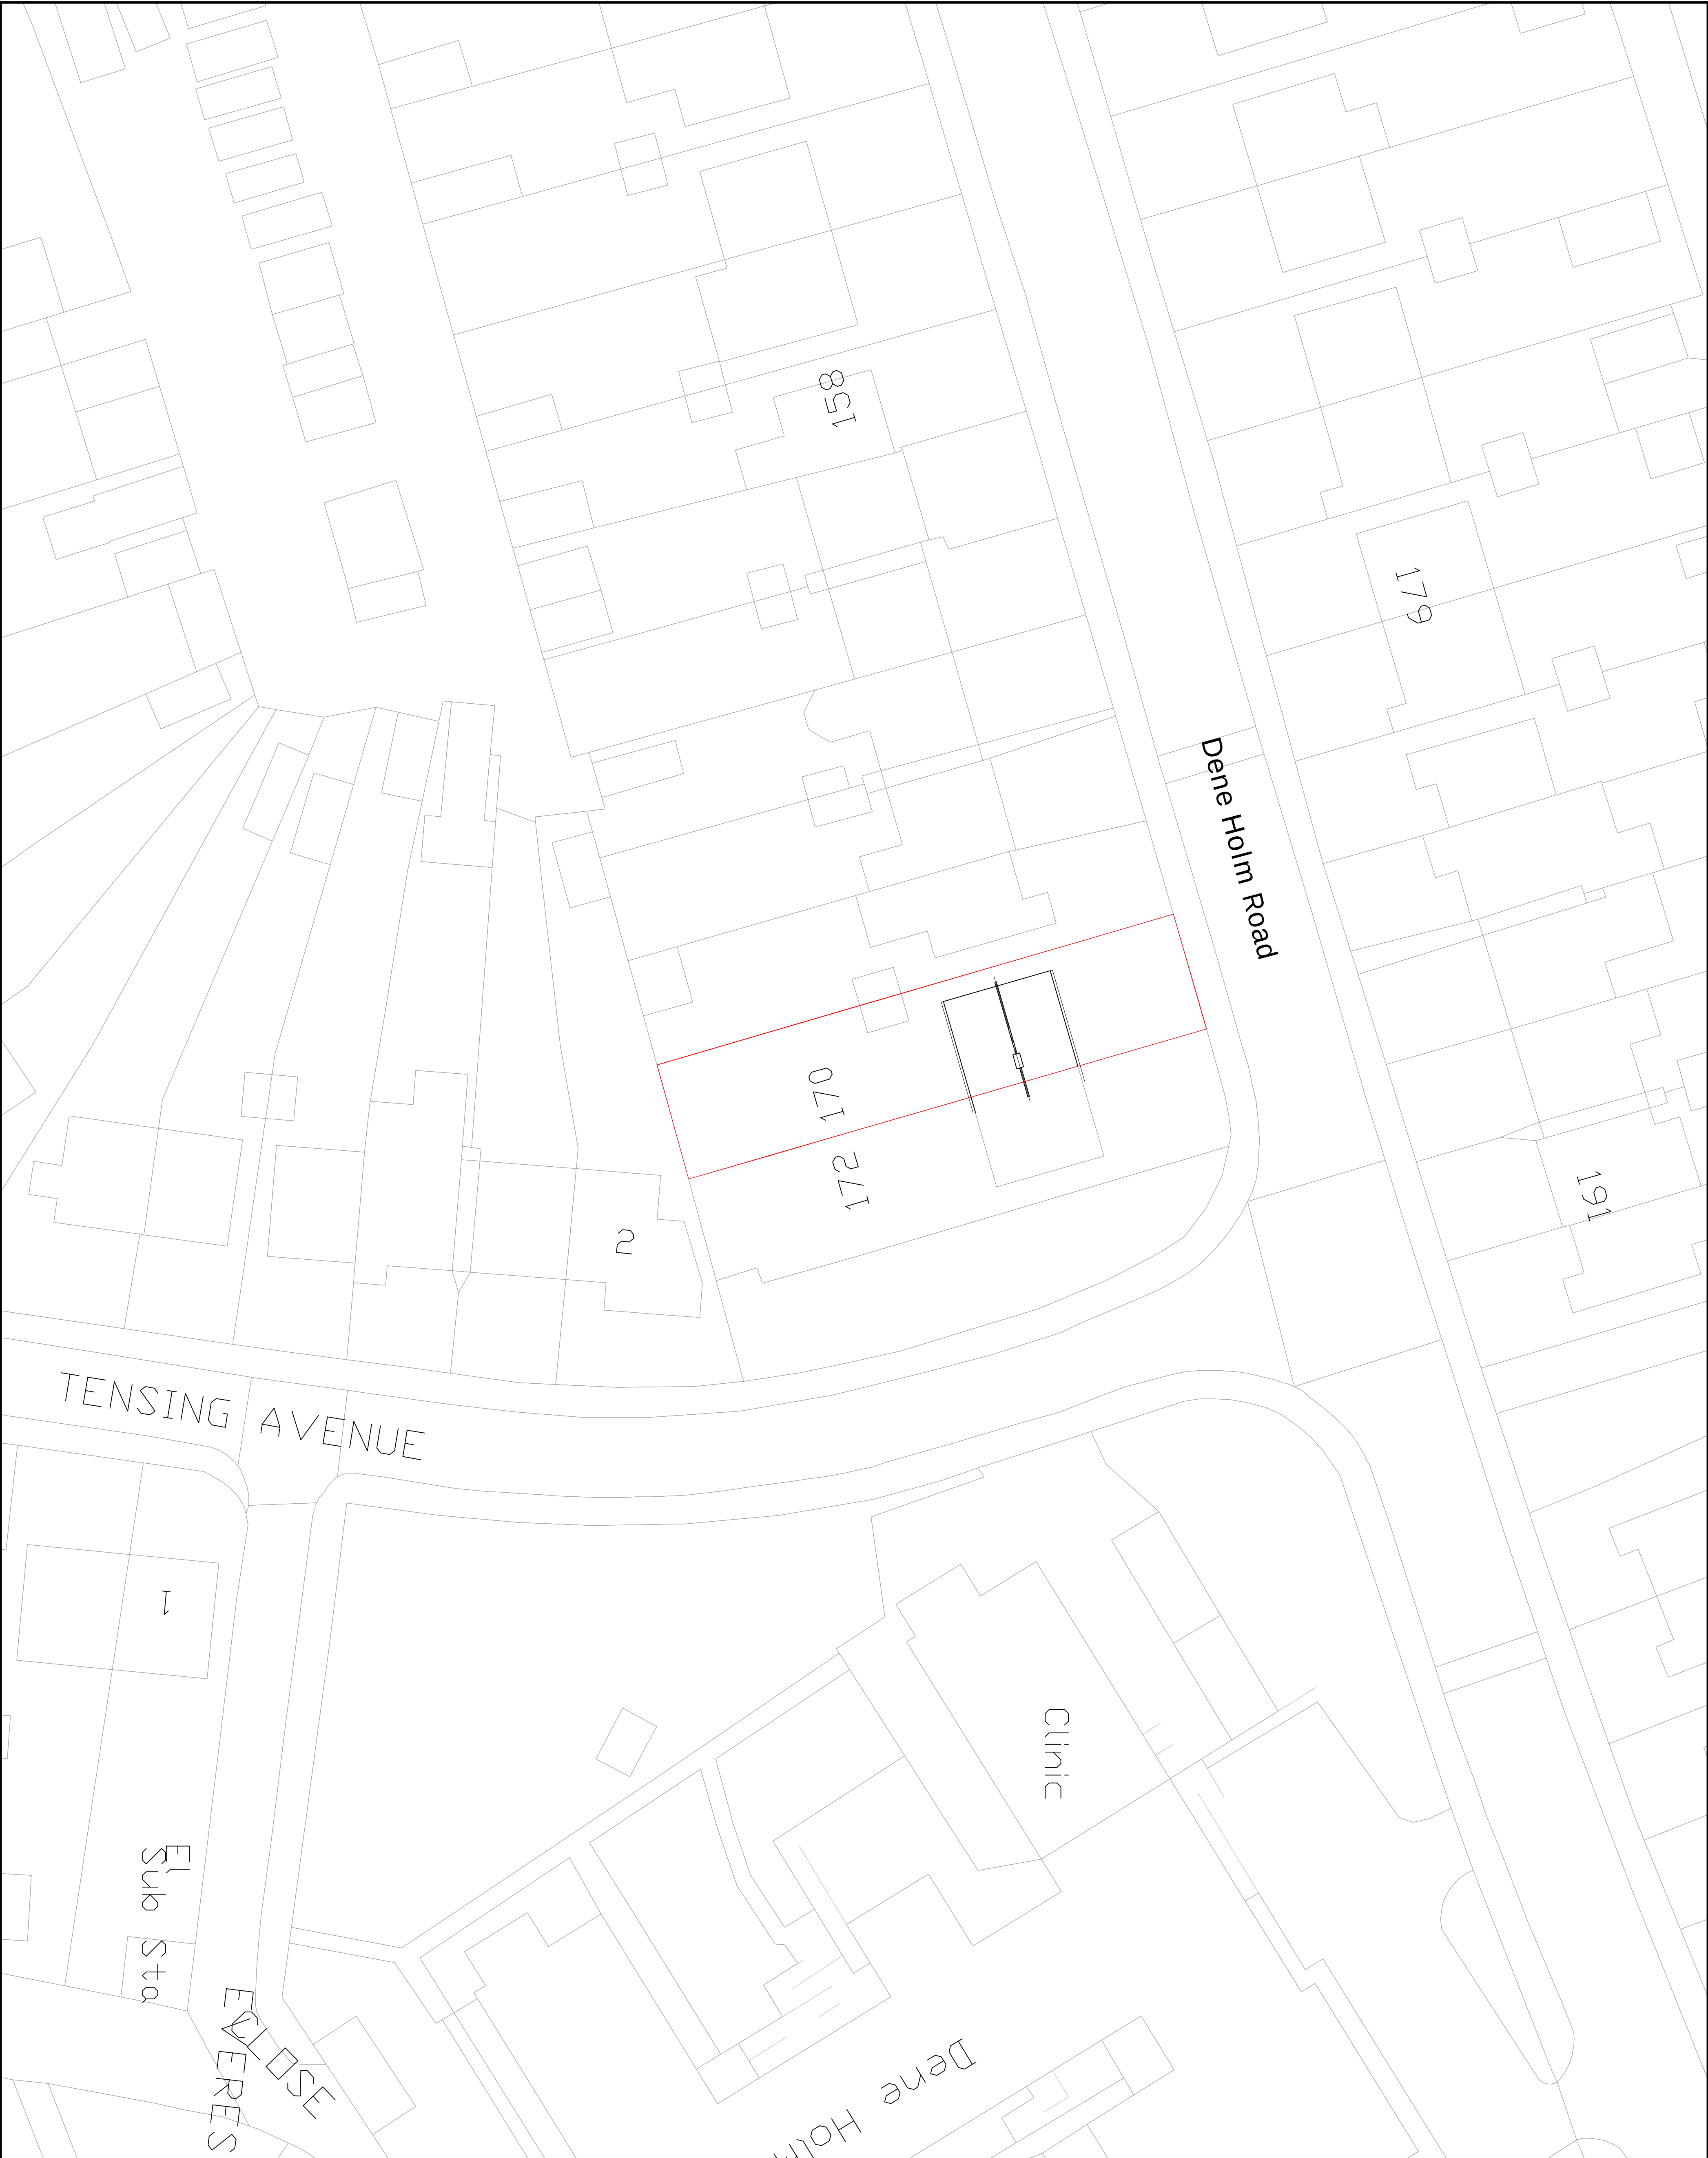


Existing Block Plan Scale 1:200

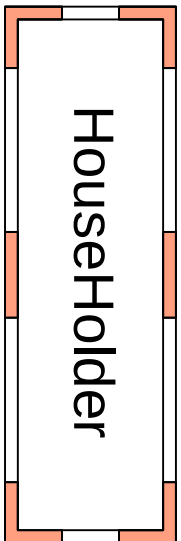

Job Title
170 Den holm Road
Gravesend DA11 8LW

Drawing Title
Existing Block Plan With Site Plan

Scale	Date	Drawn No.	Rev
1:200	NGW 22/23		
Job No.	515-1000-785	S01	P2