






EXISTING REAR
ELEVATION

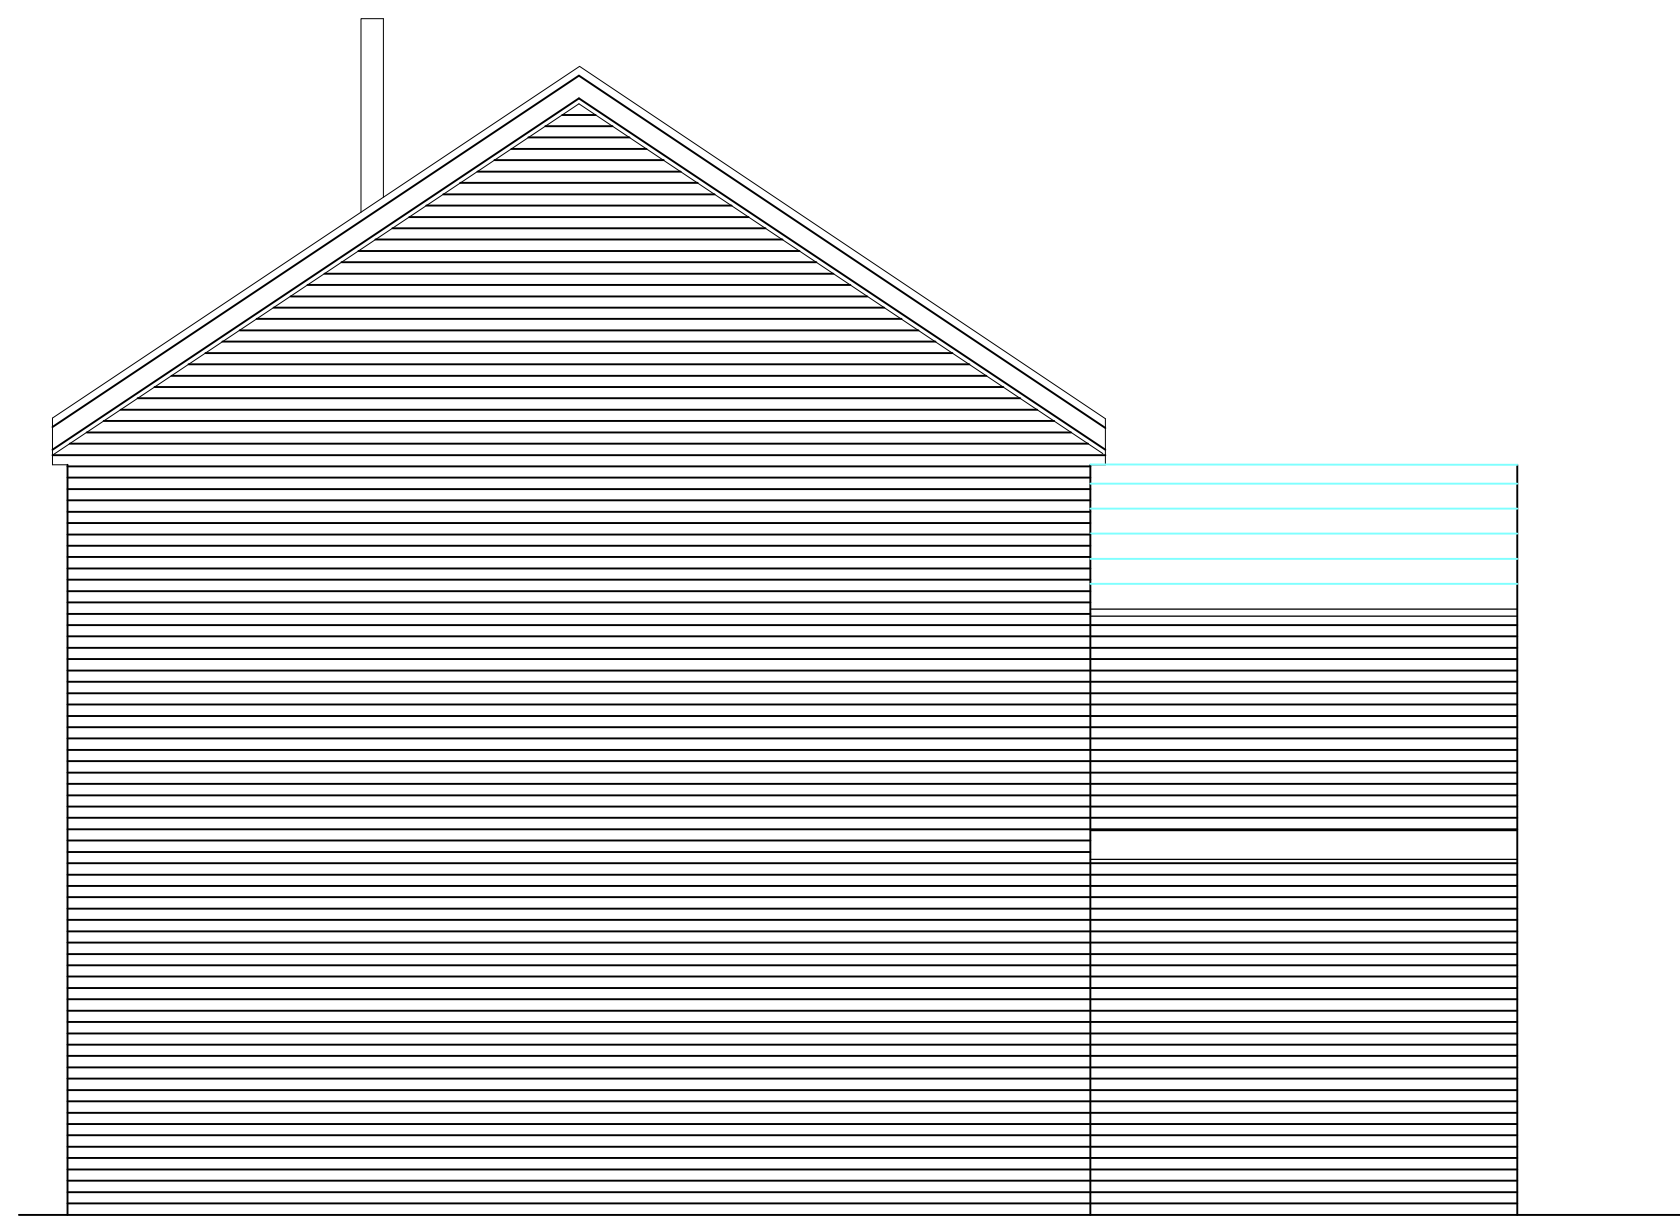

EXISTING SIDE ELEVATION

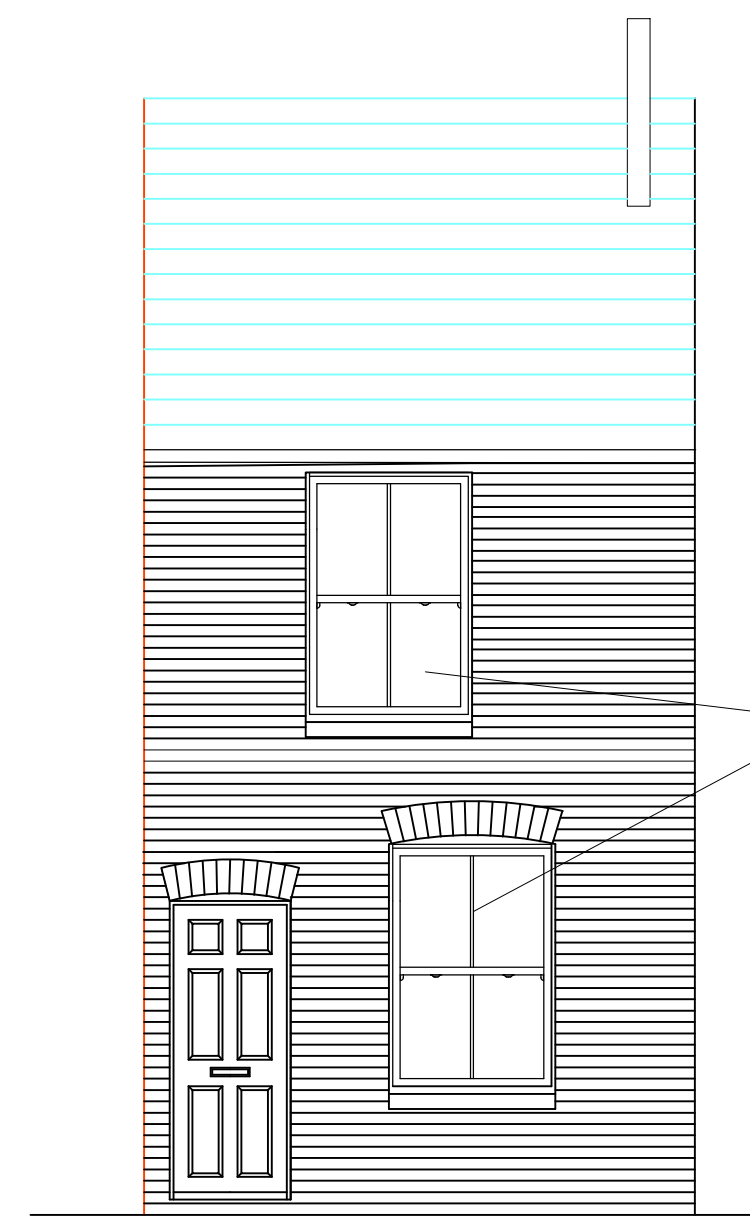



EXISTING FRONT
ELEVATION

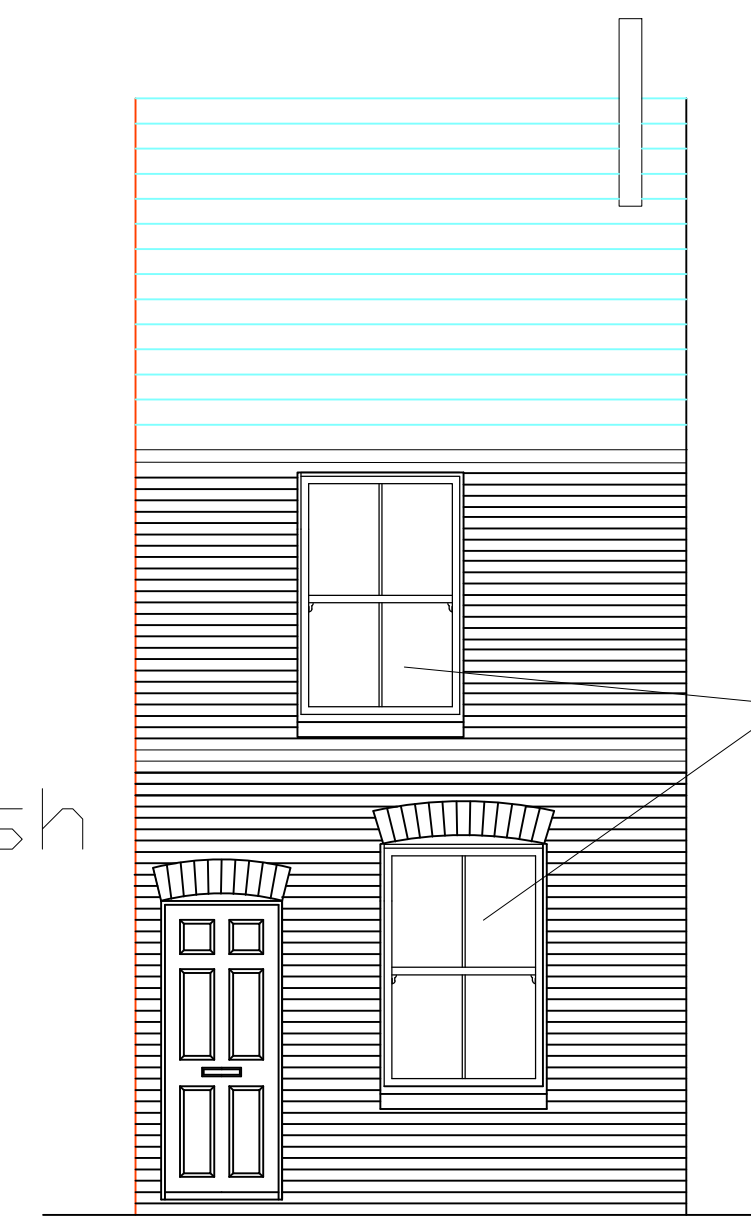


PROPOSED FRONT
ELEVATION

SCALE IN METRES


1:50

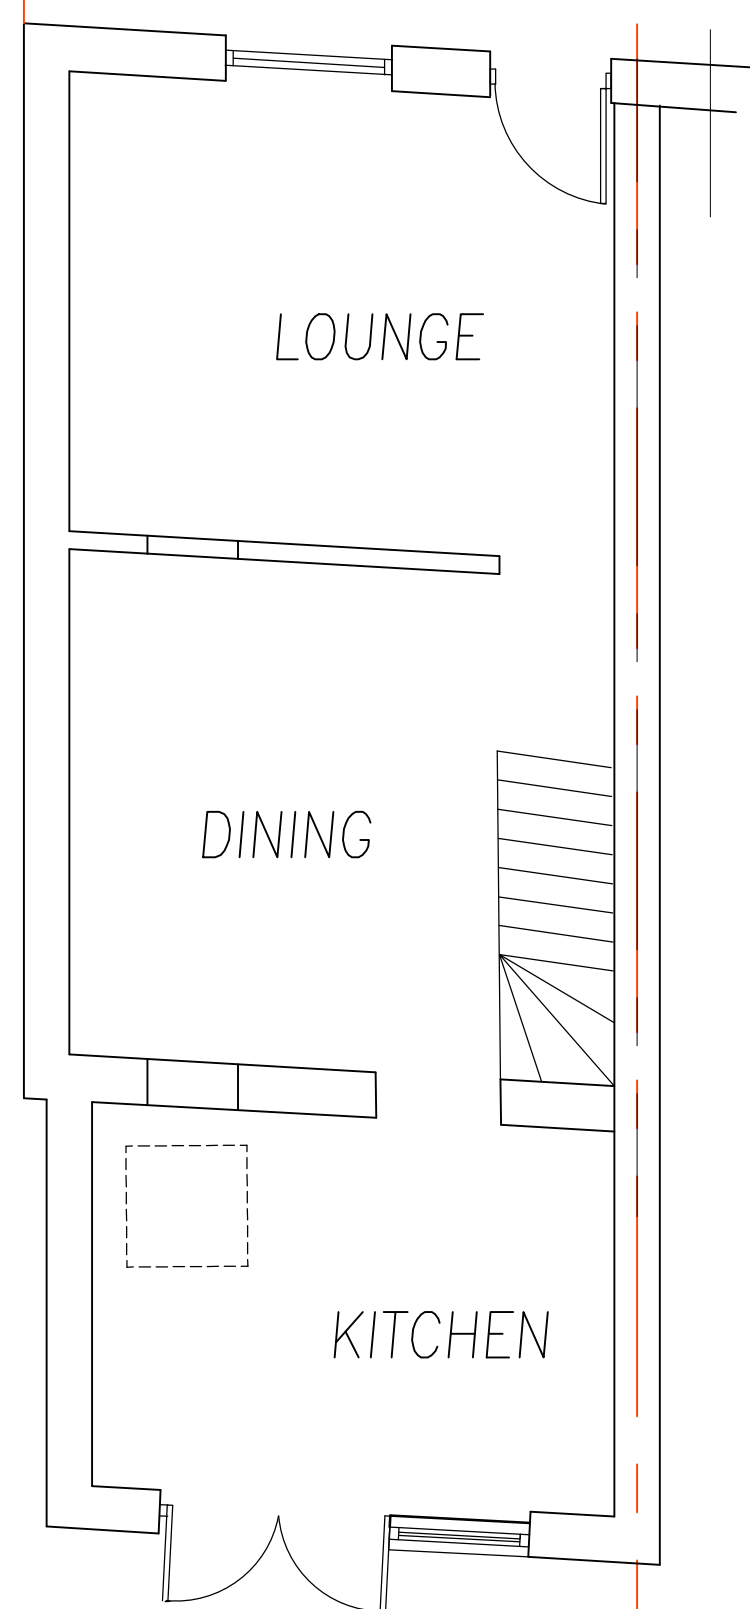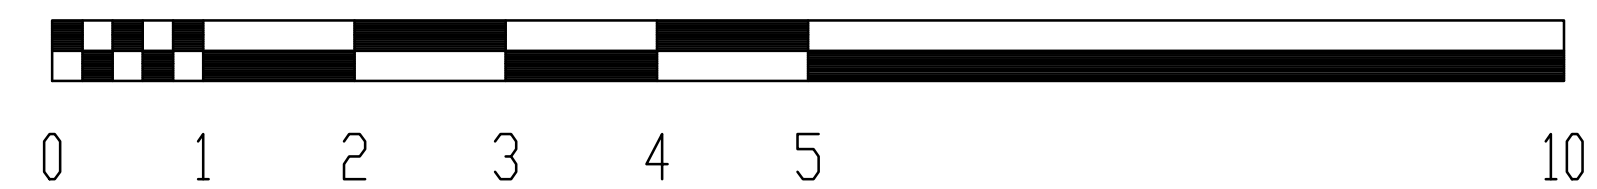

EXISTING GF PLAN

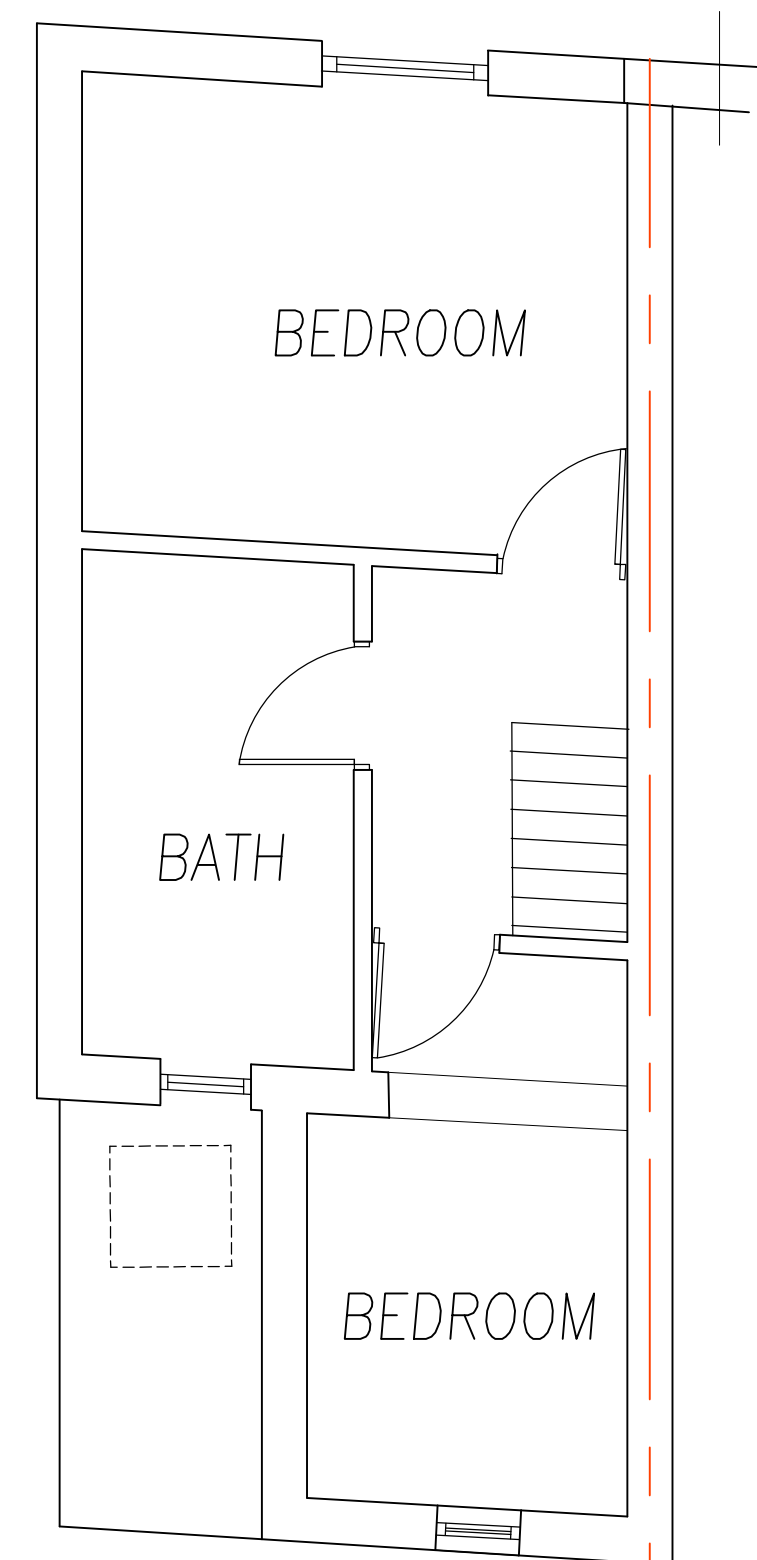

EXISTING FF PLAN

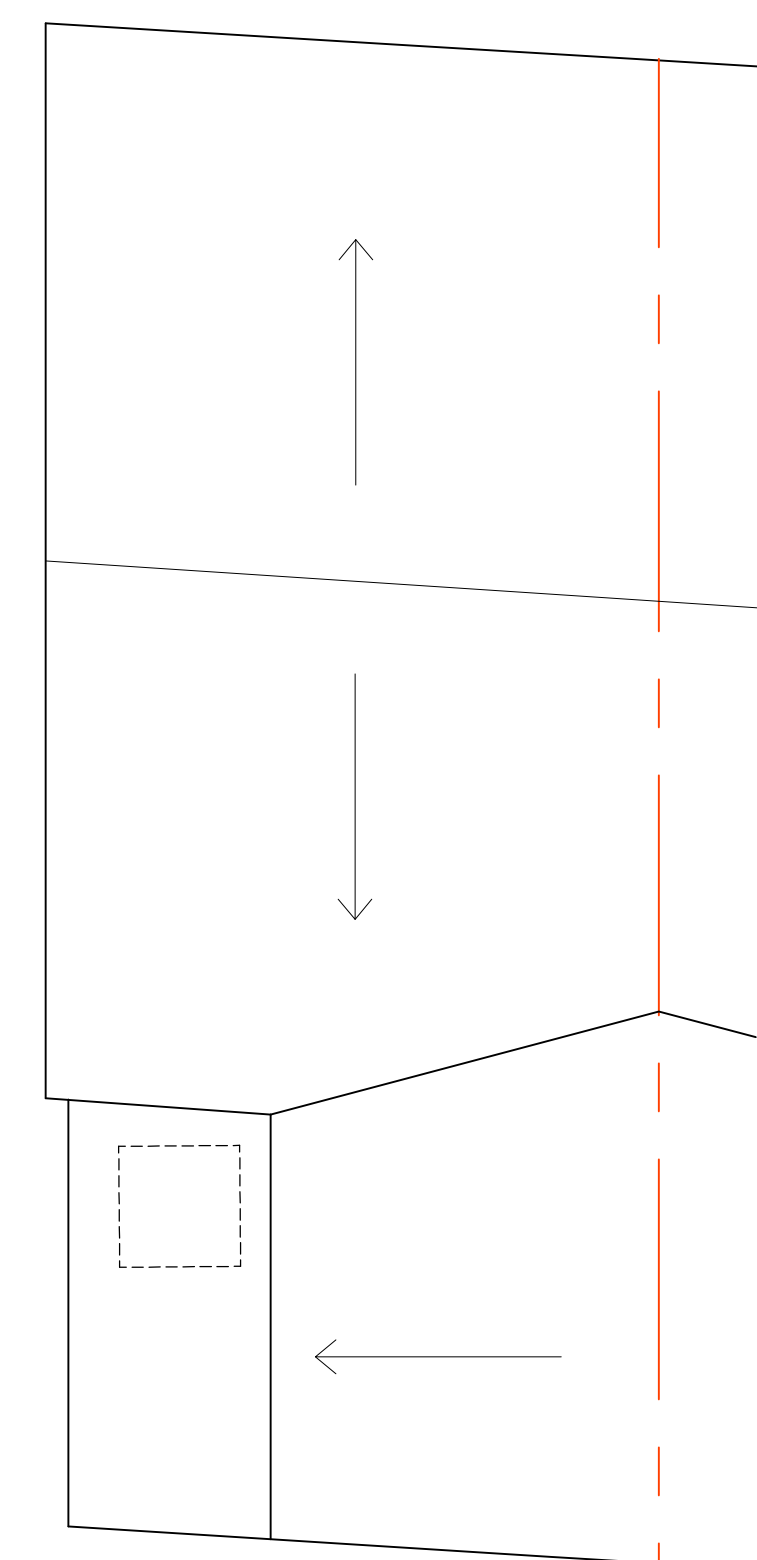

ROOF PLAN

NOTES

DO NOT SCALE THIS DRAWING.

Rev	Date	By	Chkd	Revisions
A	-	-	-	-

Client
John Mason

Job Title
16 WILLIAM St
GRAVESEND
Kent
DA12 1HD

Drawing Title
Proposed Replacement
Windows
—
—
PLANNING

Scale 1:50 @A1		Date AUG 2024	
Designed by DS	Drawn by DS	Checked by RJS	Approved by

DS Architectural
7 Hagelstowe Avenue
High Halstow
Kent ME3 8FU
Tel No.: 01634

Drawing No. 20/1024/01	Rev. —
---------------------------	-----------