

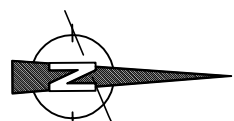



EXISTING SITE PLAN

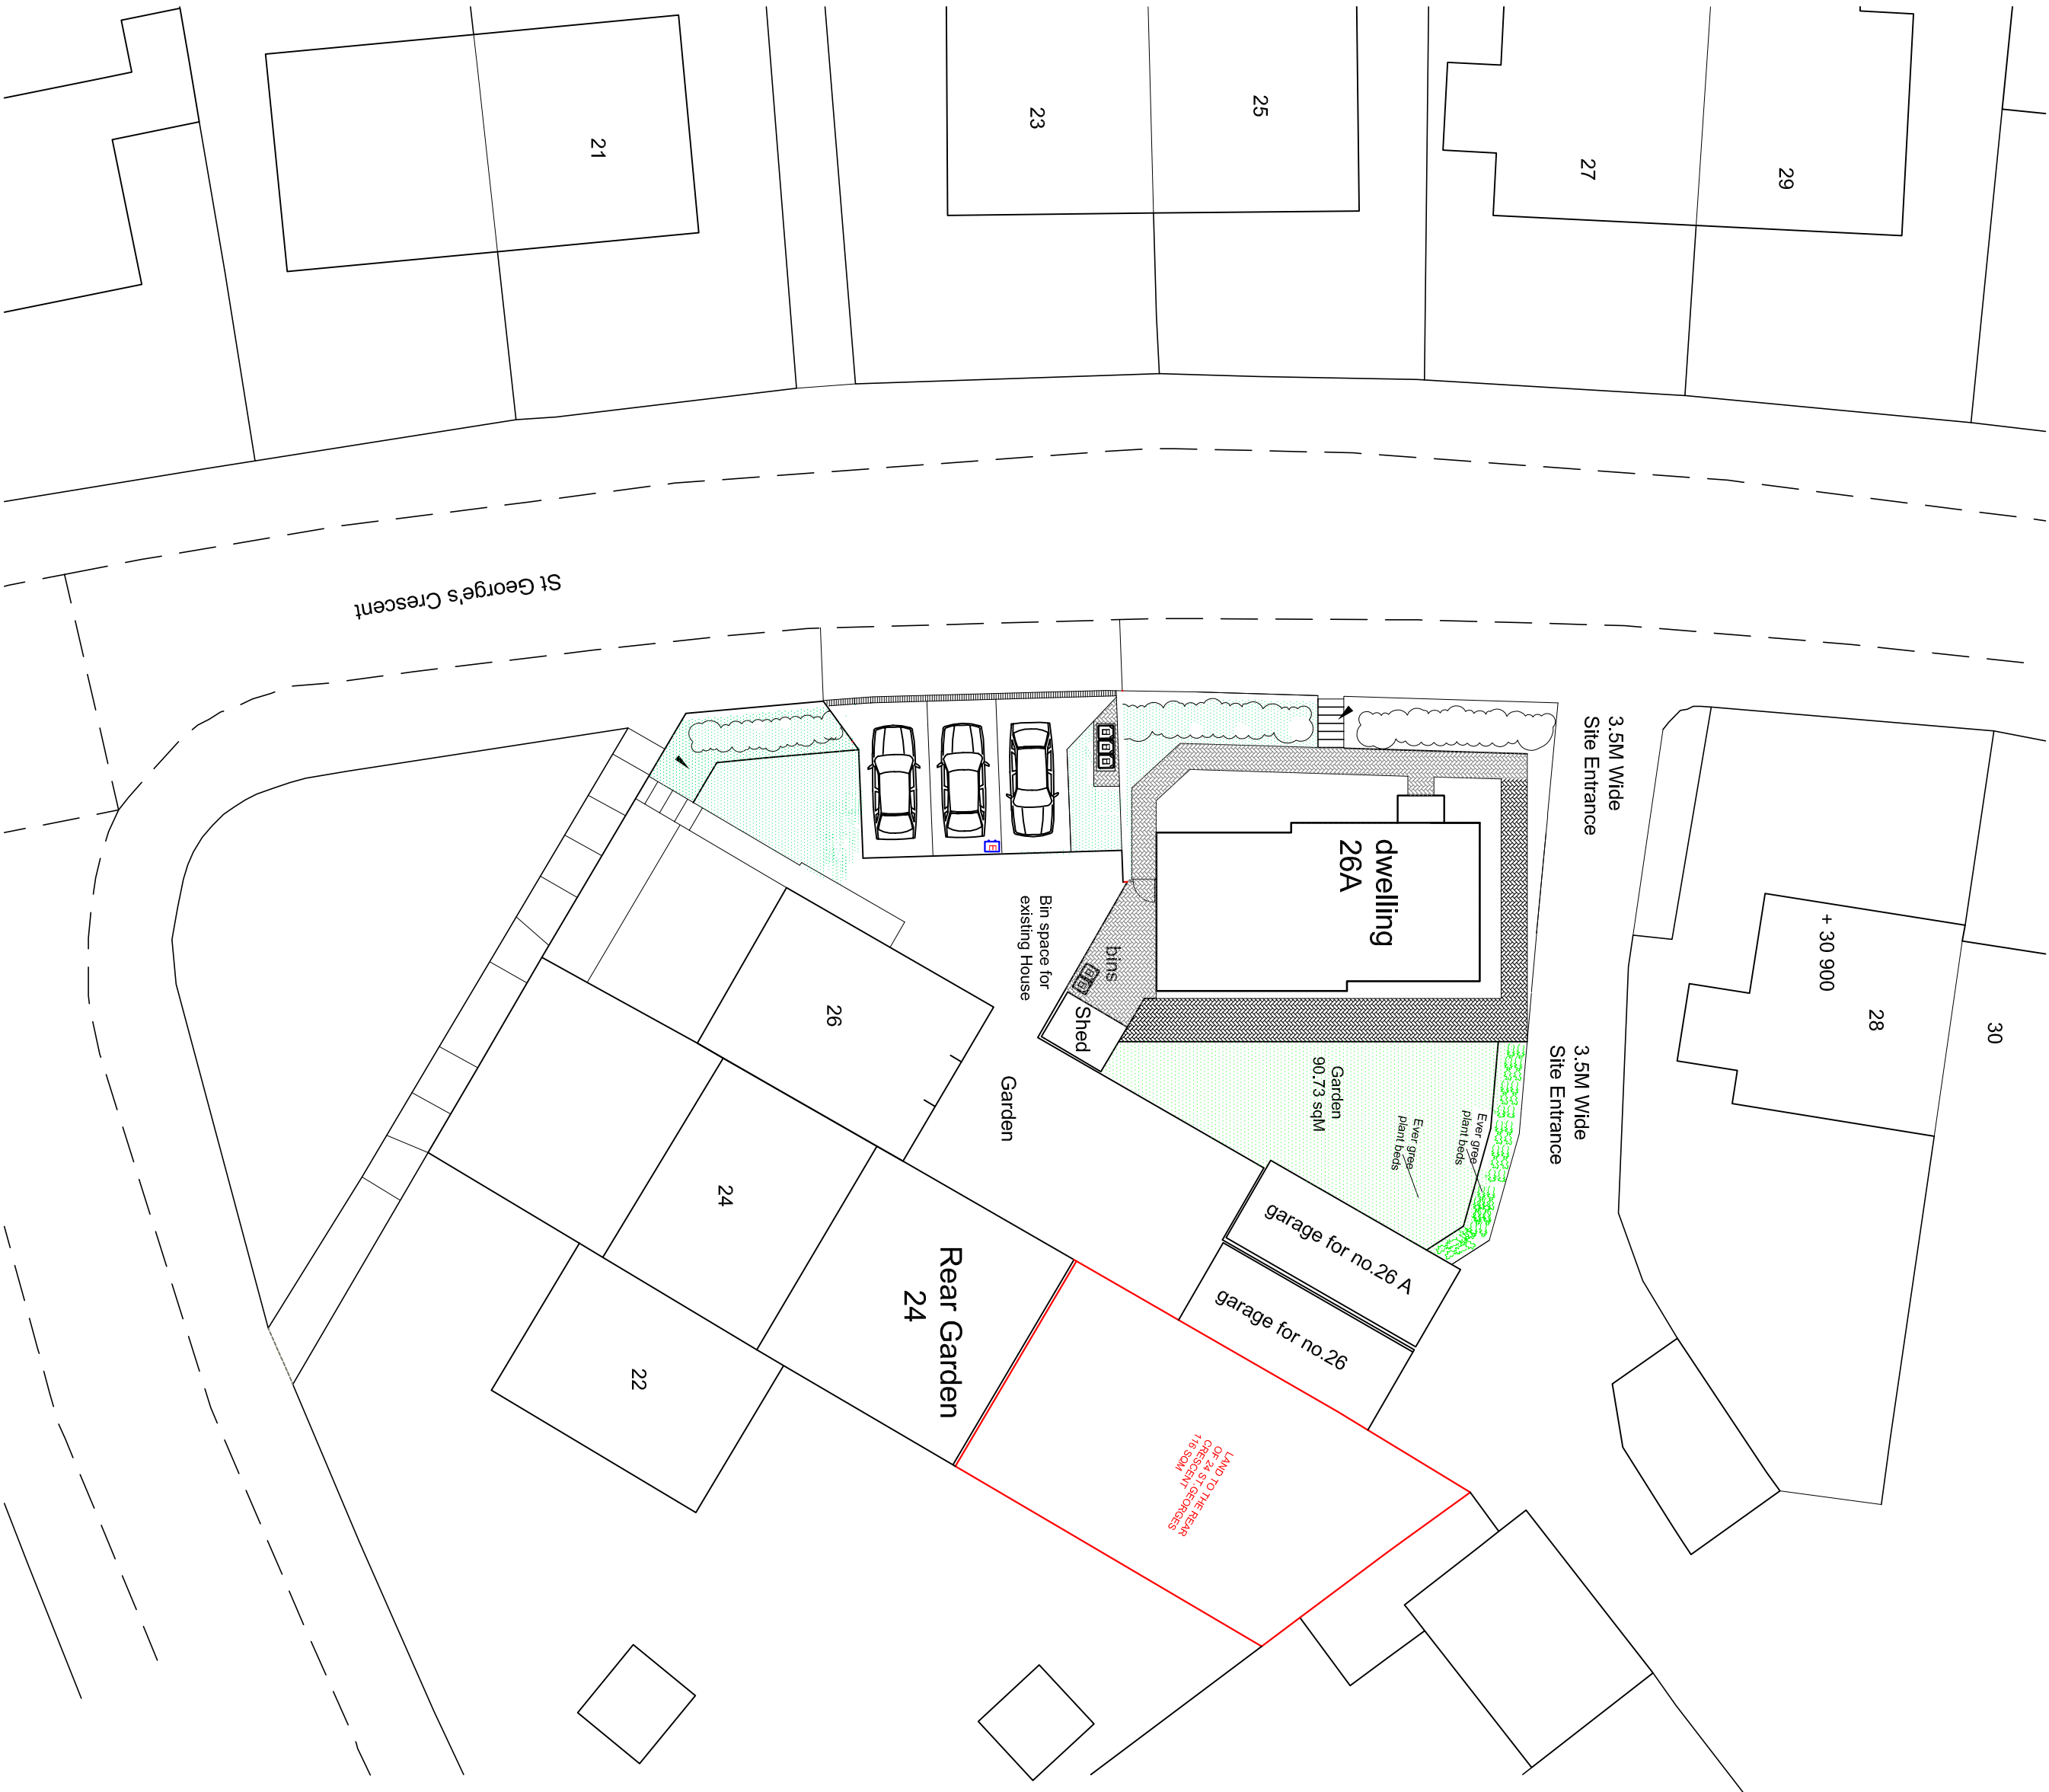

Scale 1:200

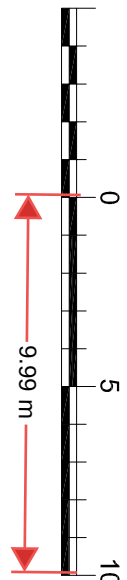

PROPOSED SITE PLAN

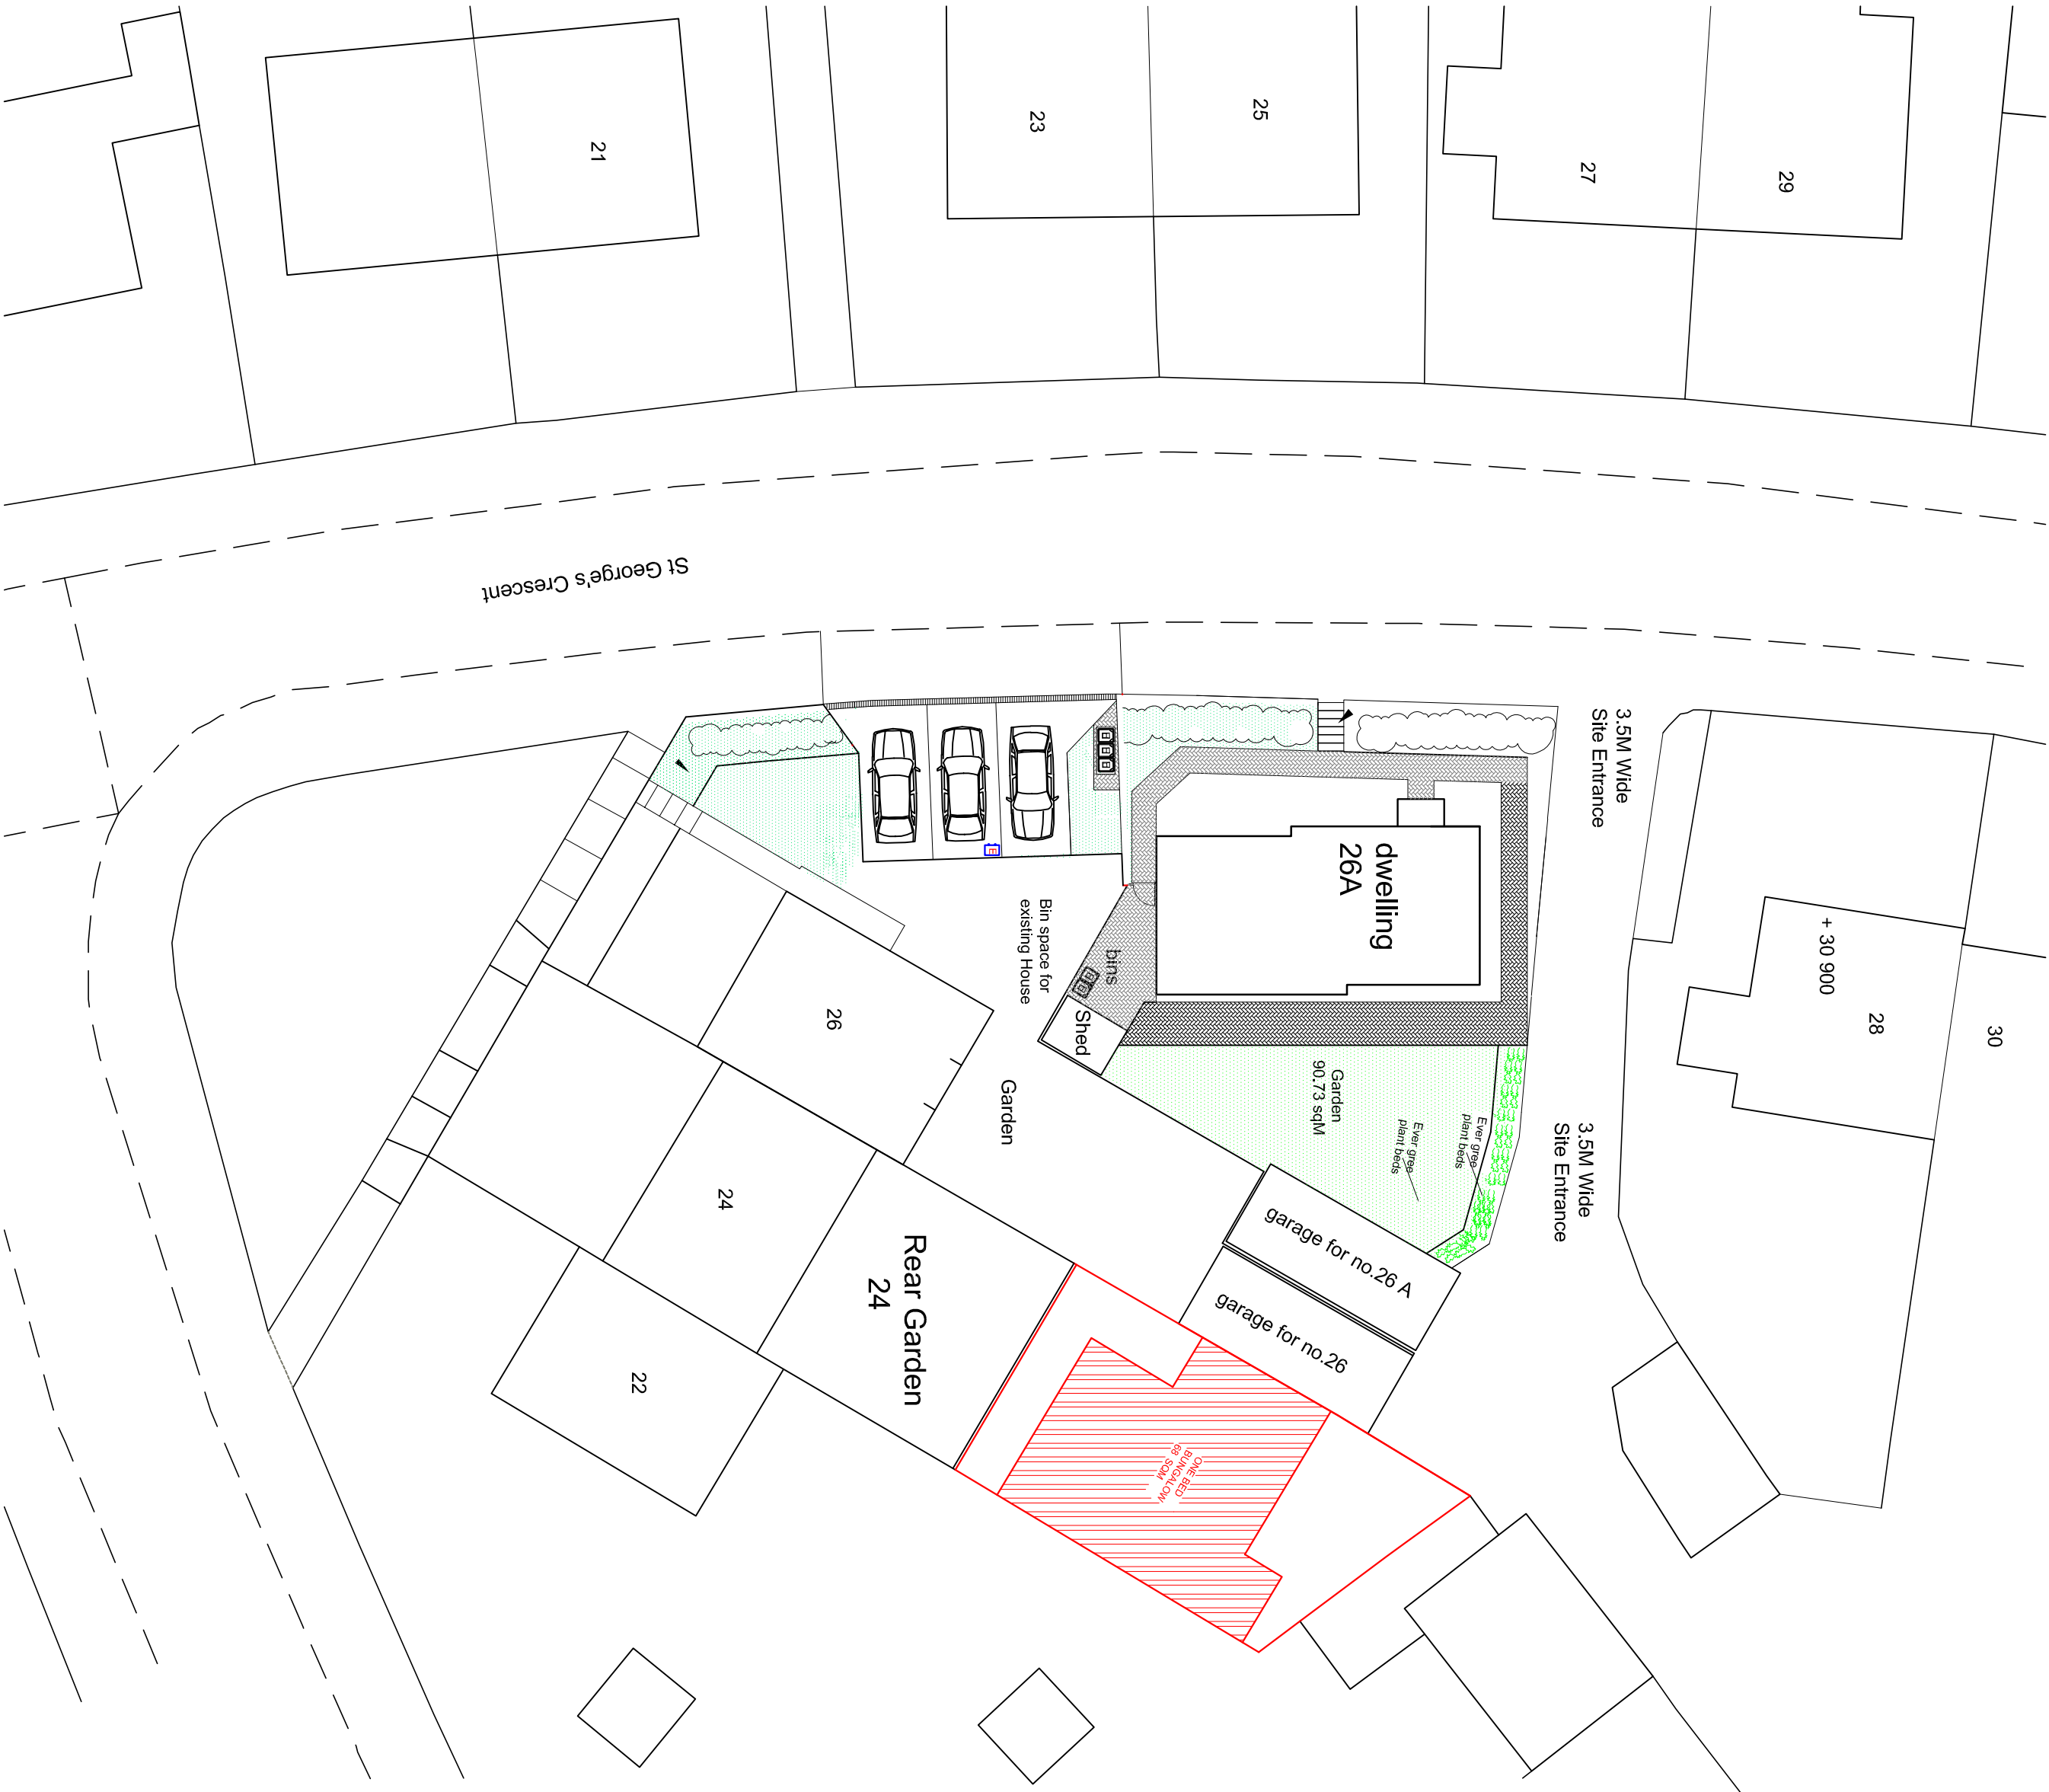

Future Vision
Planning & Development consultants
Suite -104 ,
344-348 , High Road, Ilford
Essex SS16 5JQ
Tel:02074788506
Email:futurevision27@gmail.com

CLIENT
Mr S. Singh

JOB TITLE
Proposal for Erection of one bedroom Bungalow and provision of car parking and associated facilities site at "Land Rear to the 24, St Georges Crescent , DA12 4AR"

SITE
Land at the Rear of 24, St Georges Crescent , Gravesend , DA12 4AR

DRAWING TITLE		
Existing & Proposed Plans		
SCALE	DATE	
1:200@A1	13-07-2023	
DRAWING NO.	REVISION	
PL-2023-01		