

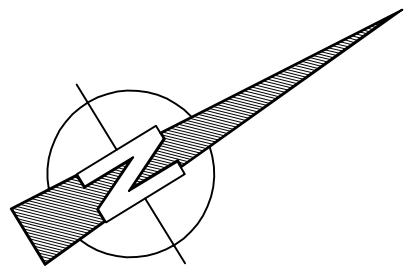


PROPOSED FLOOR PLAN

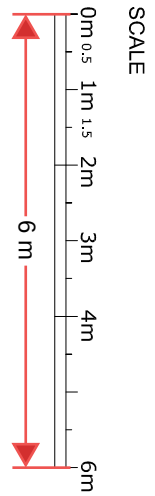

Existing
Access

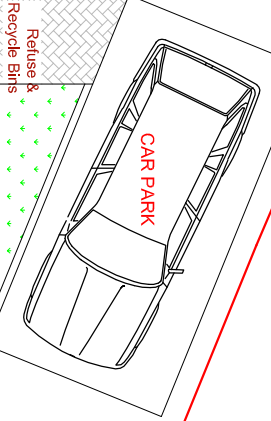

Release 8
Boundary Wall

Release 8
Boundary Wall

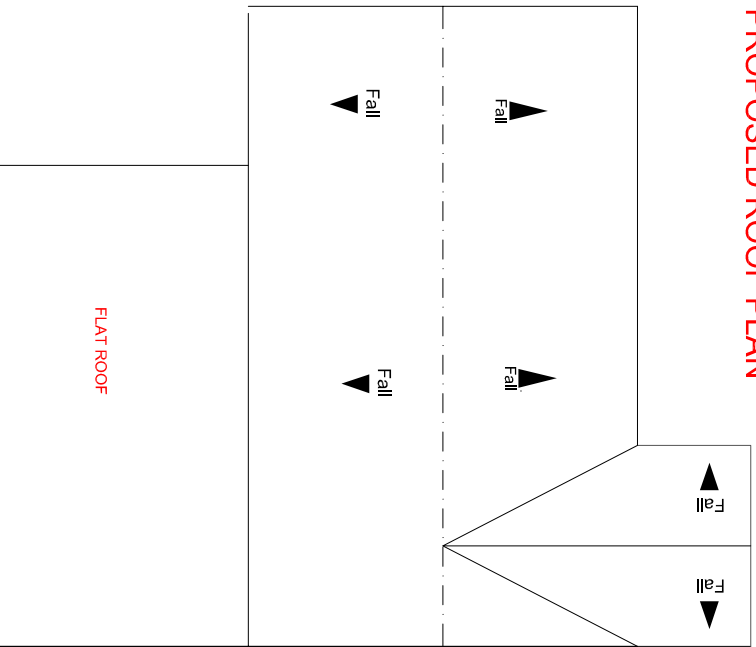

PROPOSED ROOF PLAN

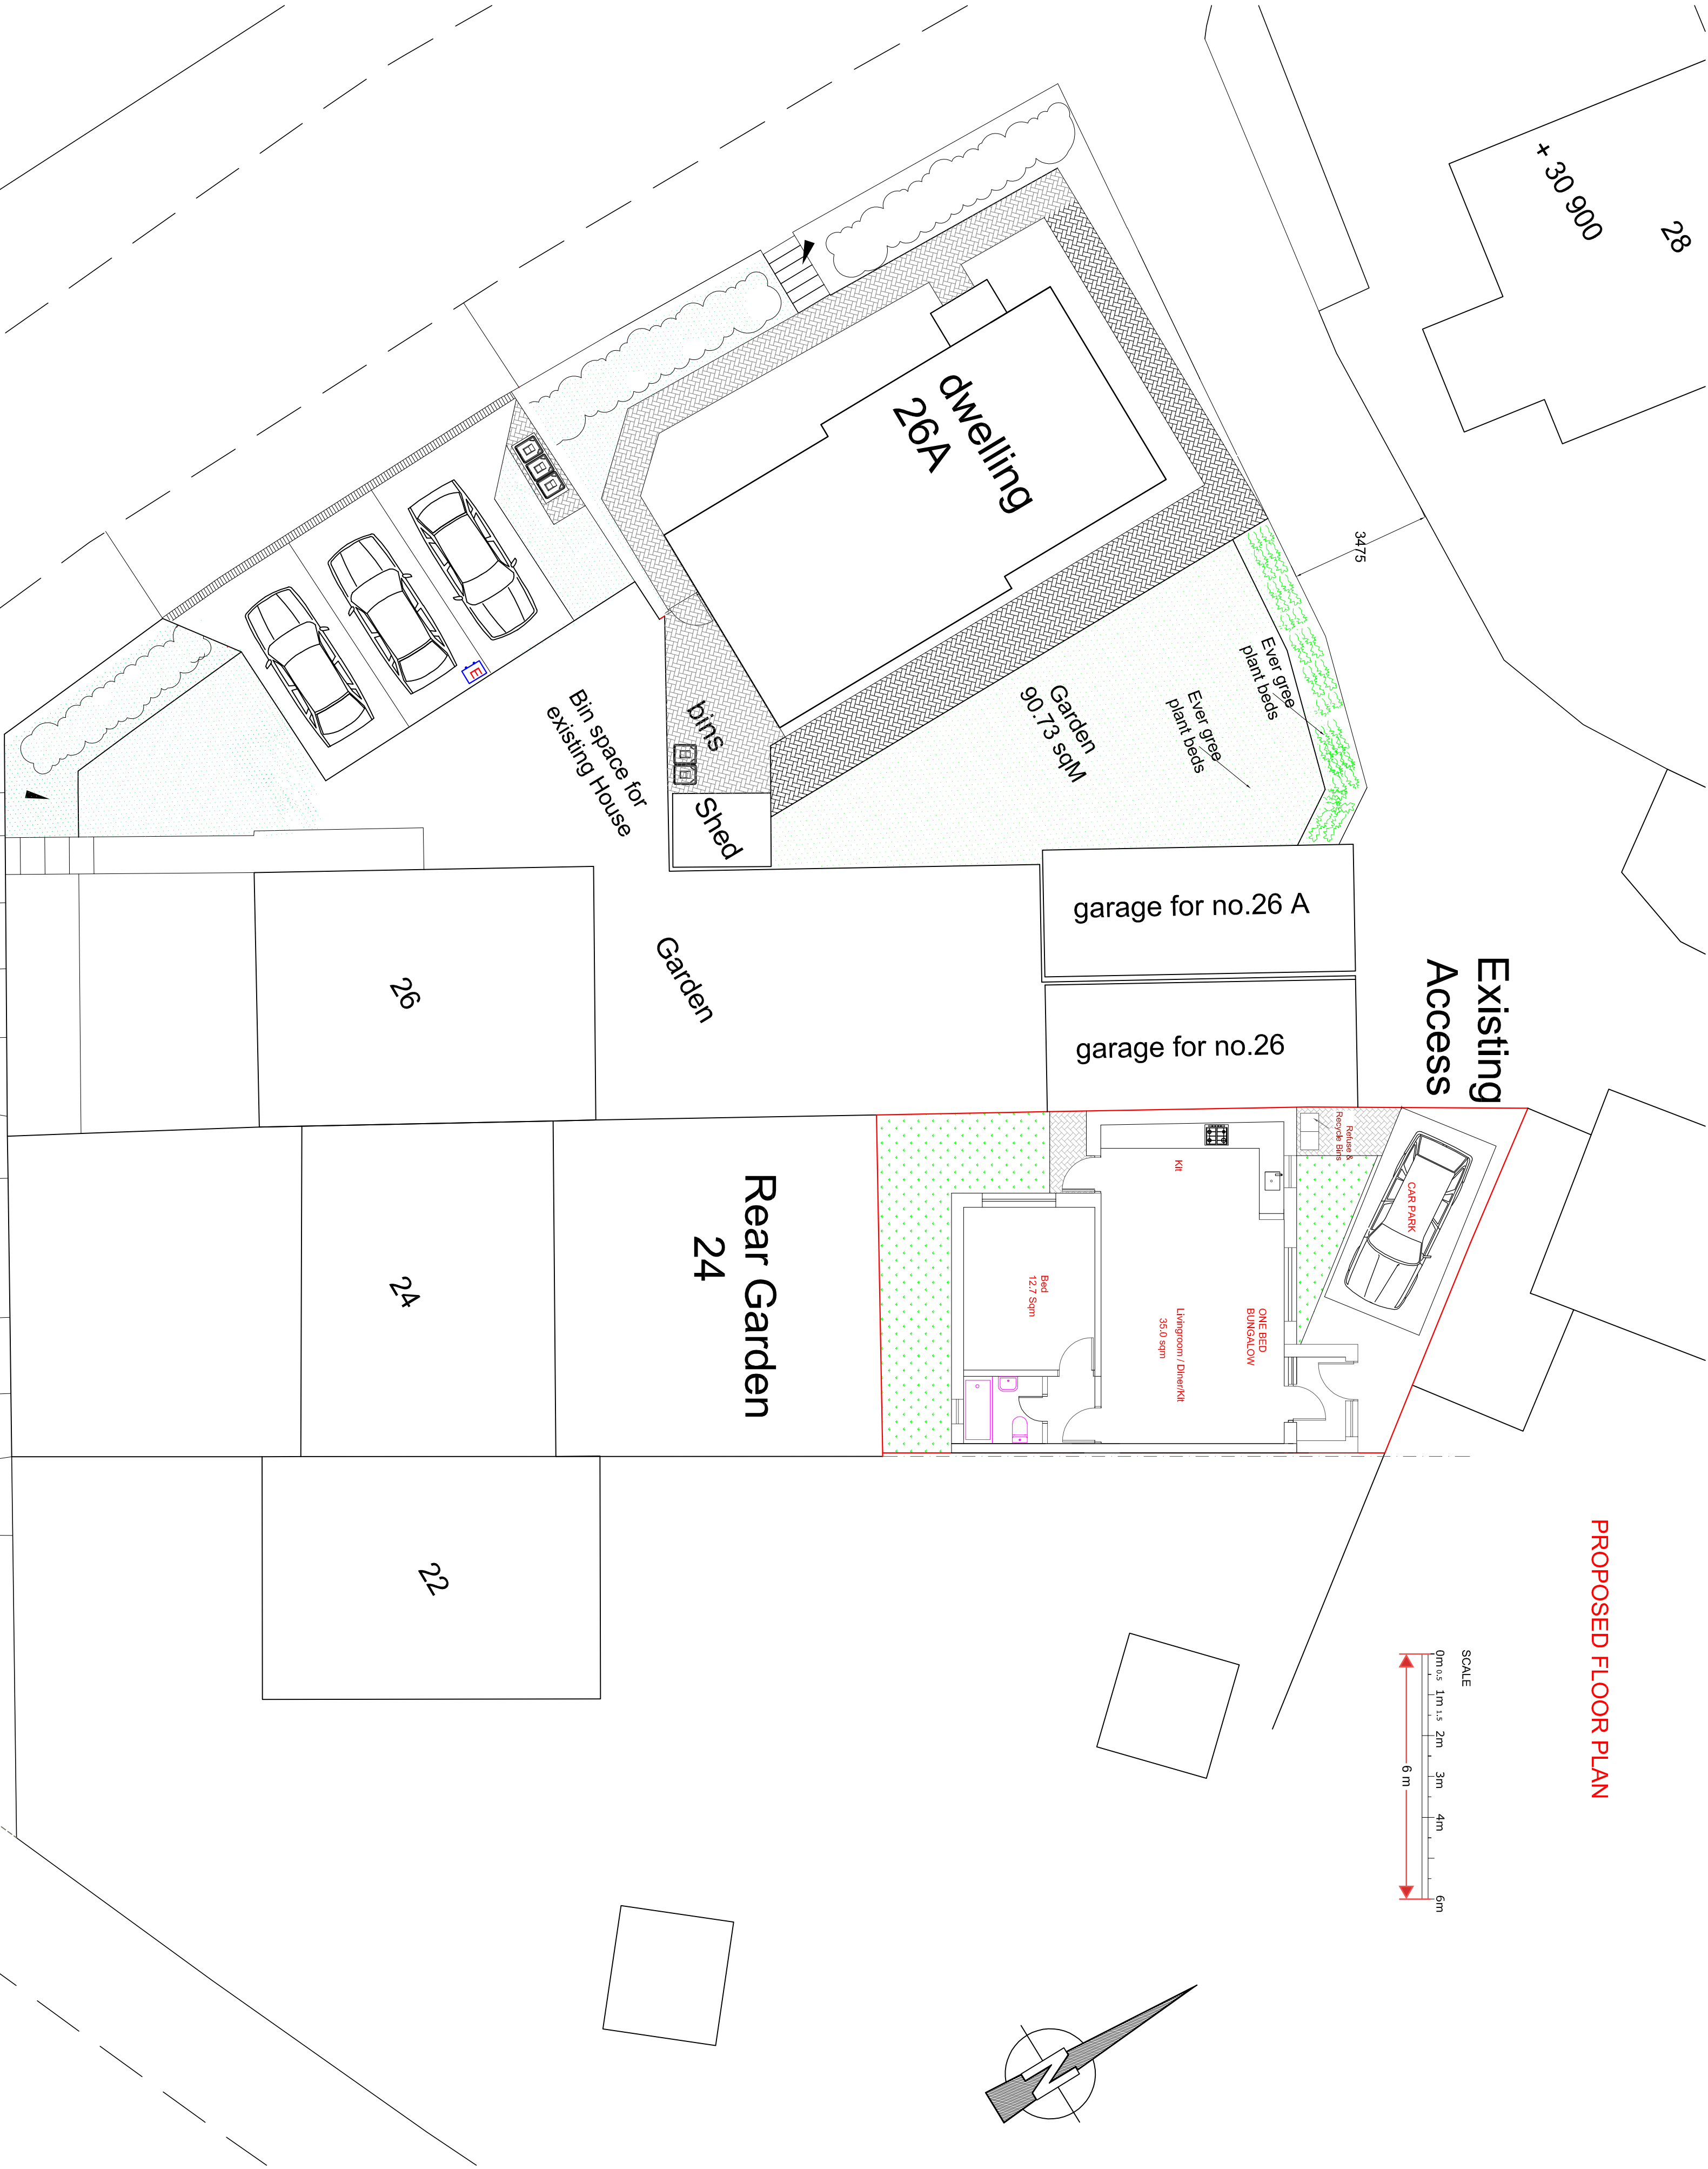

Unit 104,
344-348, High Road, Ilford
Essex, IG11 0P
Tel: 07476884406
Email: futurevision27@gmail.com

CLIENT
Mr S. Singh

JOB TITLE

Proposal for Erection of one bedroom Bungalow and provision of car parking and associated facilities site at "Land Rear to the 24, St Georges Crescent", DA12 4AR

SITE

Land at the Rear of 24, St Georges Crescent, Gravesend, DA12 4AR

DRAWING TITLE

Proposed Plans

SCALE DATE

1:100@A1 13/07/2023

DRAWING NO. REVISION

FV-2023-02