


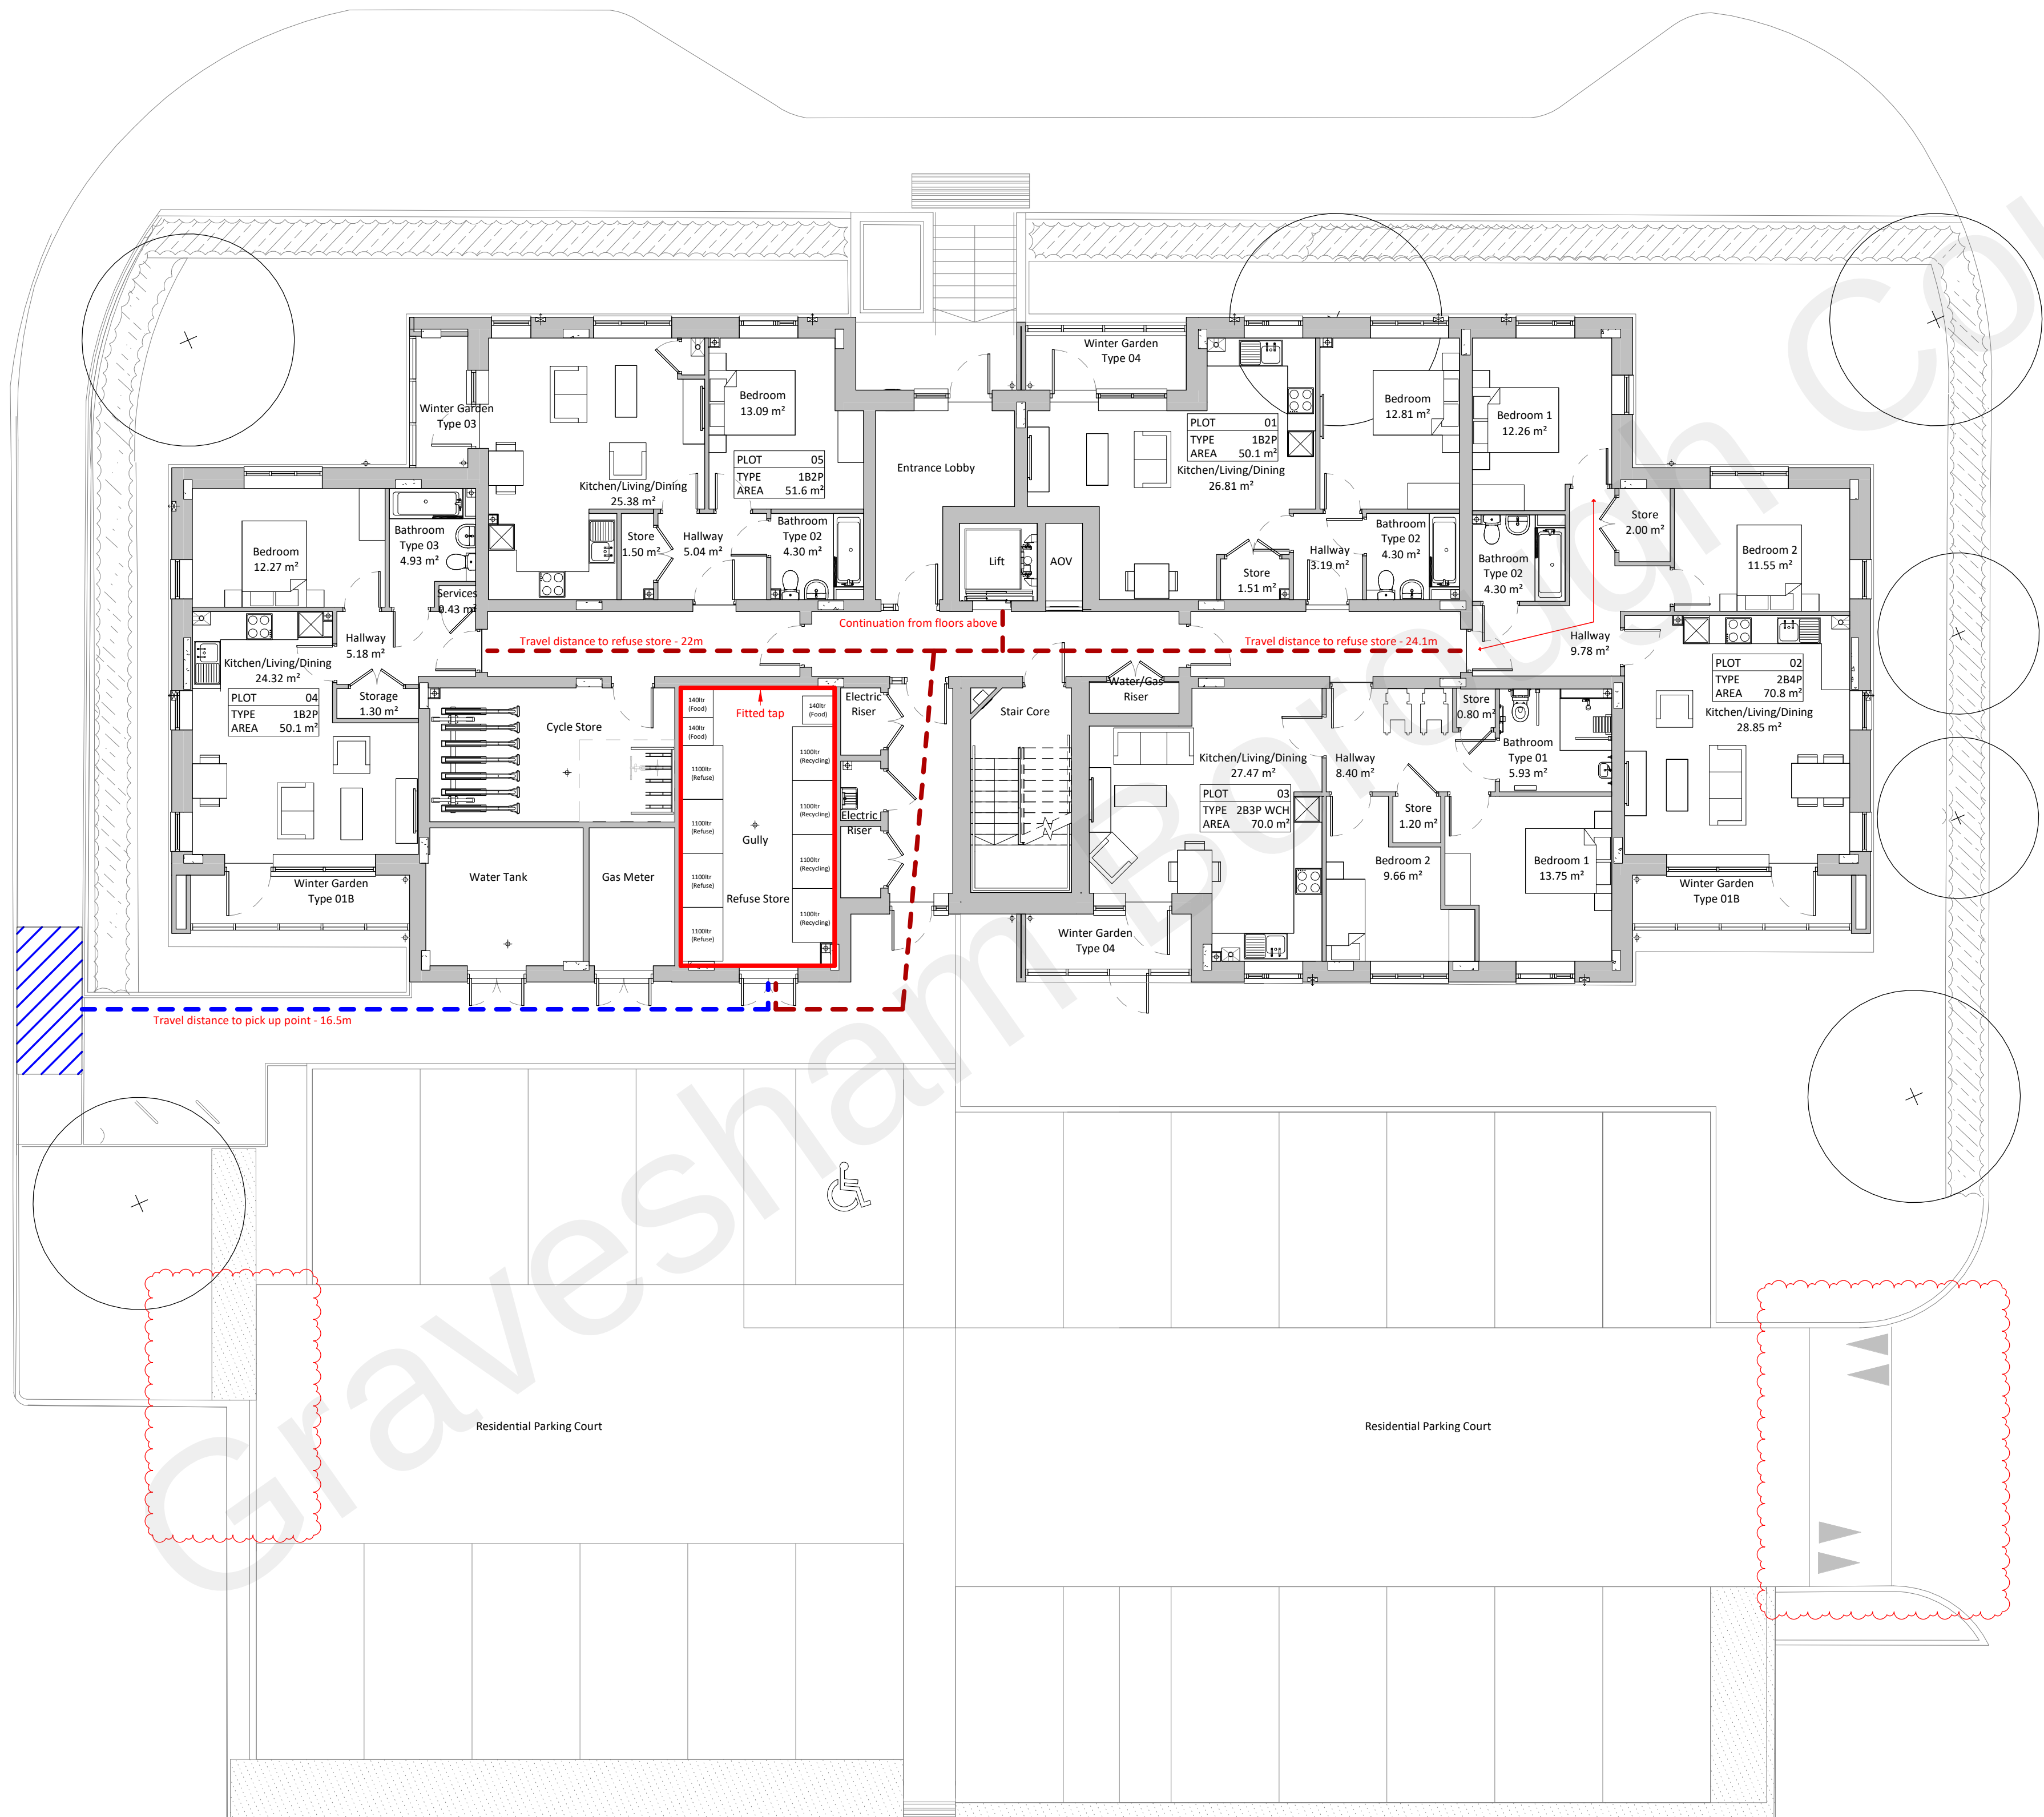

KEY

- Travel distance to refuse store
- Communal refuse store
- Drag distance
- Dropped kerb - collection zone

Gravesham borough council provisional requirements:

Refuse - 1 x 1100ltr bin per 6 flats
Recycling - 1 x 1100ltr bin per 6 flats with special recycling lid
Food waste - 1 x 140ltr bin per 10 flats with an individual 5ltr caddy per flat

St Patricks Garden communal refuse store:

Refuse - 4 x 1100ltr
Recycling - 4 x 1100ltr
Food waste - 3 x 140ltr

TO BE READ IN CONJUNCTION WITH DRAWINGS

FOR SITE SETTING OUT AND BUILDING COORDINATES REFER TO DRAWINGS 0100 SERIES

FOR GA FURNITURE LAYOUTS REFER TO DRAWING 1500 SERIES

TO BE READ IN CONJUNCTION WITH WALLER GRAY STRUCTURAL DRAWINGS

TO BE READ IN CONJUNCTION WITH M&E CONSULTANTS DRAWINGS

TO BE READ IN CONJUNCTION WITH LANDSCAPE ARCHITECT DRAWINGS

ALL DRAWINGS TO BE READ IN CONJUNCTION WITH FIRE REPORT

ALL DIMENSIONS IN MILLIMETERS

ALL DIMENSIONS TO STRUCTURE

Notes:

Do not scale. All dimensions are in millimetres unless otherwise stated. This drawing should be read in conjunction with all relevant project information and contract documentation. All dimensions to be checked prior to fabrication and or commencement of works. All works to comply with all relevant legal standards, building regulations and warranty provider requirements. Report any discrepancies, if in doubt ask.

Revisions:	Rev	Status	Date	Description	Rev	Chkd
001	S3		31.07.20	Preliminary Issue		SG
001	A5		01.10.21	Issued for Construction, new car park entrance added		TL

Client Name:	Westridge
Project Name:	St Patricks Garden
Drawing Name:	Refuse Strategy - Ground Floor Plan
Drawing Number:	SPG-BPTW-02-00-DR-A-5901
Project No:	19-304
RIBA Stage:	4
Drawn By:	SG
Scale:	1:100 @ A1

CONSTRUCTION

40 Norman Road,
Greenwich, London
SE10 9GX
t 020 8293 5175
bptw.co.uk

