


Use figured dimintions. Do not scale from this drawing.
All Dimensions must be checked on site. Any inconsistencies must be reported back to the architect. This drawing and any designs indicated thereon are the copyright of Brooks Murray Architects. All rights reserved. No Part of this work may be produced without without prior permission in writing from Brooks Murray Architects. Planning stage drawings should not be used for construction.


REV	Description	Date
-----	-------------	------





West Elevation
1 : 100

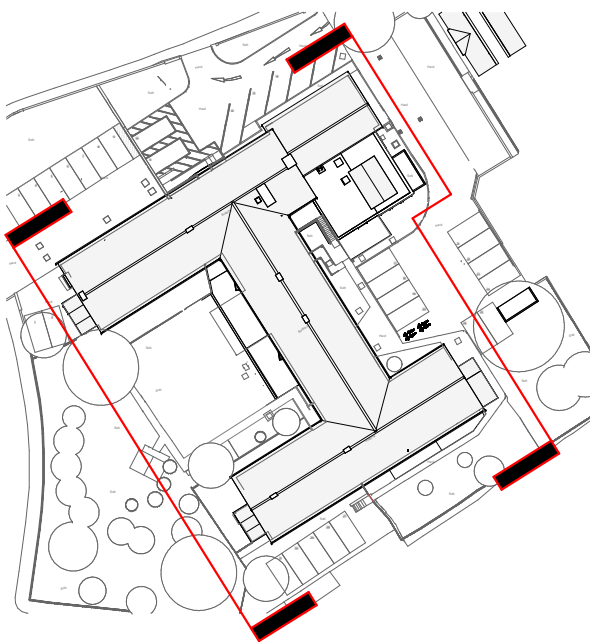

Key plan - East & West
1 : 1000

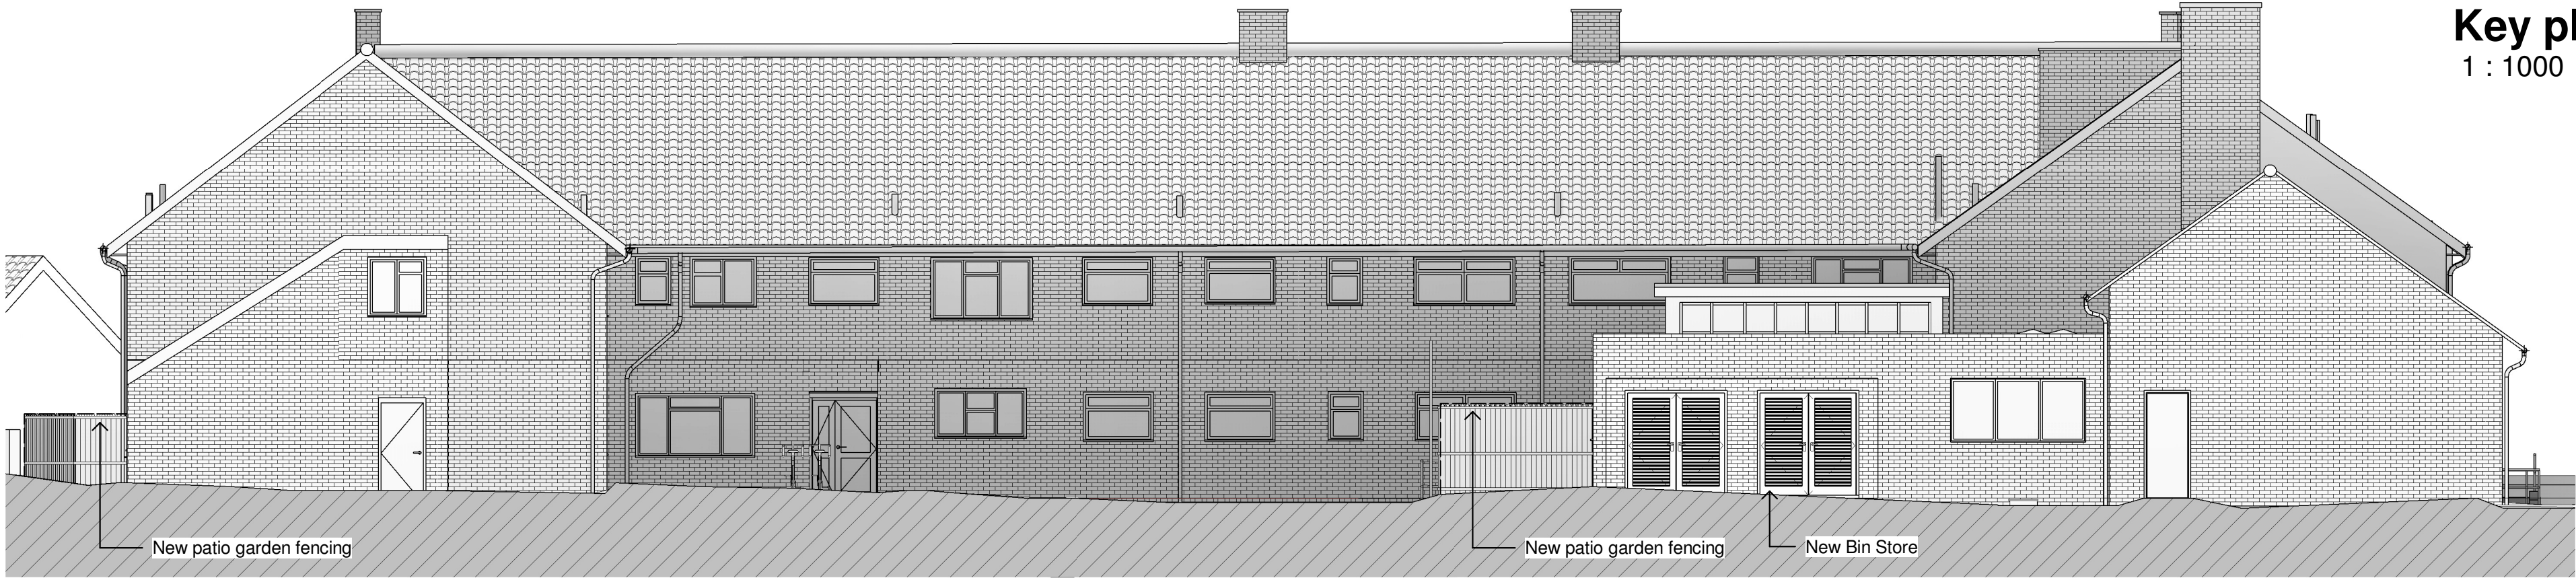

East Elevation
1 : 100

 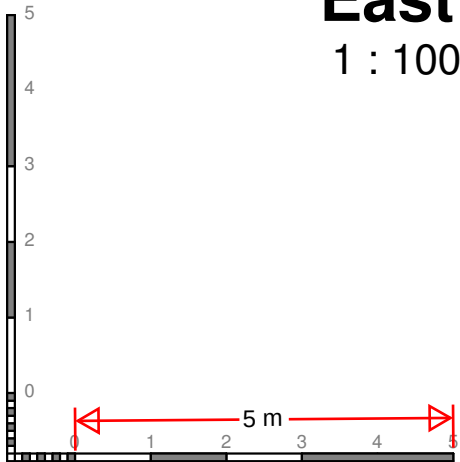

Brooks Murray Architects
41 Tolernode Street, London, EC2A 4AA
+44 (0)20 77399955 architects@brooksmurray.com

**brooks
murray**

CLIENT
Private client

JOB
Deneholm, Dene Holm Rd,
Northfleet, Gravesend

DRAWING TITLE
Proposed east & west elevations

SCALE
As indicated @ A2

DATE
November 2024

STATUS
Planning

DWG NO. 1362- 201 REV Issued by TS