

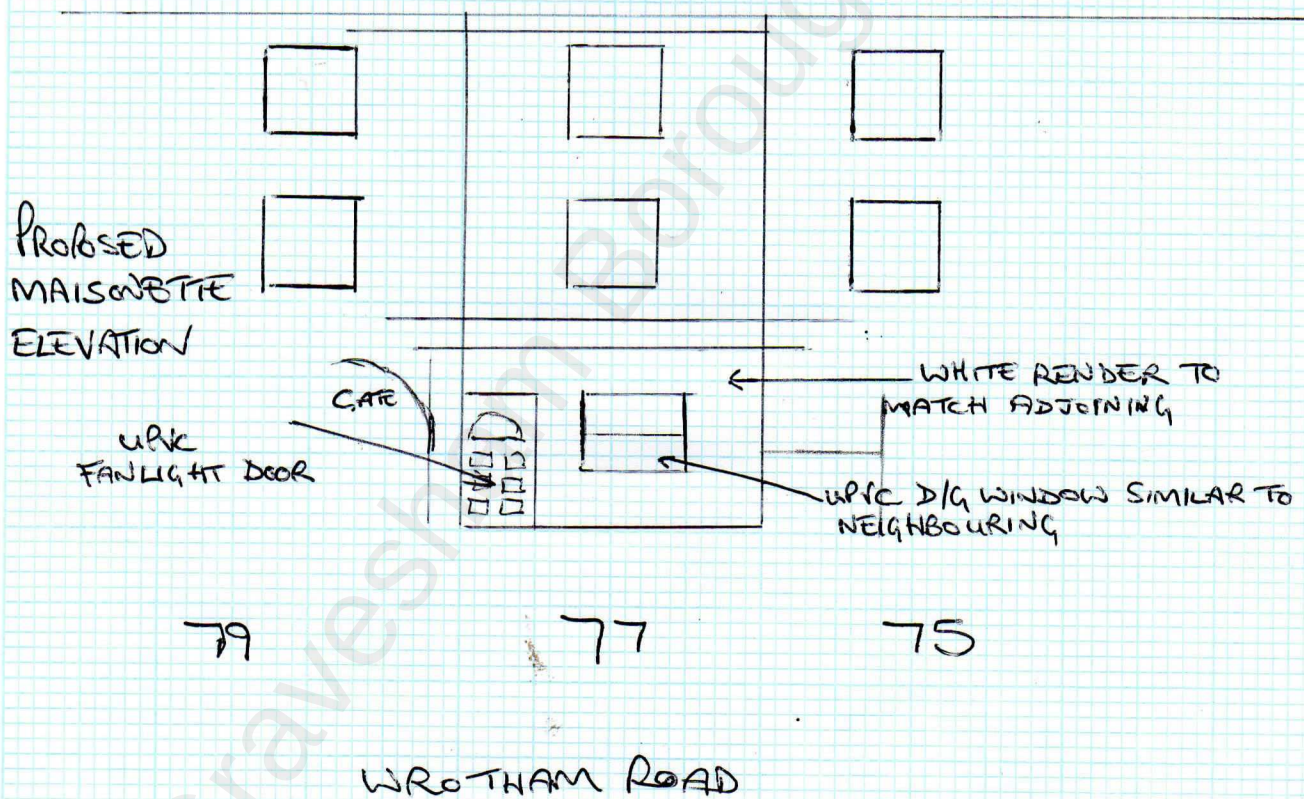


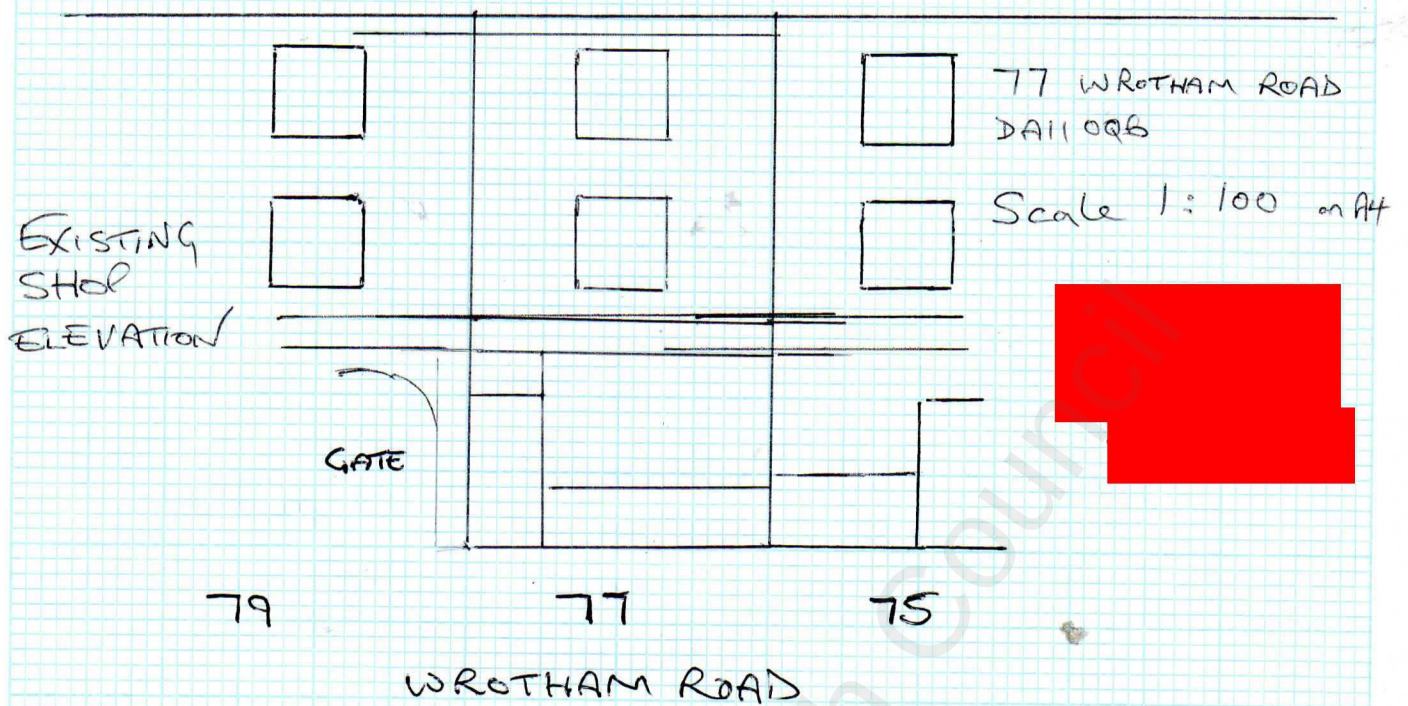

SCALE 1:100 (on A4)

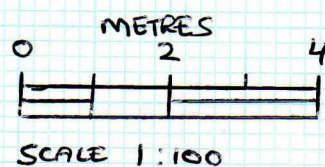

FRONT ELEVATION
DRAWING 4