




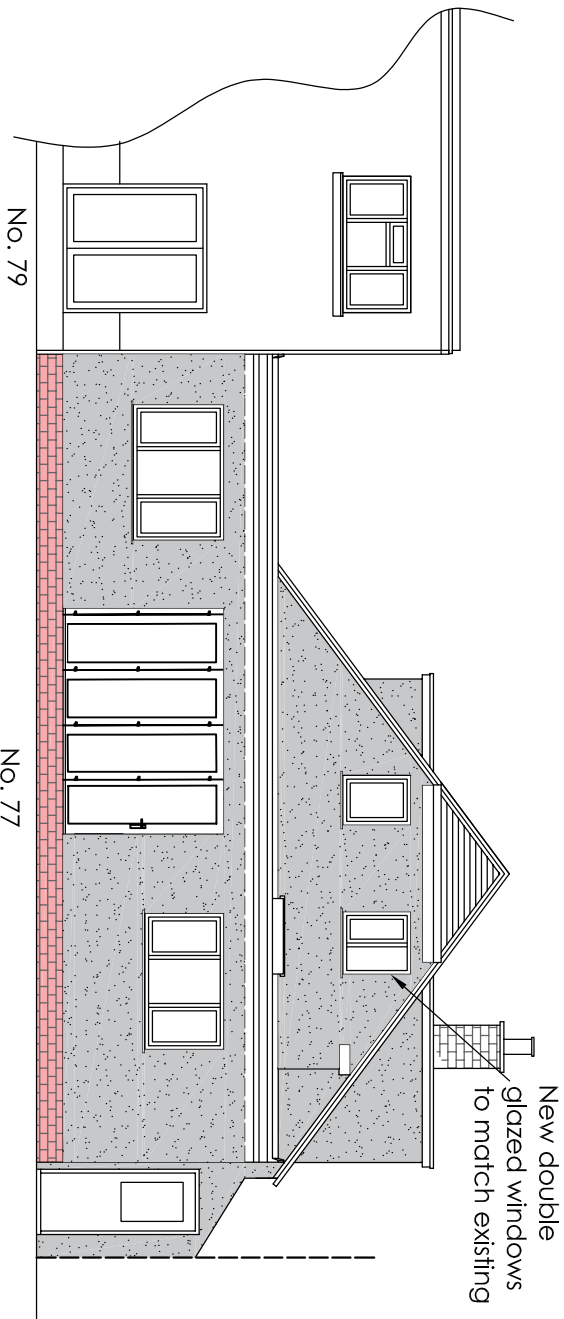


PROPOSED REAR ELEVATION

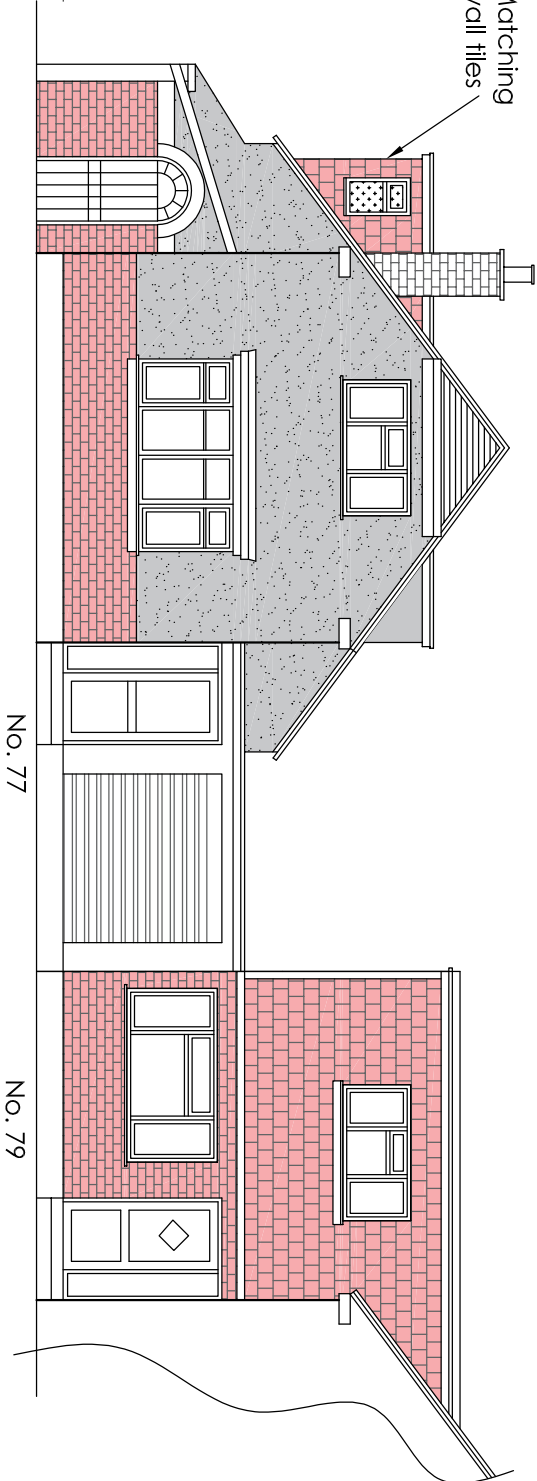

PROPOSED FRONT ELEVATION

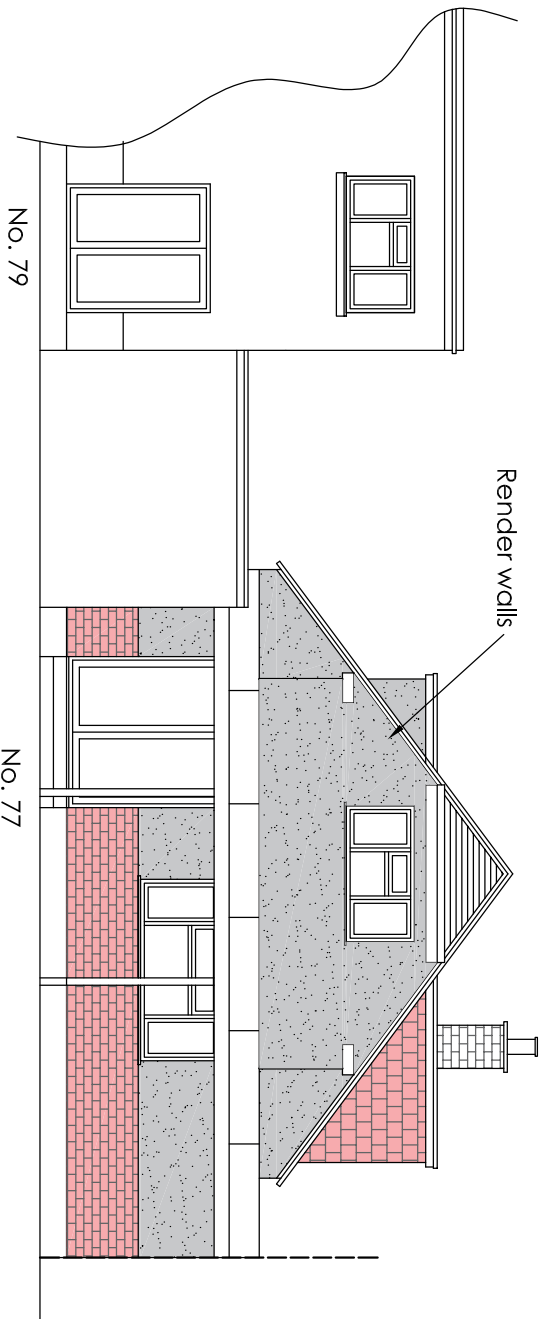

EXISTING REAR ELEVATION

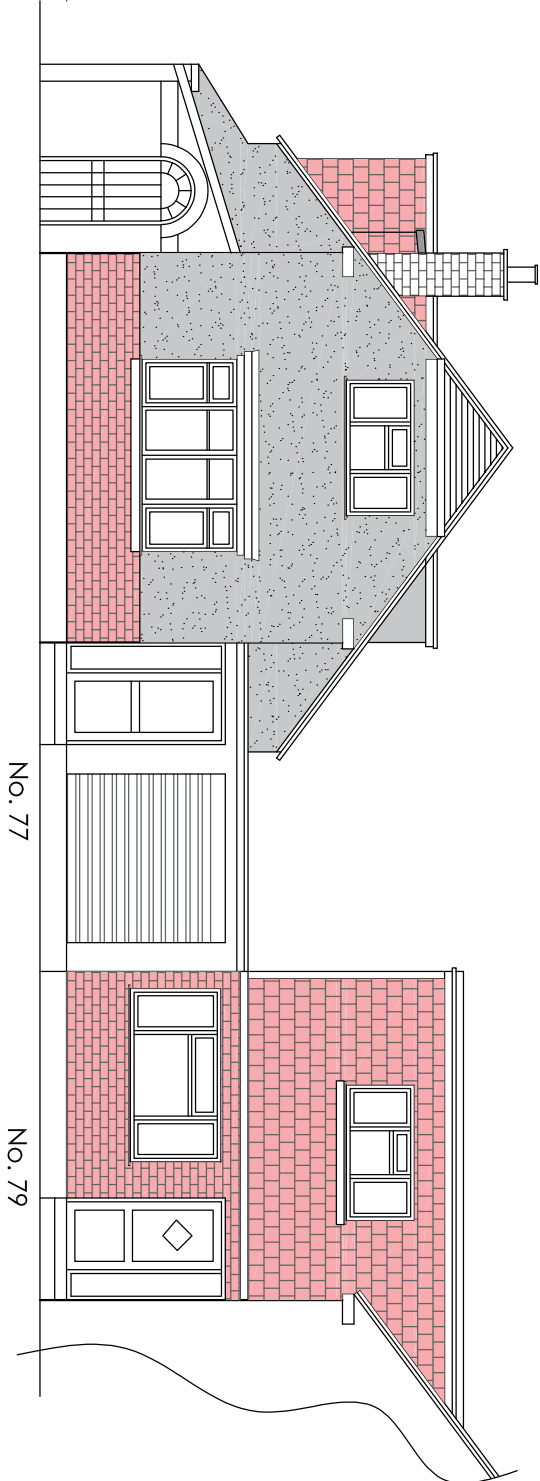

EXISTING FRONT ELEVATION

Project		77 Hever Court Road Gravesend Kent DA12 5EG		Rear Single Storey Extension and Extend Side First Floor Dormer	
Drawing Title		Existing and Proposed Front / Rear Elevations		Rev	
Description		Date		Drawn	
Date		Scale		Drawing No.	
HC		April 26		1:100	
77HCR/A3/O4		H Channa		Picaroons Maidstone Road Platt Kent TN15 8LB	
Tel: 07828277909		E-mail: hbechanna@tiscali.co.uk			