




Existing Floor Plans
Basement, Ground, First and Second Floor Plans

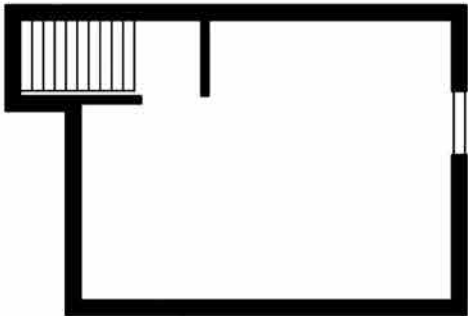


Existing Floor Plan
Basement Level 1:00 @ A3

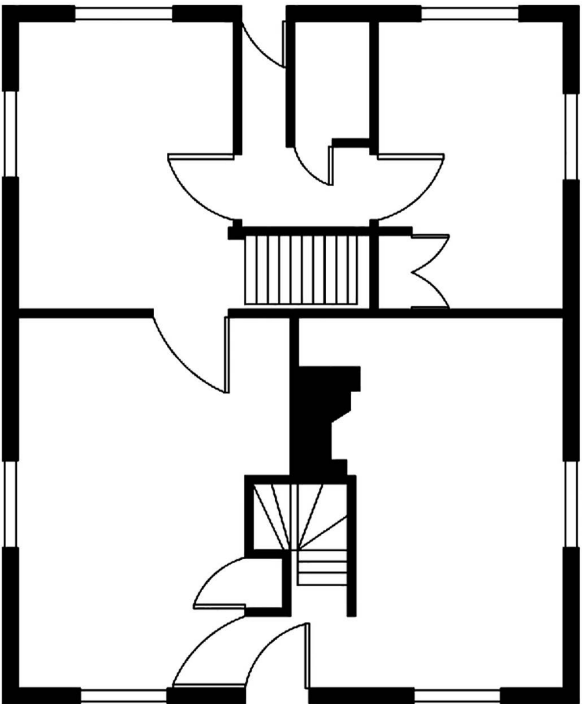

Existing Floor Plan
Ground Floor 1:00 @ A3

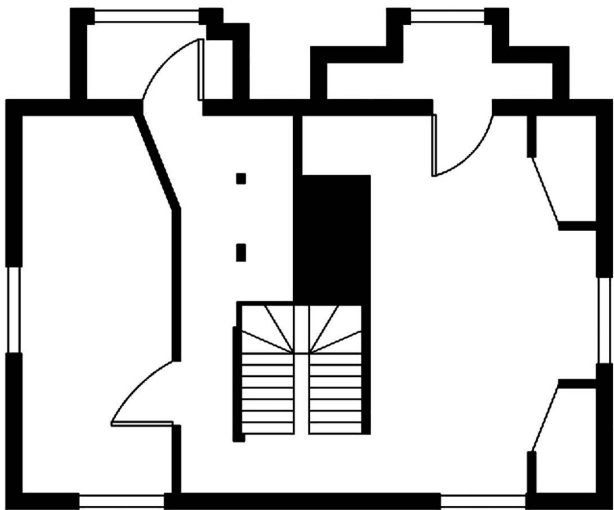

Existing Floor Plan
First Floor 1:00 @ A3

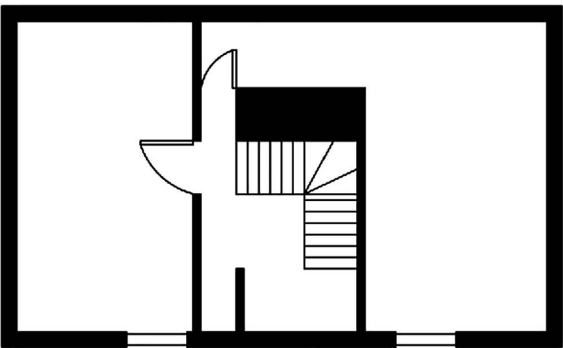

Existing Floor Plan
Second Floor 1:00 @ A3

Drawing Issued For: Planning Permission and Listed Building Consent	Project: Norwood Farmhouse, Norwood Lane, Gravesend, DA13 0YF	Client: Gilson	Drawing Title: Existing Floor Plans	Date: 6/9/2023	Revision No.: n/a	Drawing by: Rio Jablonski rio.jablonski@wandswortharchitects.com	Scale Bars: 1m2m3m4m Scale Bar 1:100 @ A3 1m2m3m Scale Bar 1:50 @ A3
				Scale: 1:100 @ A3			