



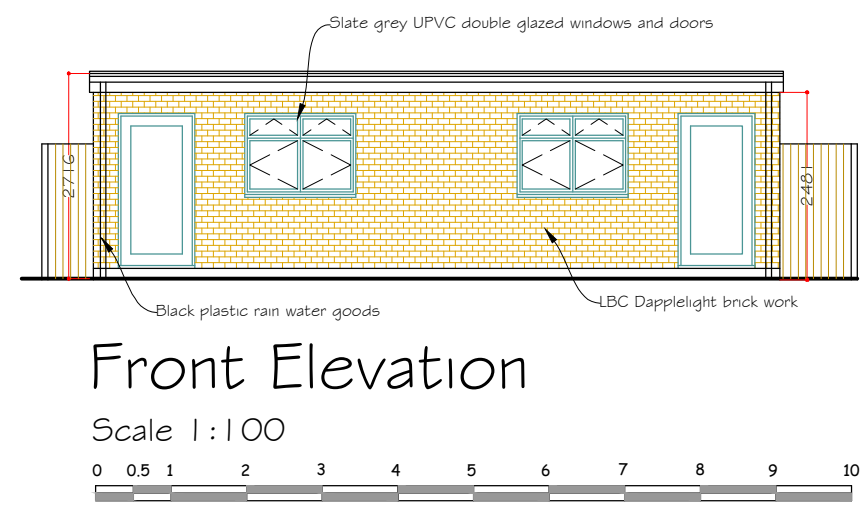


Front Elevation


Scale 1:100

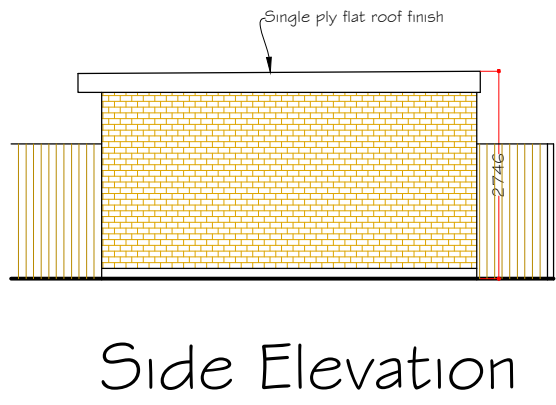

Side Elevation

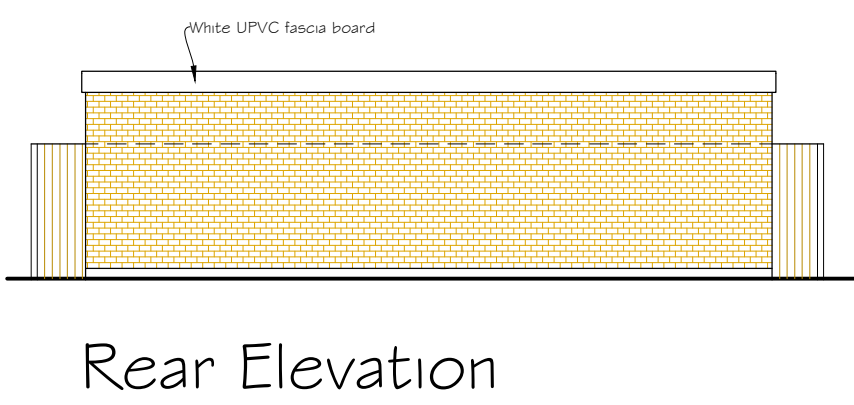

Rear Elevation

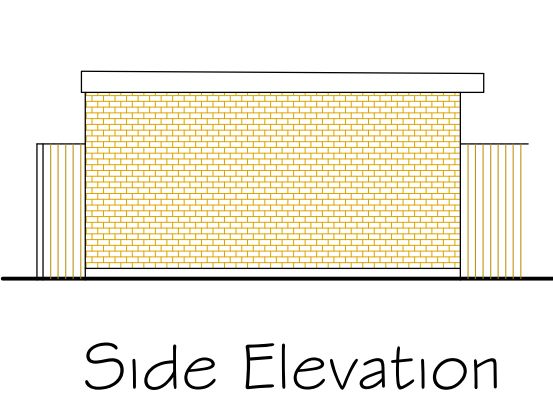


Side Elevation




Location Plan

Scale 1:1250

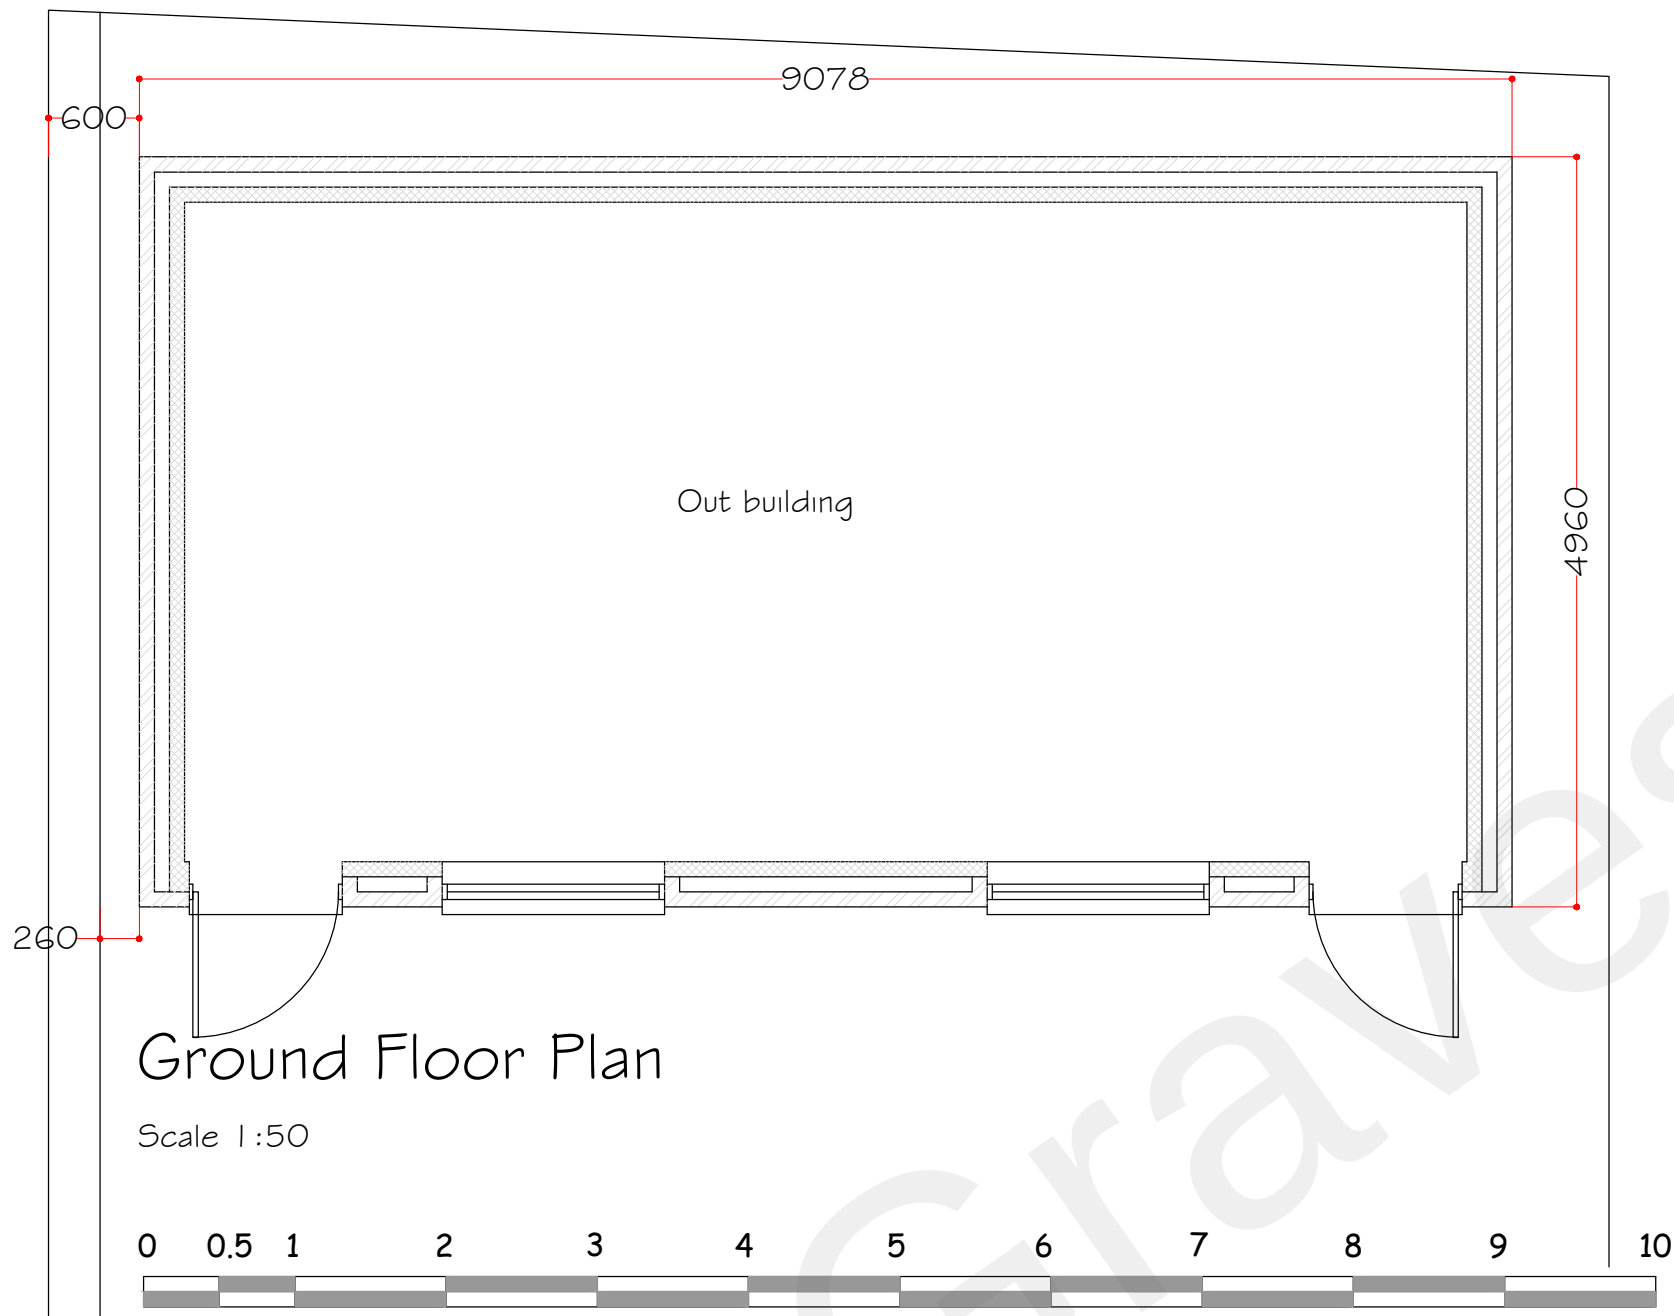


Ground Floor Plan

Scale 1:50

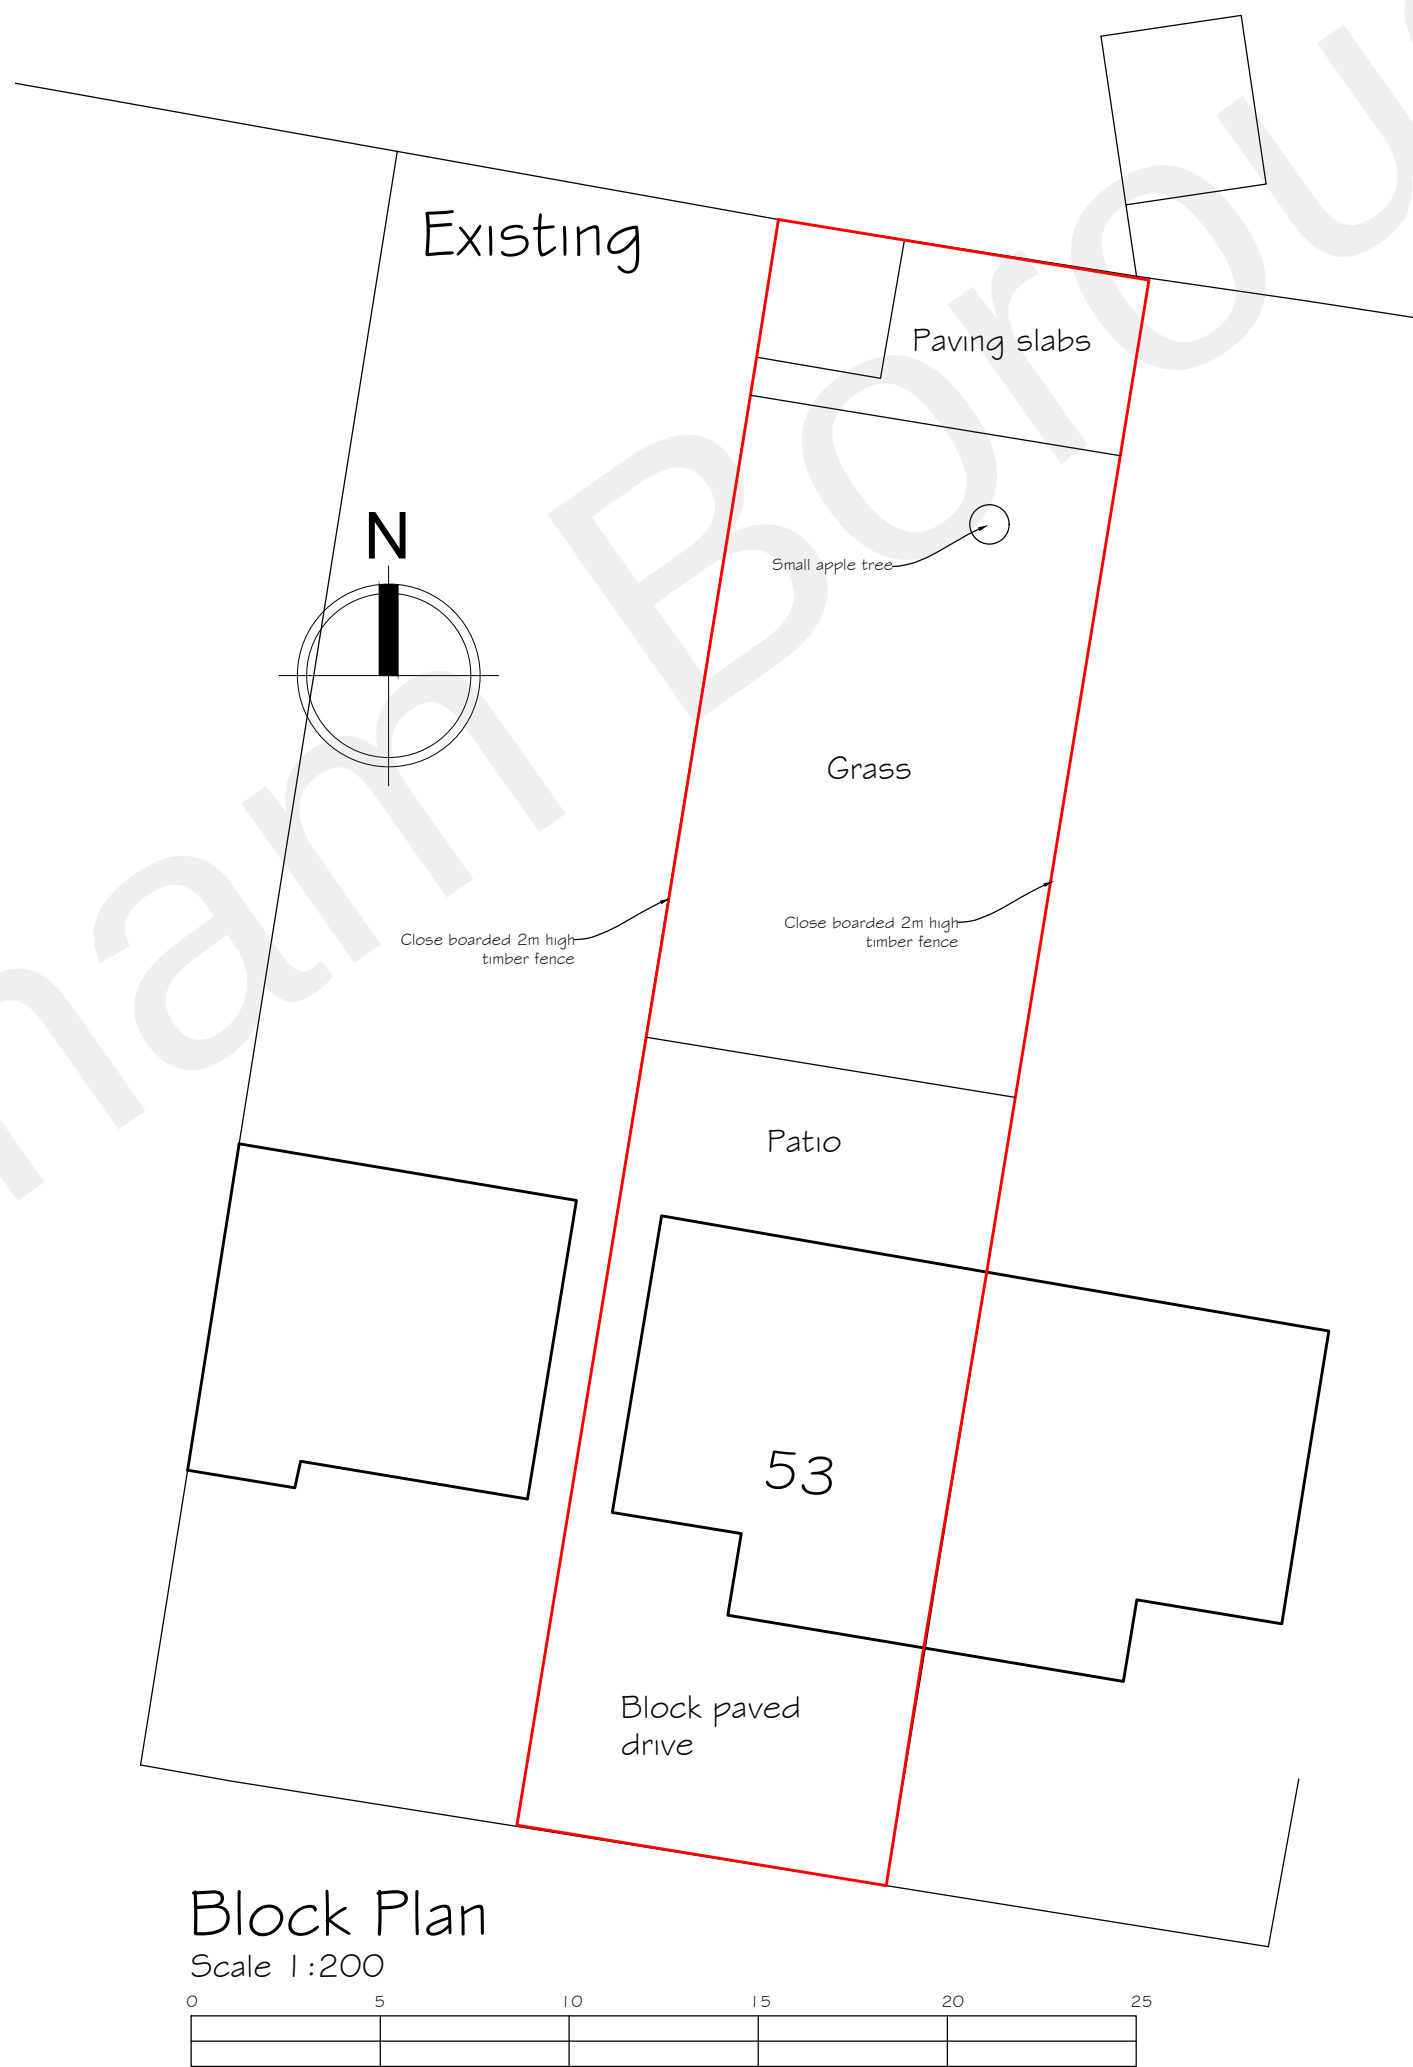

Block Plan

Scale 1:200

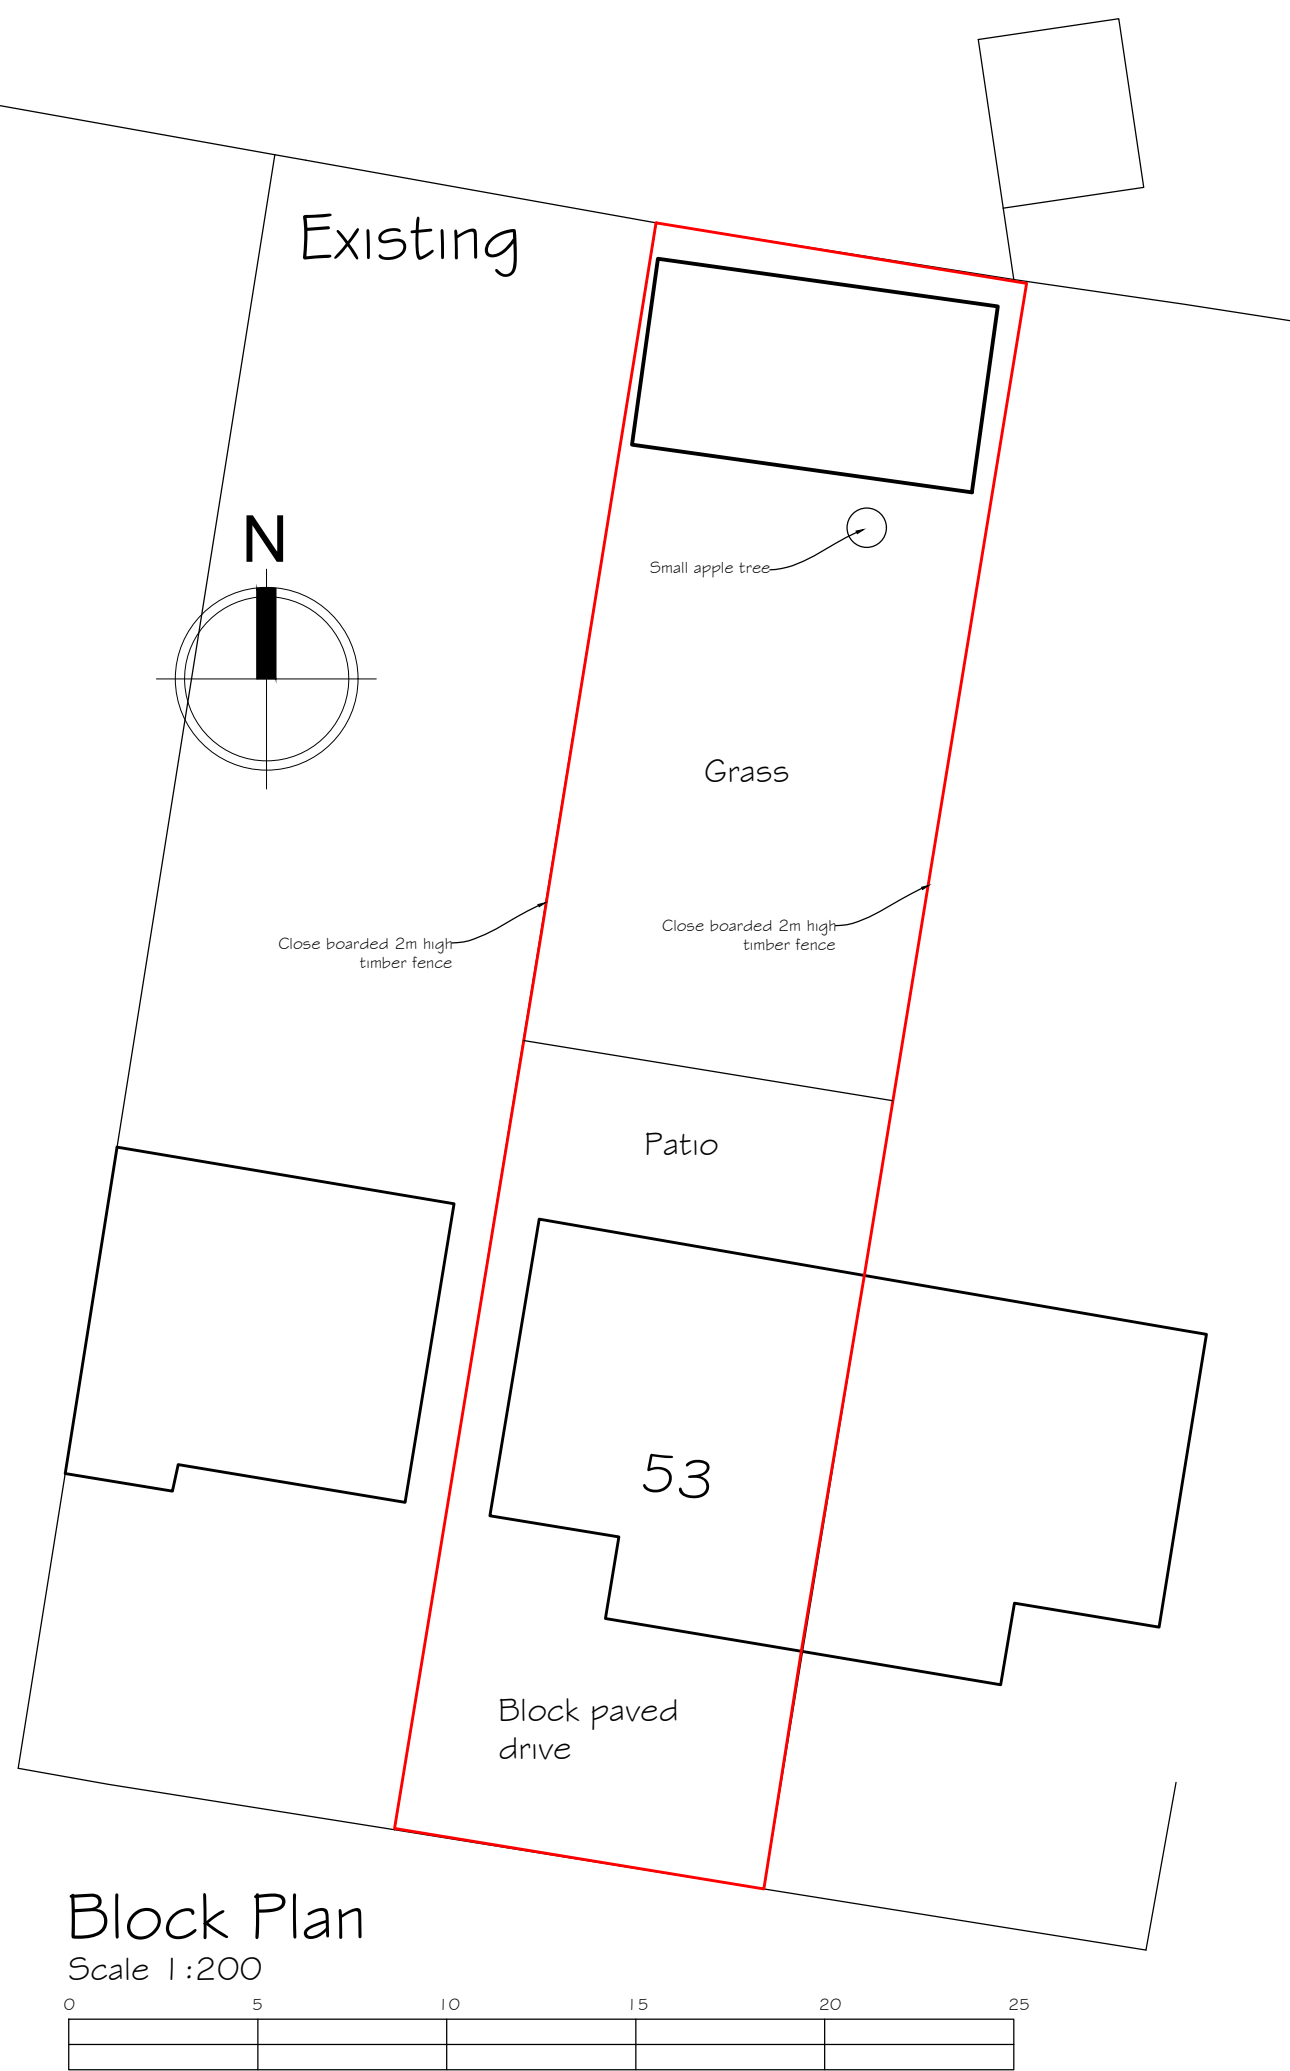

Block Plan

Scale 1:200

Synergy Planning & Property Consultants Ltd Suite 6 Laser Quay Marine City Centre Rochester Kent ME2 4HU	
Client	Mr & Mrs M Sheikh
Address	53 Nickleby Road Chalk
Drawing title	Proposed plan and elevations
Scale	1:50/1:100/1:200/1:1250
Date	September 2021
Drawn by	
Drawing No	21/346/01