


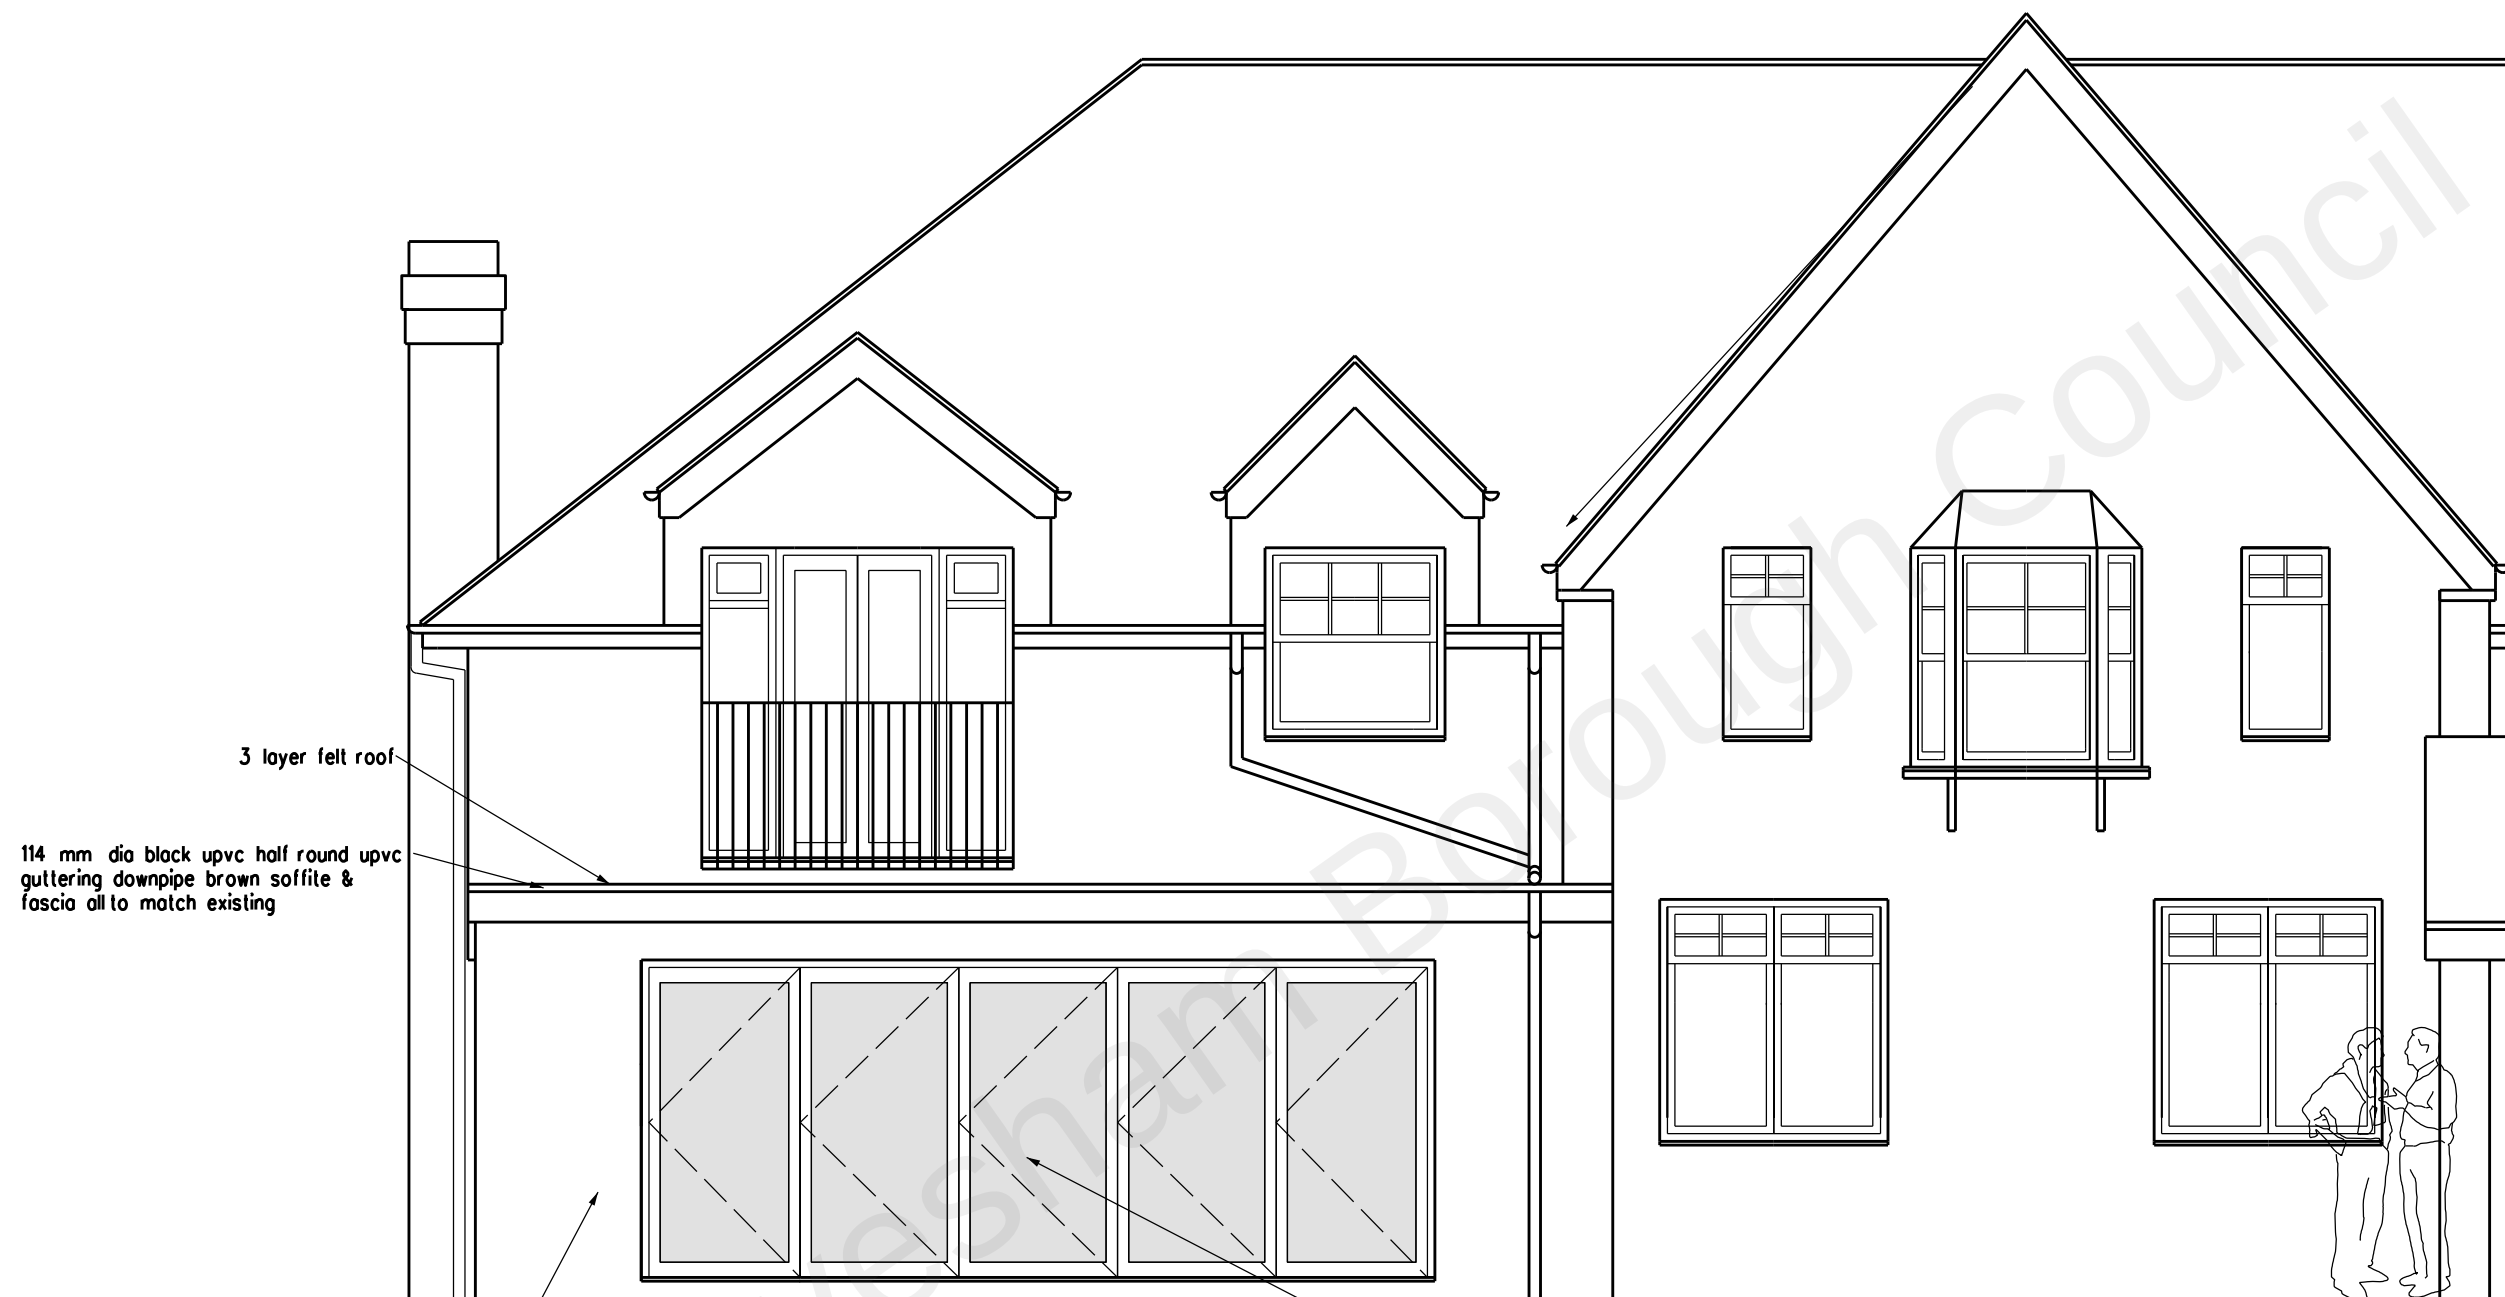

3 layer felt roof
114 mm dia black upvc half round upvc
guttering downpipe brown soffit &
fascia all to match existing

pointed rendered 100 mm blockwork to
match existing 100 mm fully filled cavity
wall & blockwork plastered inner skin

5300 wide x 2100 high double glazed white
aluminium bi-fold doors

PLANNING APPLICATION

REVISION DATE

ARCHITECT
TA ARCHITECTS
11 JOYDENS WOOD ROAD BEXLEY
KENT DA5 2HS Tel 07905 130591
ta140256@googlemail.com

JOB
PROPOSED DOUBLE STOREY
REAR EXTENSION AT
TANNERS GRANGE TANYARD HILL
SHORNE KENT DA12 3EN

DRAWING
PART REAR SOUTH ELEVATION

FOR FULL ELEVATION SEE DRAWING No SG/31

0 1 2 3 4 5 metres

SCALE
1:50 AT A3 DATE
AUG 2022

DRAWING NO.
SG/33