


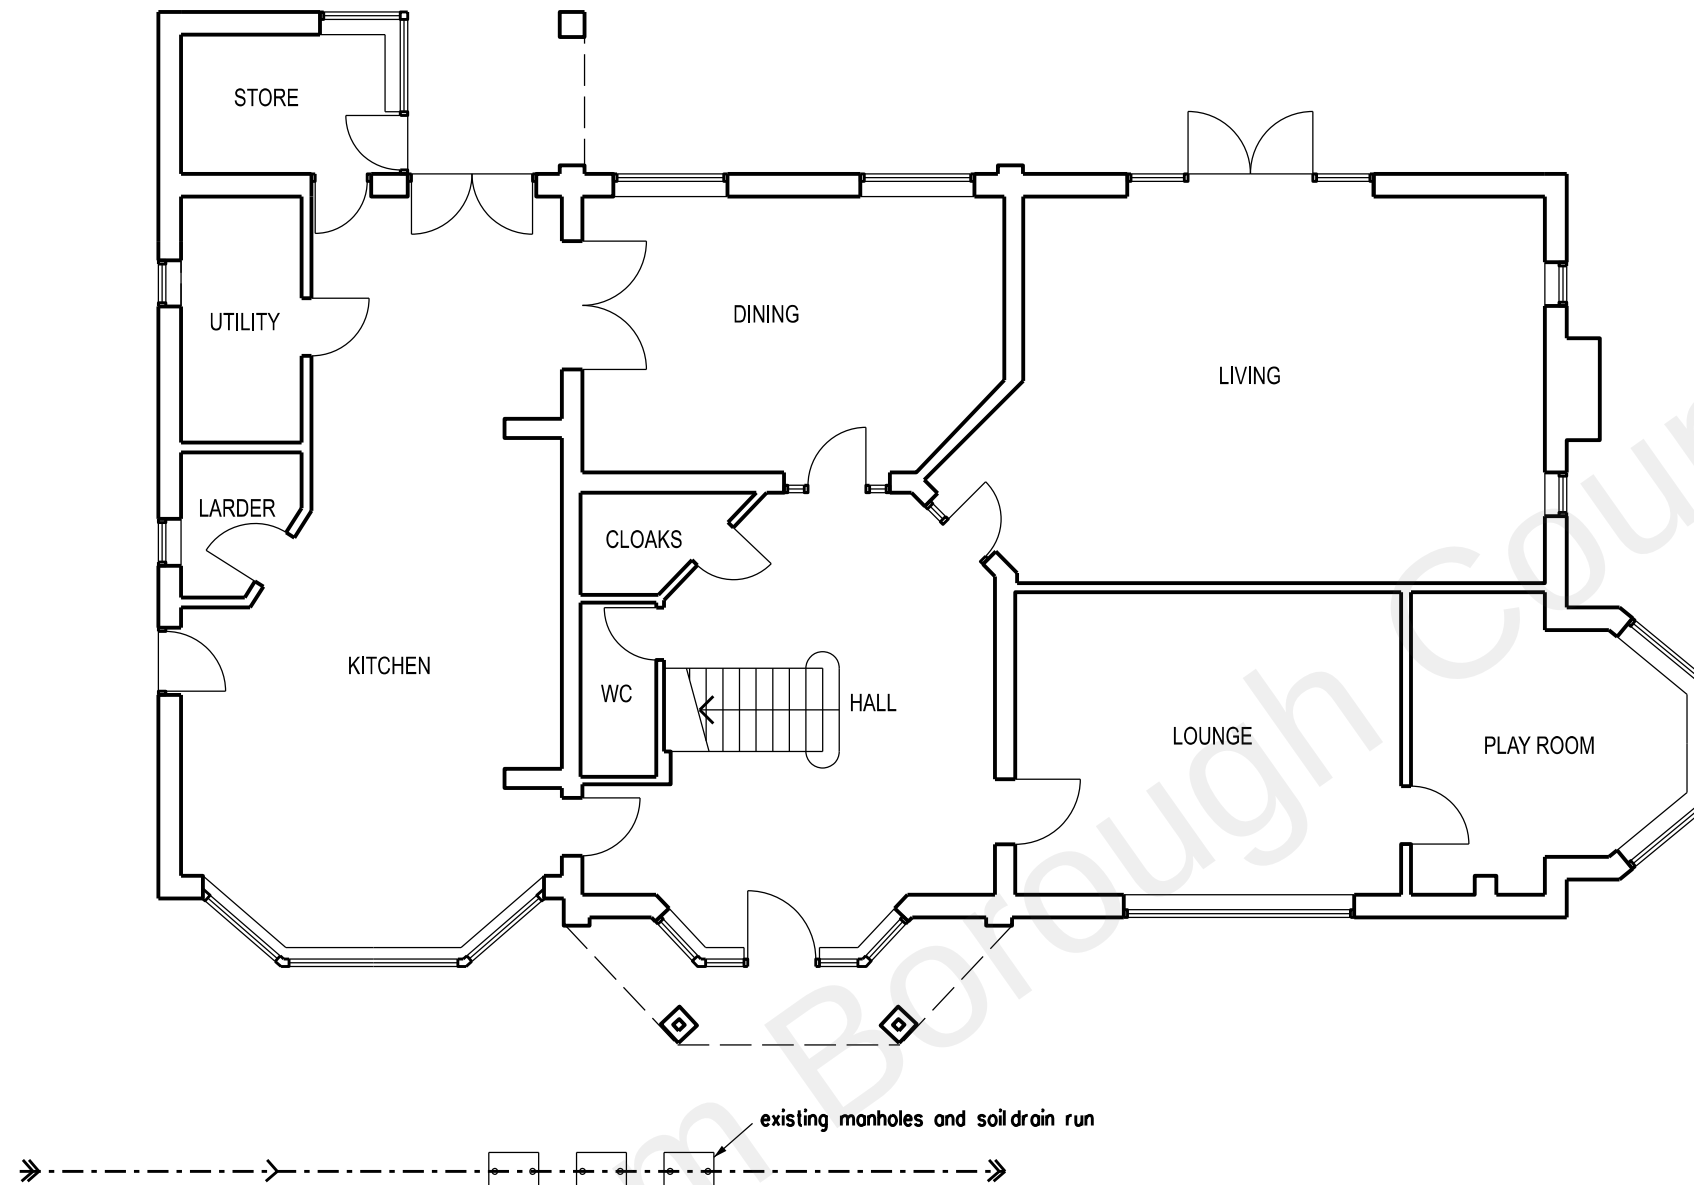

PLANNING APPLICATION

REVISION DATE

ARCHITECT
 TA ARCHITECTS
 11 JOYDENS WOOD ROAD BEXLEY
 KENT DA5 2HS Tel 07905 130591
 ta140256@googlemail.com

JOB
 PROPOSED SINGLE STOREY REAR
 EXTENSION AT
 TANNERS GRANGE TANYARD HILL
 SHORNE KENT DA12 3EN

DRAWING
 EXISTING GROUND FLOOR PLAN
 AND SIDE WEST ELEVATION

SCALE DATE
 1:100 AT A3 AUG 2022

DRAWING NO.
 SG/36