




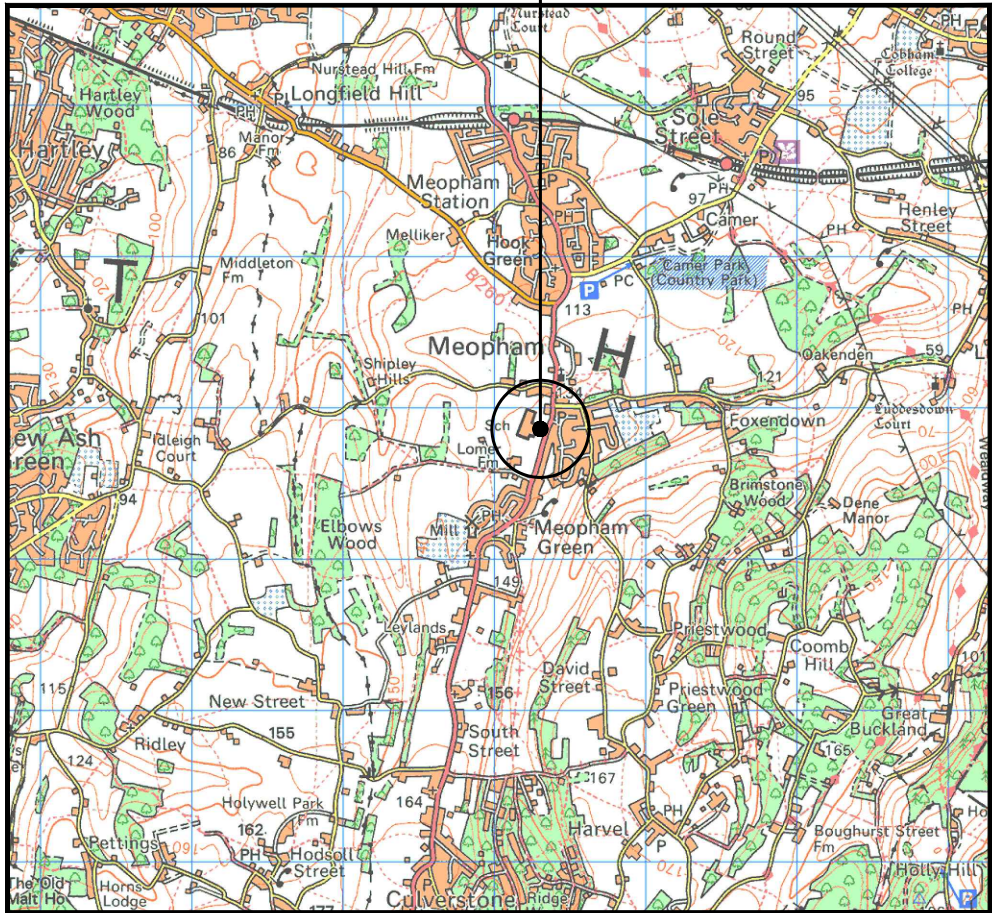


SITE LOCATION
(Scale 1:50000)

Ordnance Survey map extract based upon Landranger map series with the permission of the controller of His Majesty's Stationery Office
Licence No. 100022432 Crown copyright.

 


SITE PHOTOGRAPH

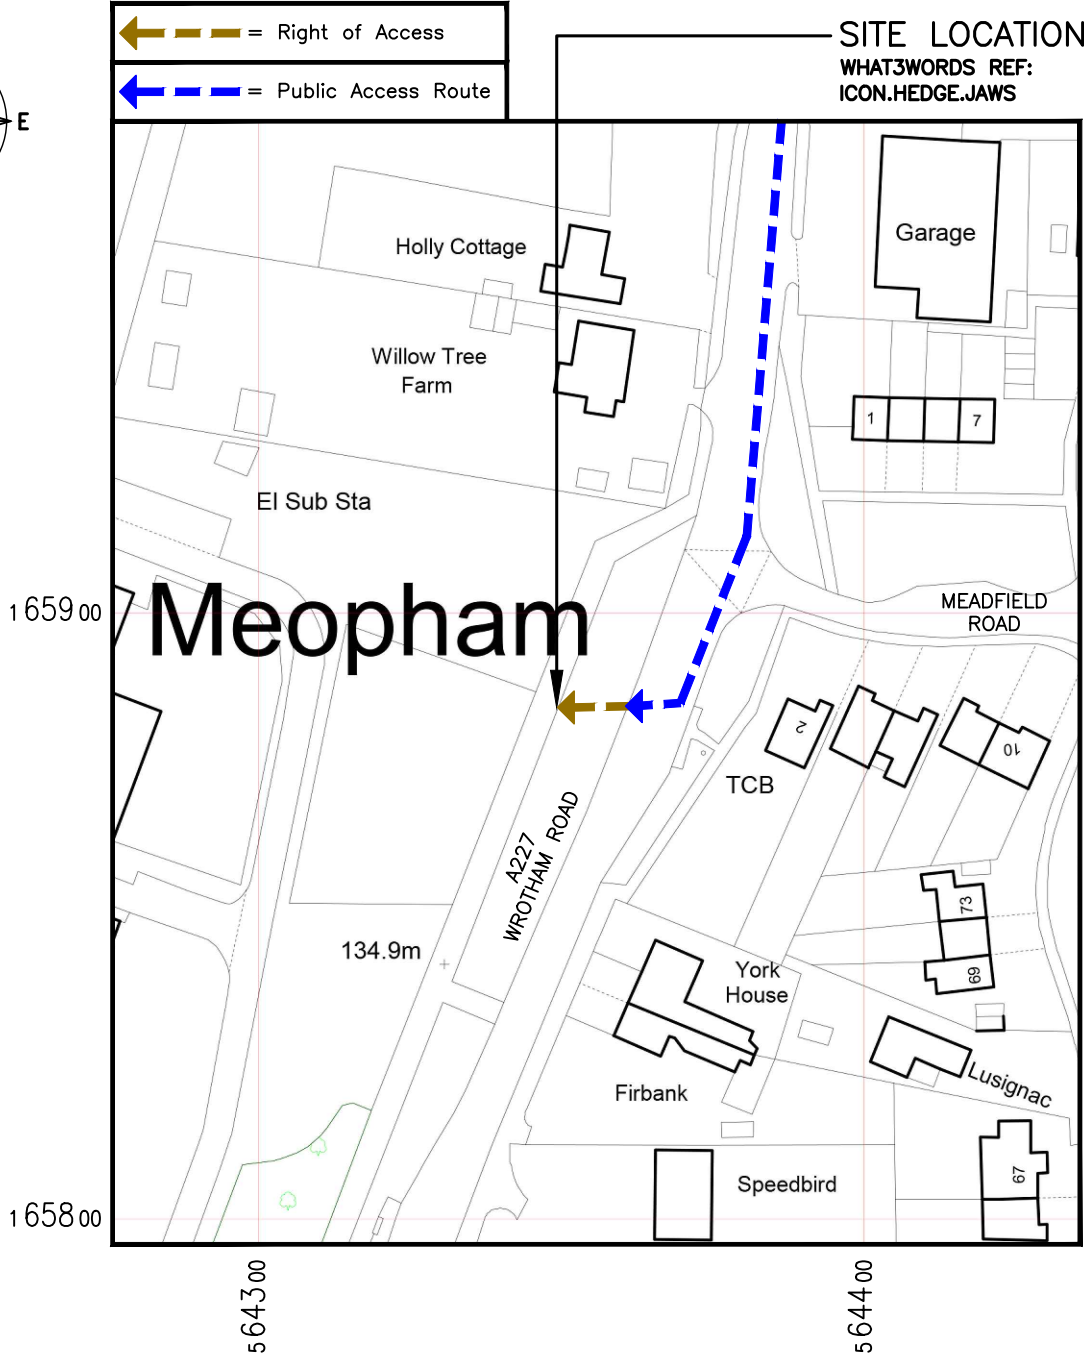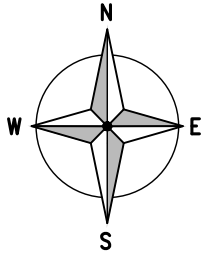

DETAILED SITE LOCATION
(Scale 1:1250)

Based upon Ordnance Survey map extract with the permission of the Controller of His Majesty's Stationery Office. Crown copyright.
Licence No. 100022432

 

ALL DIMENSIONS ARE IN mm UNLESS NOTED OTHERWISE

N.G.R | E: 564349 | N: 165882

DIRECTIONS TO SITE:

HEAD SOUTHEAST ON WATLING ST/A2, TAKE THE A227 EXIT TOWARD GRAVESEND (C), USE THE RIGHT LANE TO TAKE THE RAMP TO WROTHAM RD/A227, AT THE ROUNDABOUT, TAKE THE 4TH EXIT ONTO WROTHAM RD/A227, AT THE ROUNDABOUT, TAKE THE 1ST EXIT AND STAY ON WROTHAM RD/A227, CONTINUE STRAIGHT TO STAY ON WROTHAM RD/A227 DESTINATION WILL BE ON THE RIGHT

1A	ISSUED FOR CONSTRUCTION	GL	WD	17.10.24
REV	MODIFICATION	BY	CH	DATE



Unit 27F-G, Hartlebury Trading Estate, Crown Lane, Hartlebury, Worcestershire, DY10 4JD




Cell Name	Opt.
SF ON A227 WROTHAM ROAD 2	—

Cell ID No				
CSID	✓	VF NR	—	N/A
24156921	13246_6		—	
Project No.	—	N/A	—	N/A
VP1188	—		—	

Site Address / Contact Details
WROTHAM ROAD MEOPHAM KENT DA13 0AH

Drawing Title:	SITE LOCATION MAPS	Dwg Rev:
Purpose of issue:	CONSTRUCTION	1A
Drawing Number:	100	1A
Surveyed By:	UK AIRCOMMS	Original Sheet Size: A3
Drawn:	GL	Date: 17.10.24
Checked:	WD	Date: 17.10.24
Pack Issue:	1A	

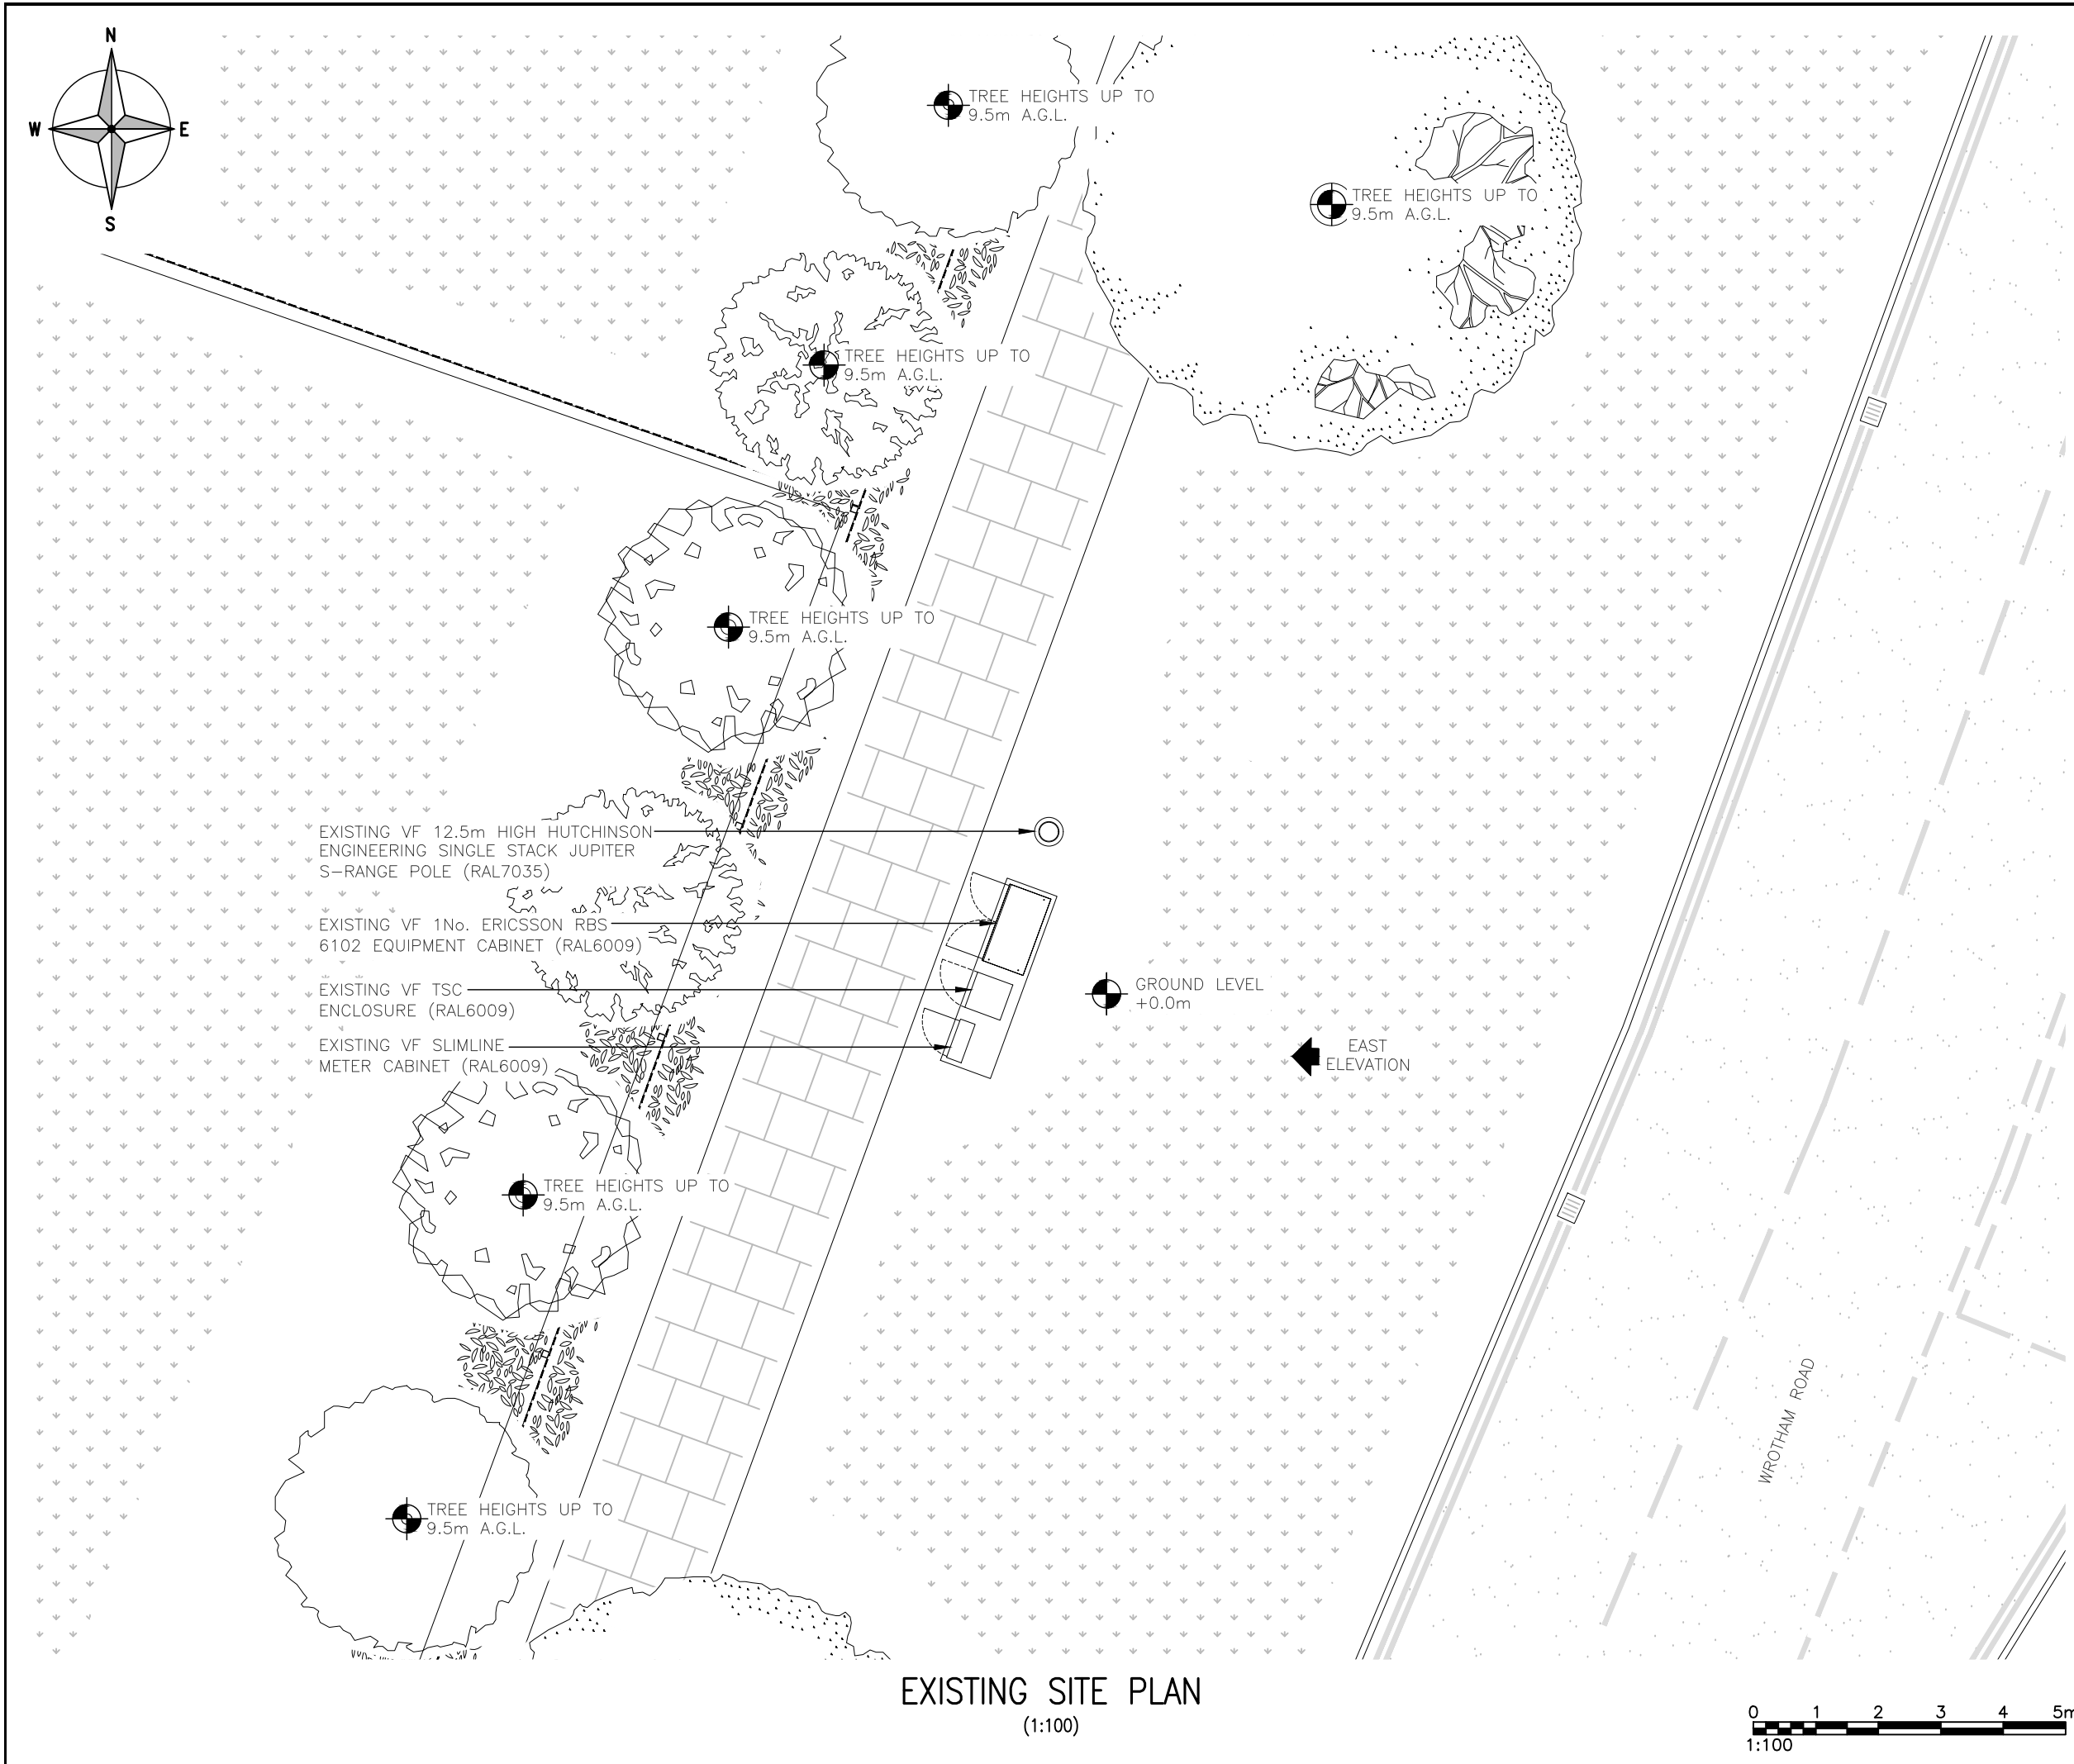

ALL DIMENSIONS ARE IN mm UNLESS NOTED OTHERWISE

N.G.R

E: 564349

N: 165882

NOTES:


1A	ISSUED FOR CONSTRUCTION	GL	WD	17.10.24
REV	MODIFICATION	BY	CH	DATE



Unit 27F-G, Hartlebury Trading Estate, Crown Lane, Hartlebury, Worcestershire, DY10 4JD



Cell Name				Opt.
SF ON A227 WROTHAM ROAD 2				—
Cell ID No				
CSID	✓	VF NR	—	N/A
24156921		13246_6		—
Project No.	—	N/A	—	N/A
VP1188		—		—
Site Address / Contact Details				
WROTHAM ROAD MEOPHAM KENT DA13 0AH				
Drawing Title: EXISTING SITE PLAN				
Purpose of issue: CONSTRUCTION				Dwg Rev: 1A
Drawing Number: 200				
Surveyed By: UK AIRCOMMS		Original Sheet Size: A3		Pack Issue:
Drawn: GL	Date: 17.10.24	Checked: WD	Date: 17.10.24	1A

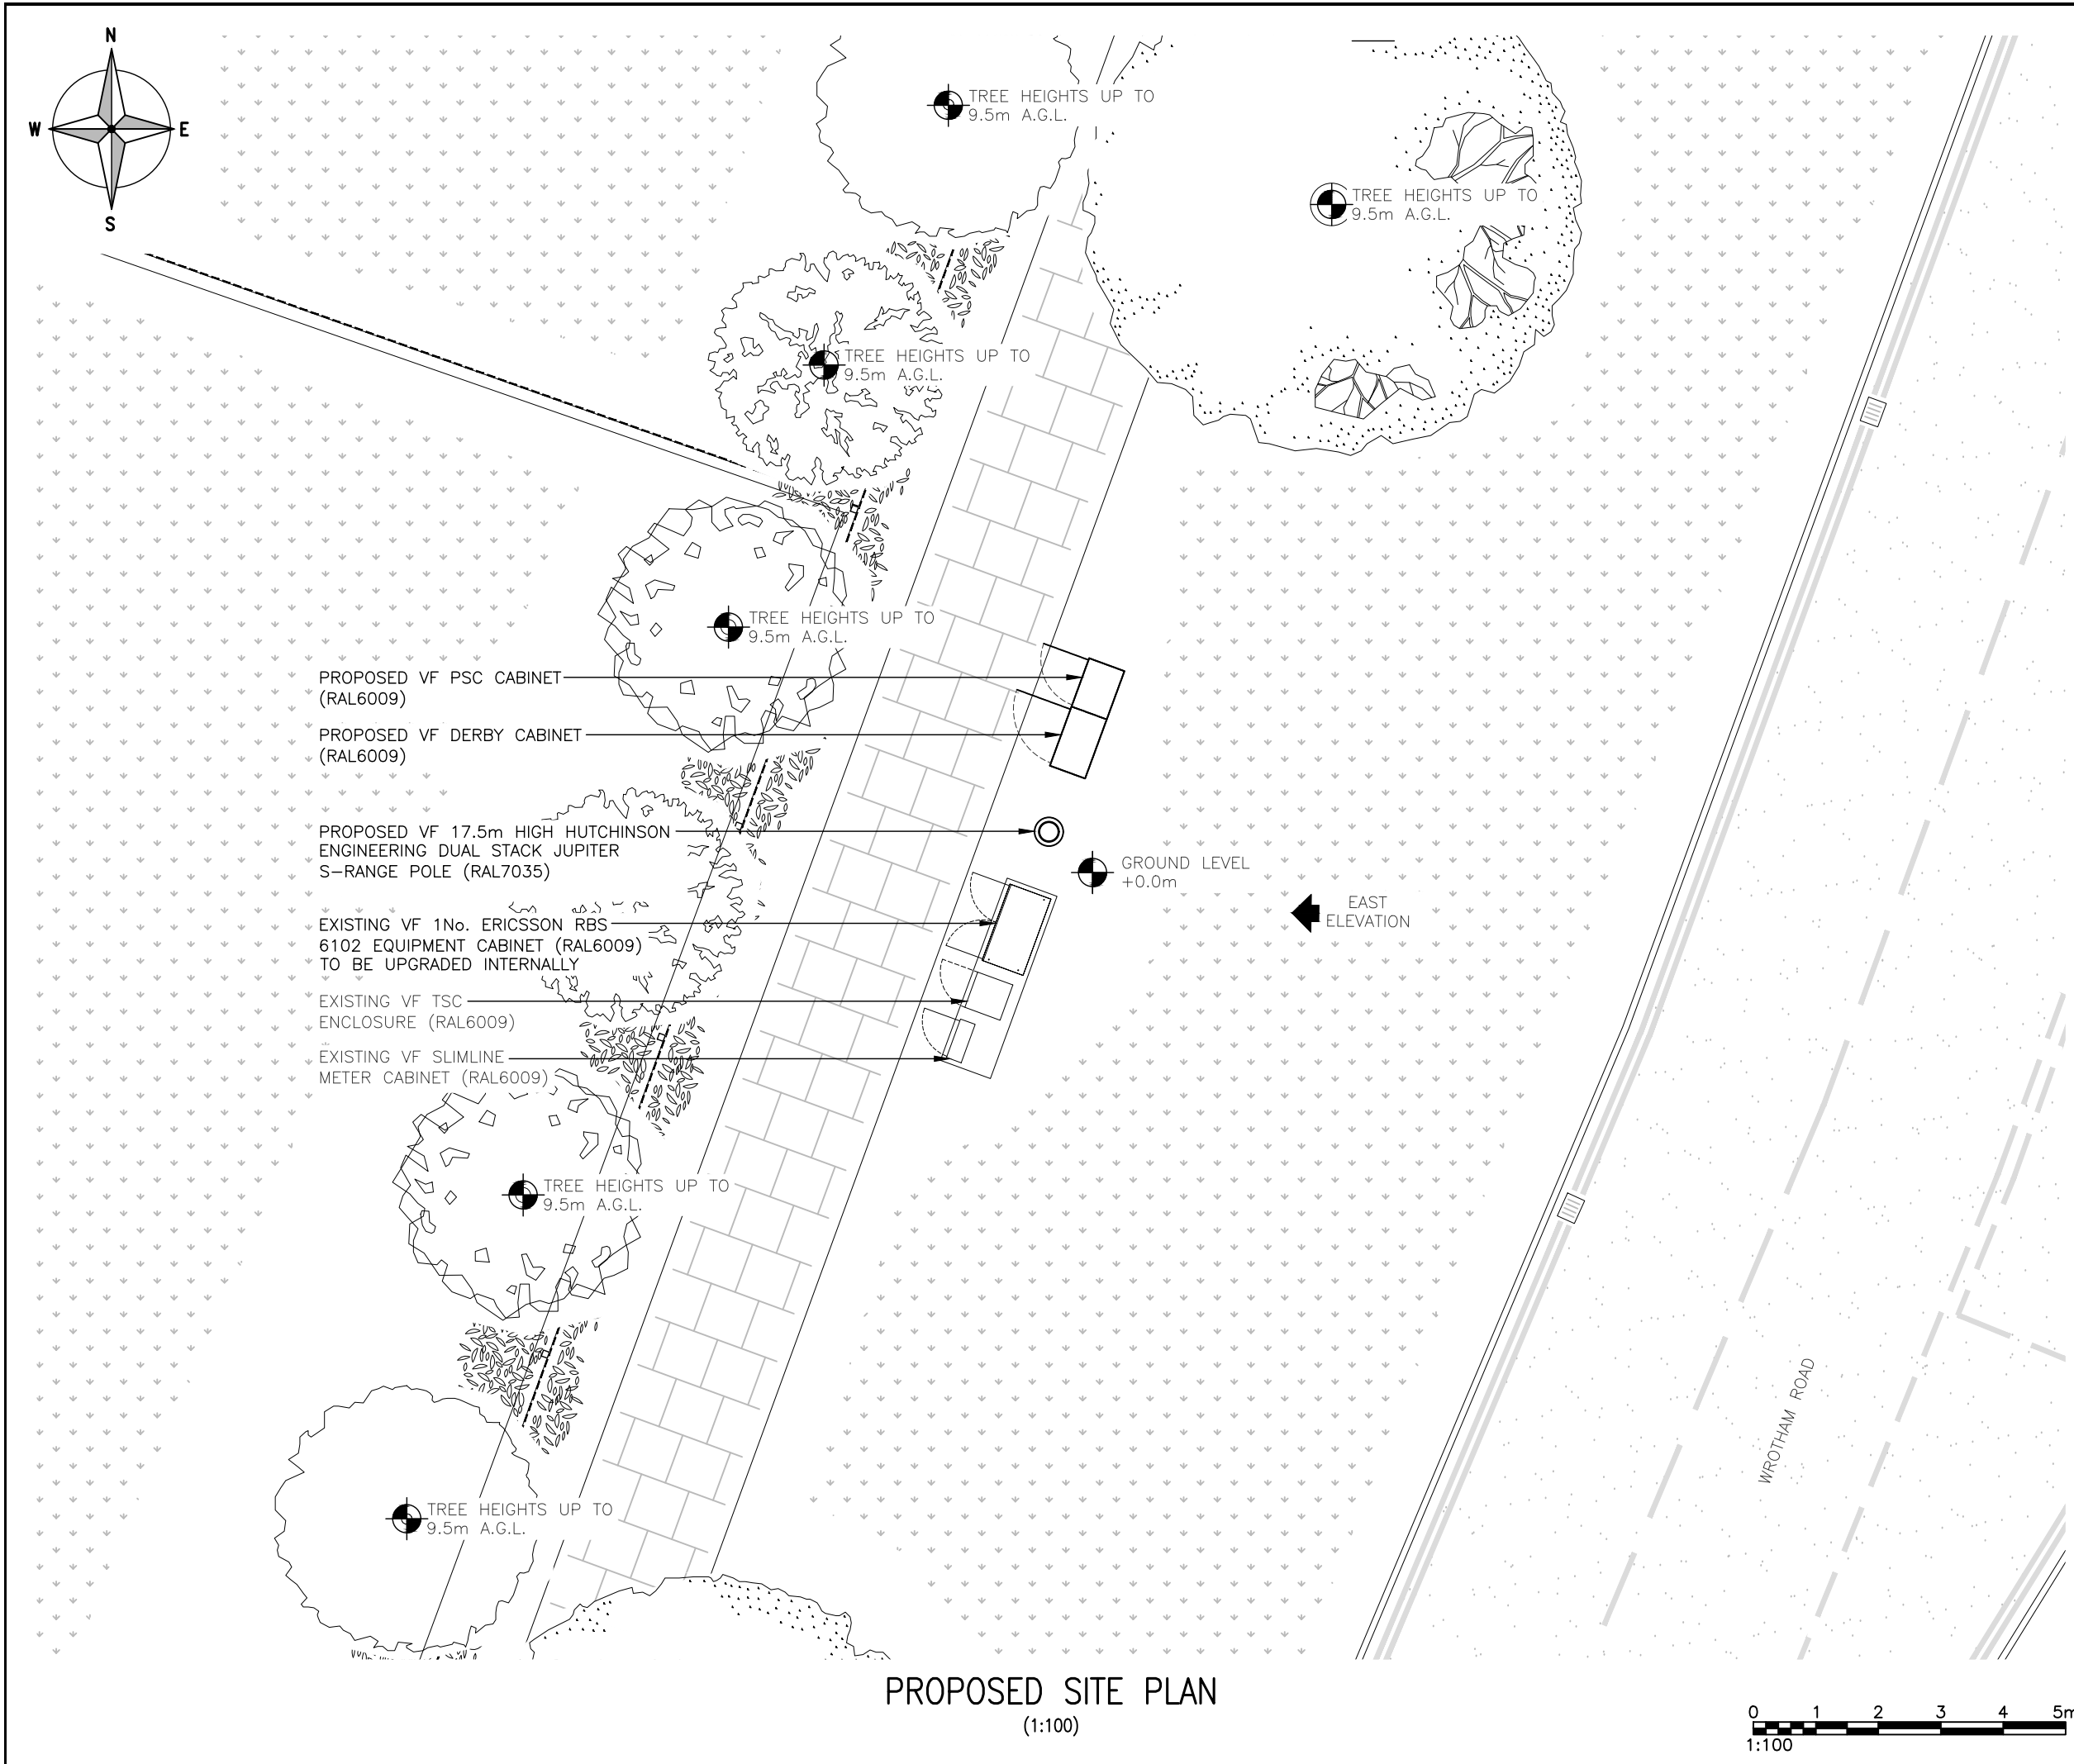

ALL DIMENSIONS ARE IN mm UNLESS NOTED OTHERWISE

N.G.R

E: 564349

N: 165882

NOTES:


1A	ISSUED FOR CONSTRUCTION	GL	WD	17.10.24
REV	MODIFICATION	BY	CH	DATE




Unit 27F-G, Hartlebury Trading Estate, Crown Lane, Hartlebury, Worcestershire, DY10 4JD



Cell Name				Opt.
SF ON A227 WROTHAM ROAD 2				—
Cell ID No				
CSID	✓	VF NR	—	N/A
24156921		13246_6	—	
Project No.	—	N/A	—	N/A
VP1188		—	—	
Site Address / Contact Details				
WROTHAM ROAD MEOPHAM KENT DA13 0AH				
Drawing Title: PROPOSED SITE PLAN				
Purpose of issue: CONSTRUCTION				Dwg Rev: 1A
Drawing Number: 201				1A
Surveyed By: UK AIRCOMMS		Original Sheet Size: A3		Pack Issue:
Drawn: GL	Date: 17.10.24	Checked: WD	Date: 17.10.24	1A

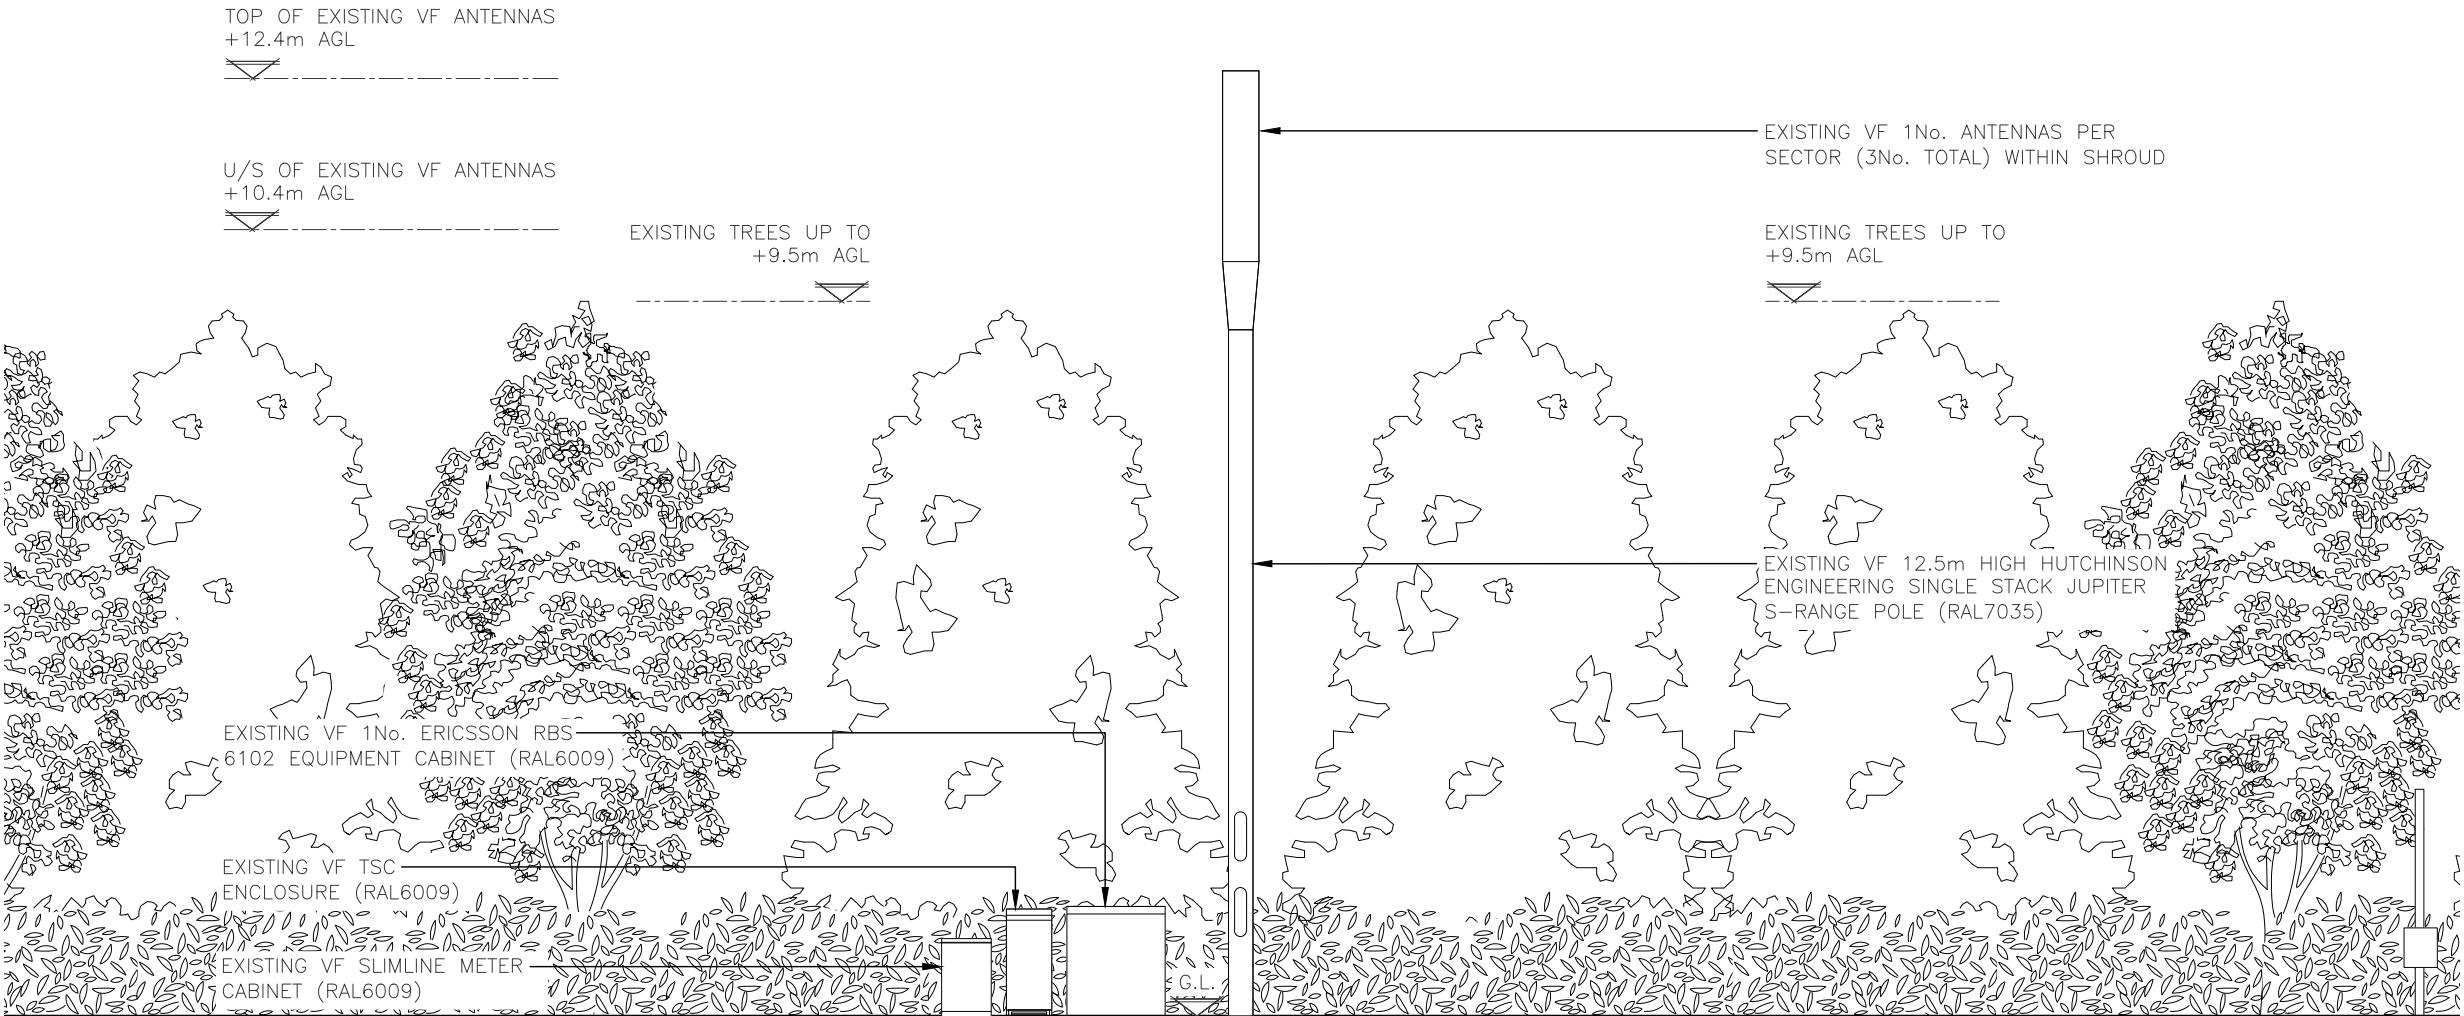

EXISTING EAST ELEVATION
(1:100)

 

ALL DIMENSIONS ARE IN mm UNLESS NOTED OTHERWISE

N.G.R E: 564349 N: 165882

NOTES:

1A	ISSUED FOR CONSTRUCTION	GL	WD	17.10.24
REV	MODIFICATION	BY	CH	DATE



Unit 27F-G, Hartlebury Trading Estate, Crown Lane, Hartlebury, Worcestershire, DY10 4JD




Cell Name	Opt.
SF ON A227 WROTHAM ROAD 2	—

Cell ID No				
CSID	✓	VF NR	—	N/A
24156921		13246_6		—
Project No.	—	N/A	—	N/A
VP1188		—		—

Site Address / Contact Details
WROTHAM ROAD MEOPHAM KENT DA13 0AH

Drawing Title: EXISTING SITE ELEVATION				
Purpose of issue: CONSTRUCTION				Dwg Rev: 1A
Drawing Number: 300				Pack Issue: 1A
Surveyed By: UK AIRCOMMS		Original Sheet Size: A3		
Drawn: GL	Date: 17.10.24	Checked: WD	Date: 17.10.24	

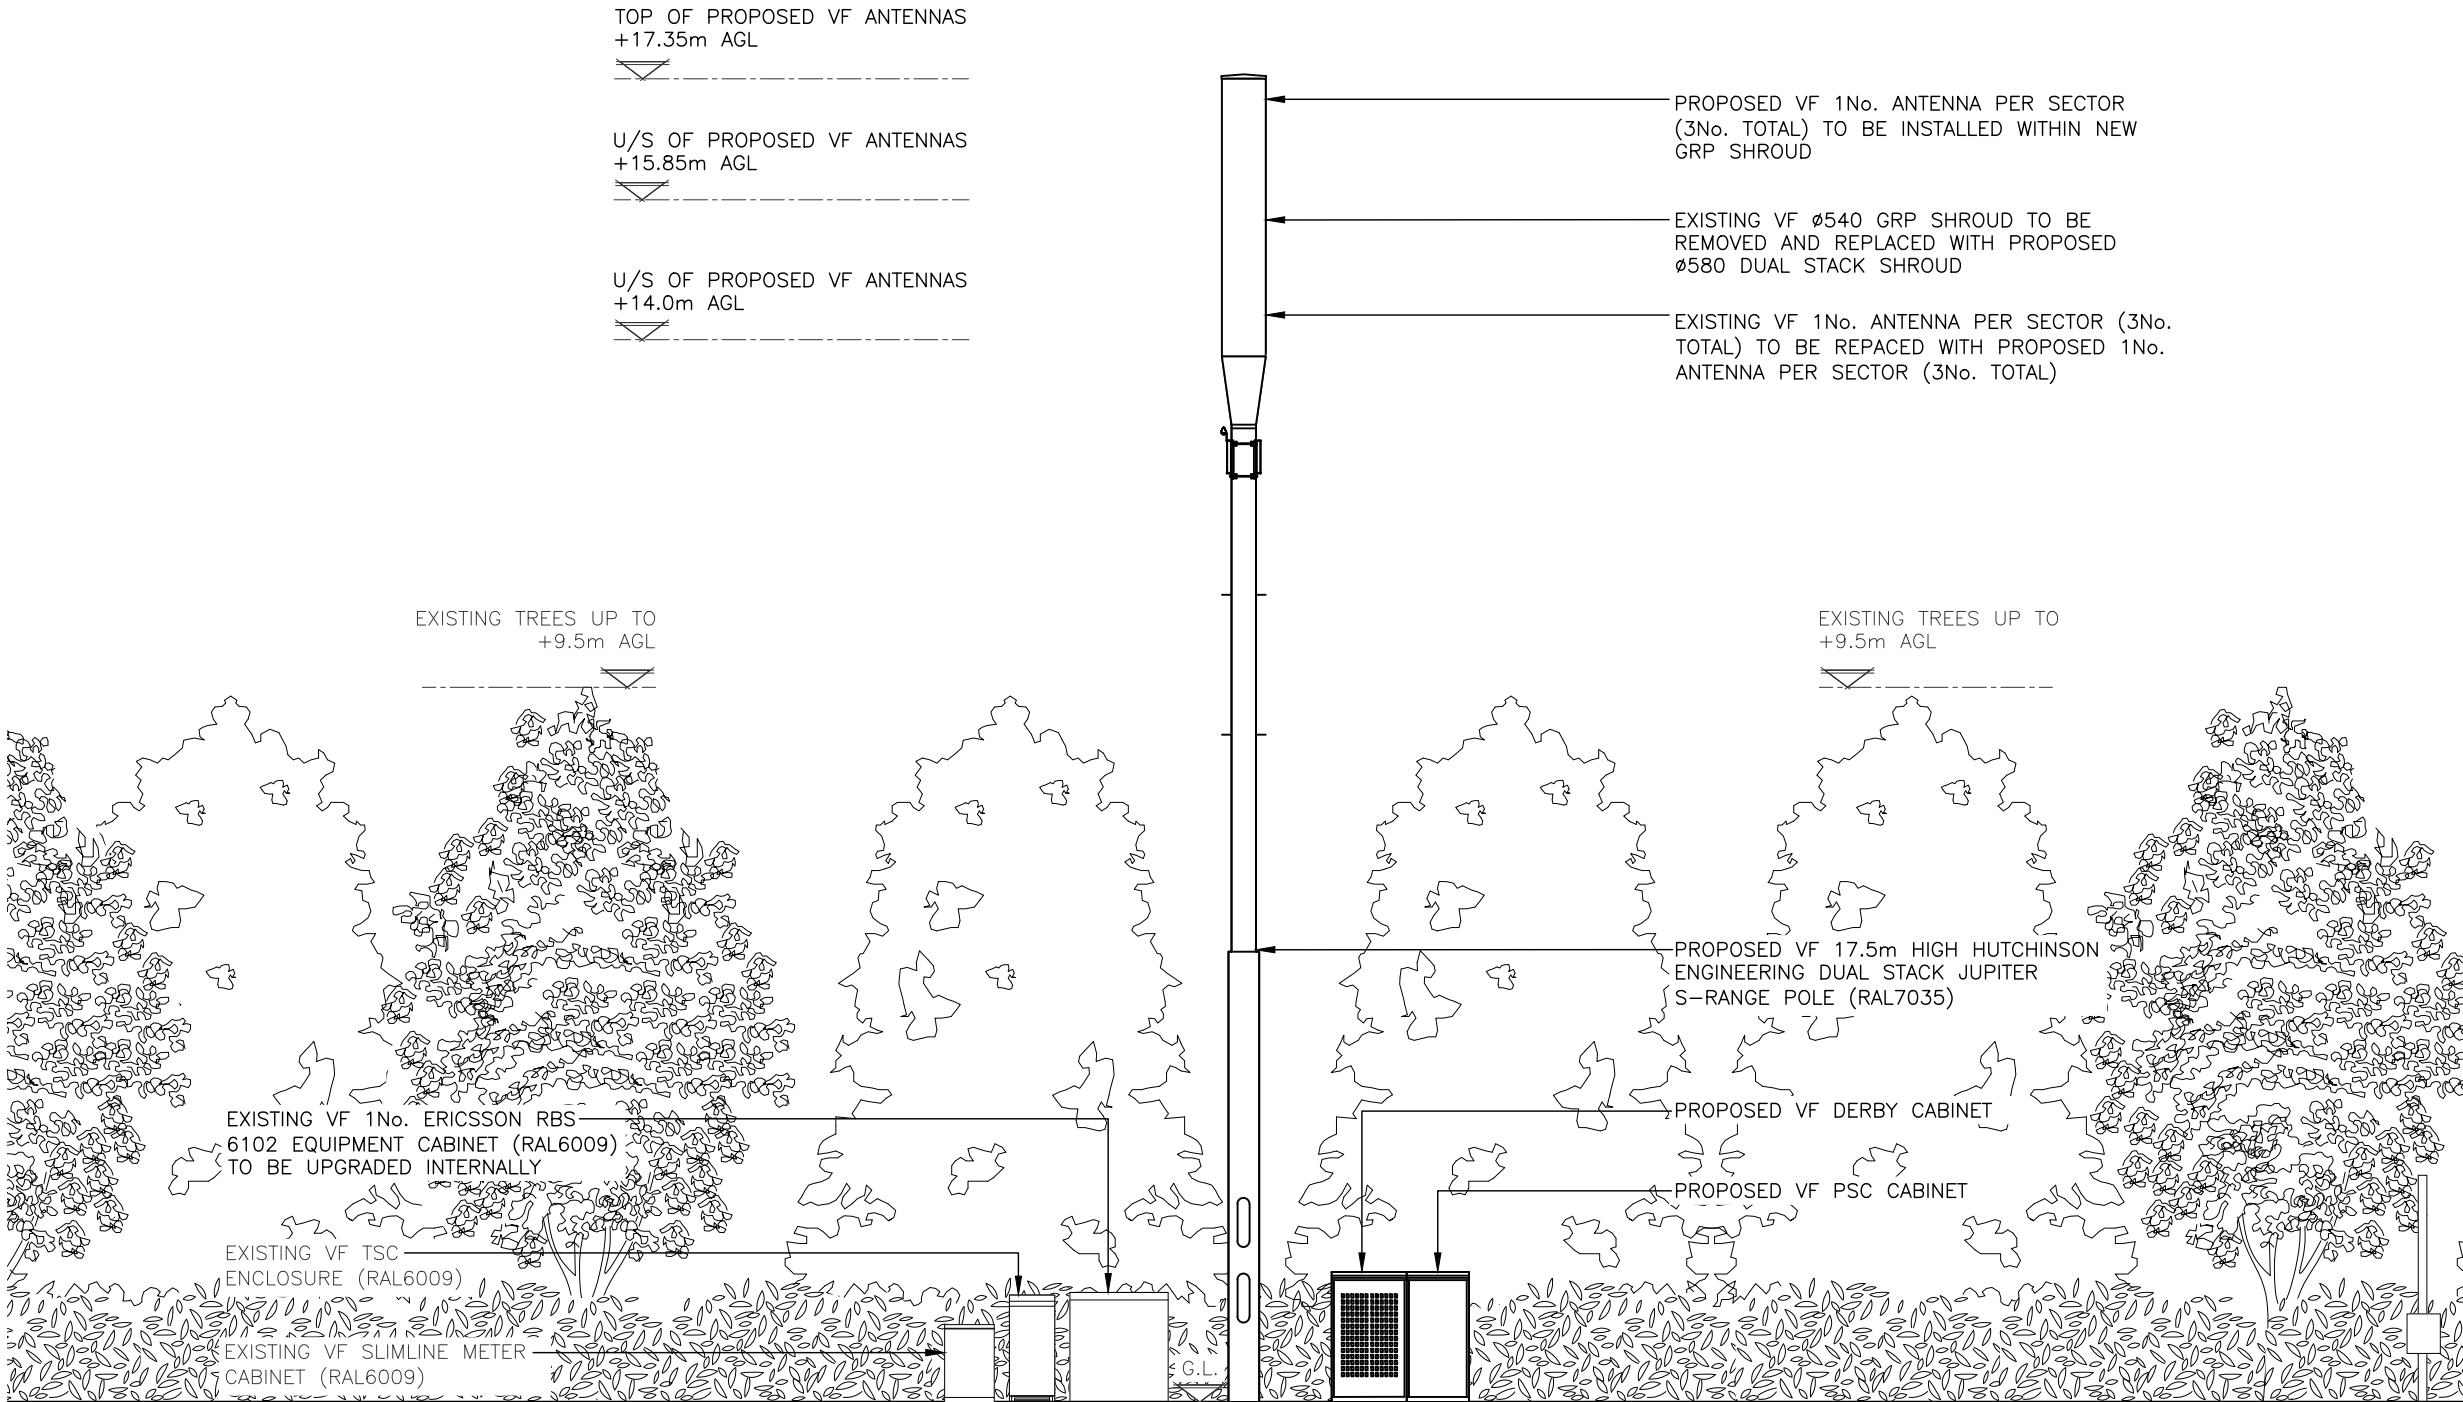

ALL DIMENSIONS ARE IN mm UNLESS NOTED OTHERWISE

N.G.R E: 564349 N: 165882

NOTES:

1A	ISSUED FOR CONSTRUCTION	GL	WD	17.10.24
----	-------------------------	----	----	----------

REV	MODIFICATION	BY	CH	DATE
-----	--------------	----	----	------



Unit 27F-G, Hartlebury Trading Estate, Crown Lane, Hartlebury, Worcestershire, DY10 4JD



Cell Name				Opt.
SF ON A227 WROTHAM ROAD 2				—

Cell ID No				
CSID	✓	VF NR	—	N/A
24156921		13246_6		—
Project No.	—	N/A	—	N/A
VP1188		—		—

Site Address / Contact Details	
WROTHAM ROAD MEOPHAM KENT DA13 0AH	

Drawing Title: PROPOSED SITE ELEVATION

Purpose of issue:	CONSTRUCTION	Dwg Rev:
-------------------	--------------	----------

Drawing Number:	301	1A
-----------------	-----	----

Surveyed By:	UK AIRCOMMS	Original Sheet Size:	A3	Pack Issue:
--------------	-------------	----------------------	----	-------------

Drawn:	GL	Date:	17.10.24	Checked:	WD	Date:	17.10.24	1A
--------	----	-------	----------	----------	----	-------	----------	----