




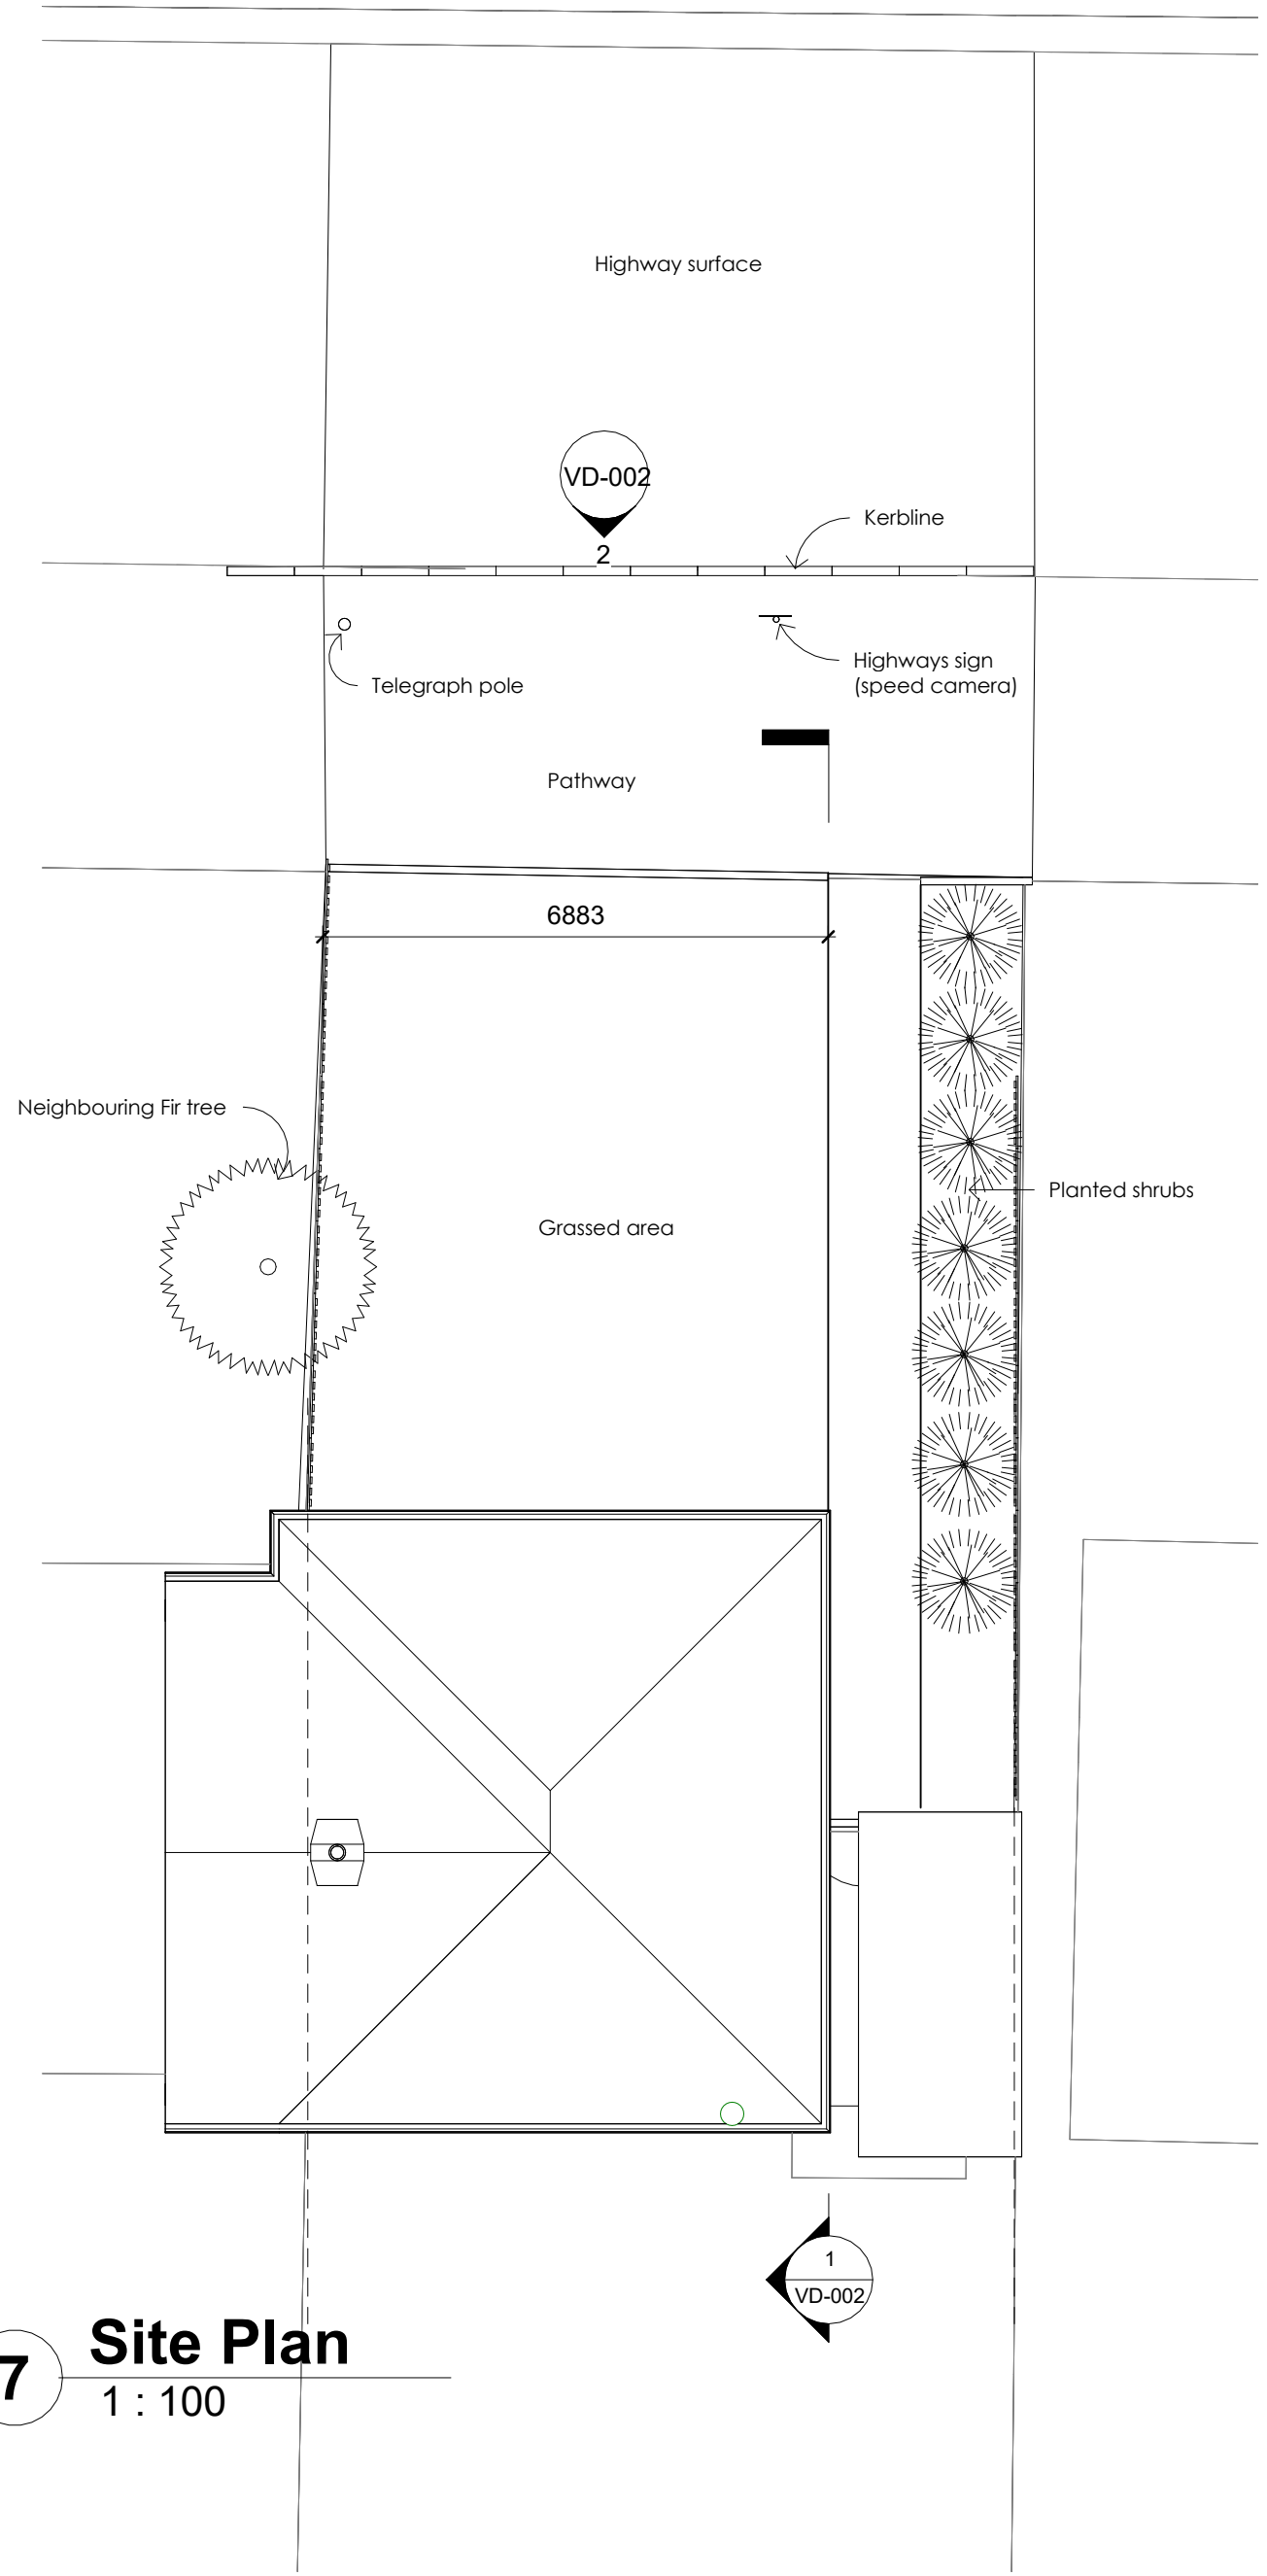


7 Site Plan
1 : 100

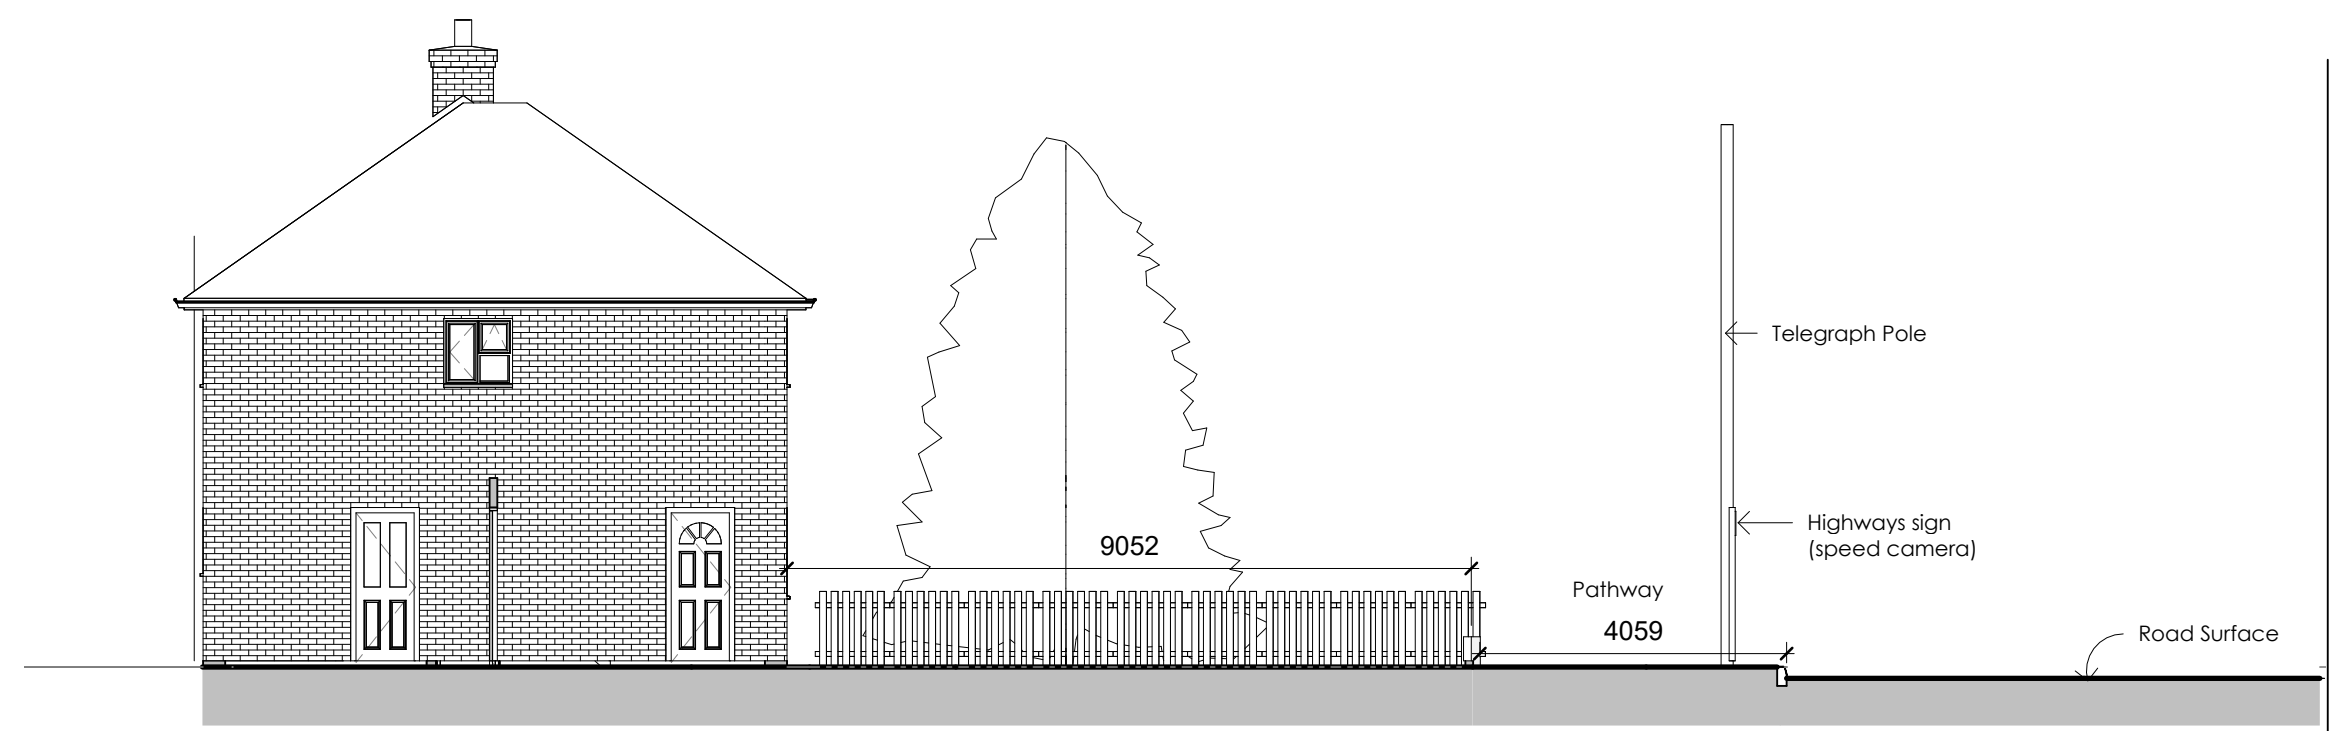

1 Section 1
1 : 100

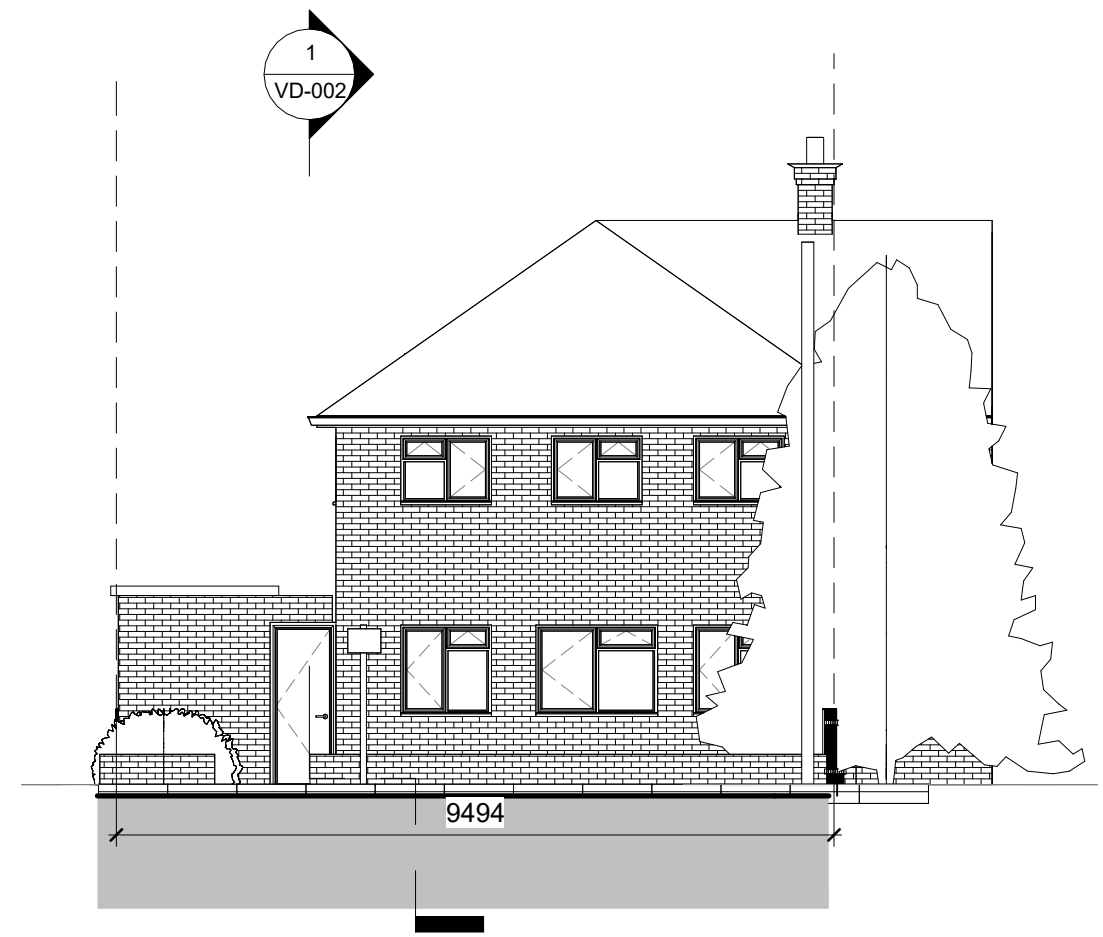

2 Principle Elevation
1 : 100

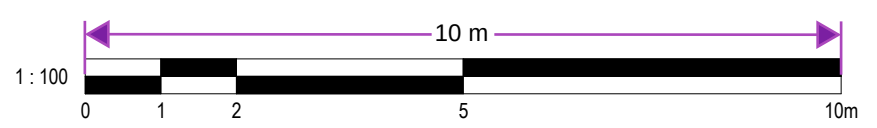

- 1. All dimensions are in millimeters unless noted otherwise.
- 2. All dimensions and levels are approximate and are to be checked and verified onsite prior to commencement of construction and fabrication.
- 3. Contractor to assume design responsibility under CDM2015.
- 4. Note, all structural information noted should be checked against detailed structural engineers information /calculation sheets.

No.	Description	Date

PROJECT		
219 Valley Drive		
TITLE		
Existing General Arrangement		
CLIENT		
Lily		
SCALE (@A2)	DATE	13/05/25
1 : 100		
DRAWING NUMBER	REV	
VD-002	P01	