




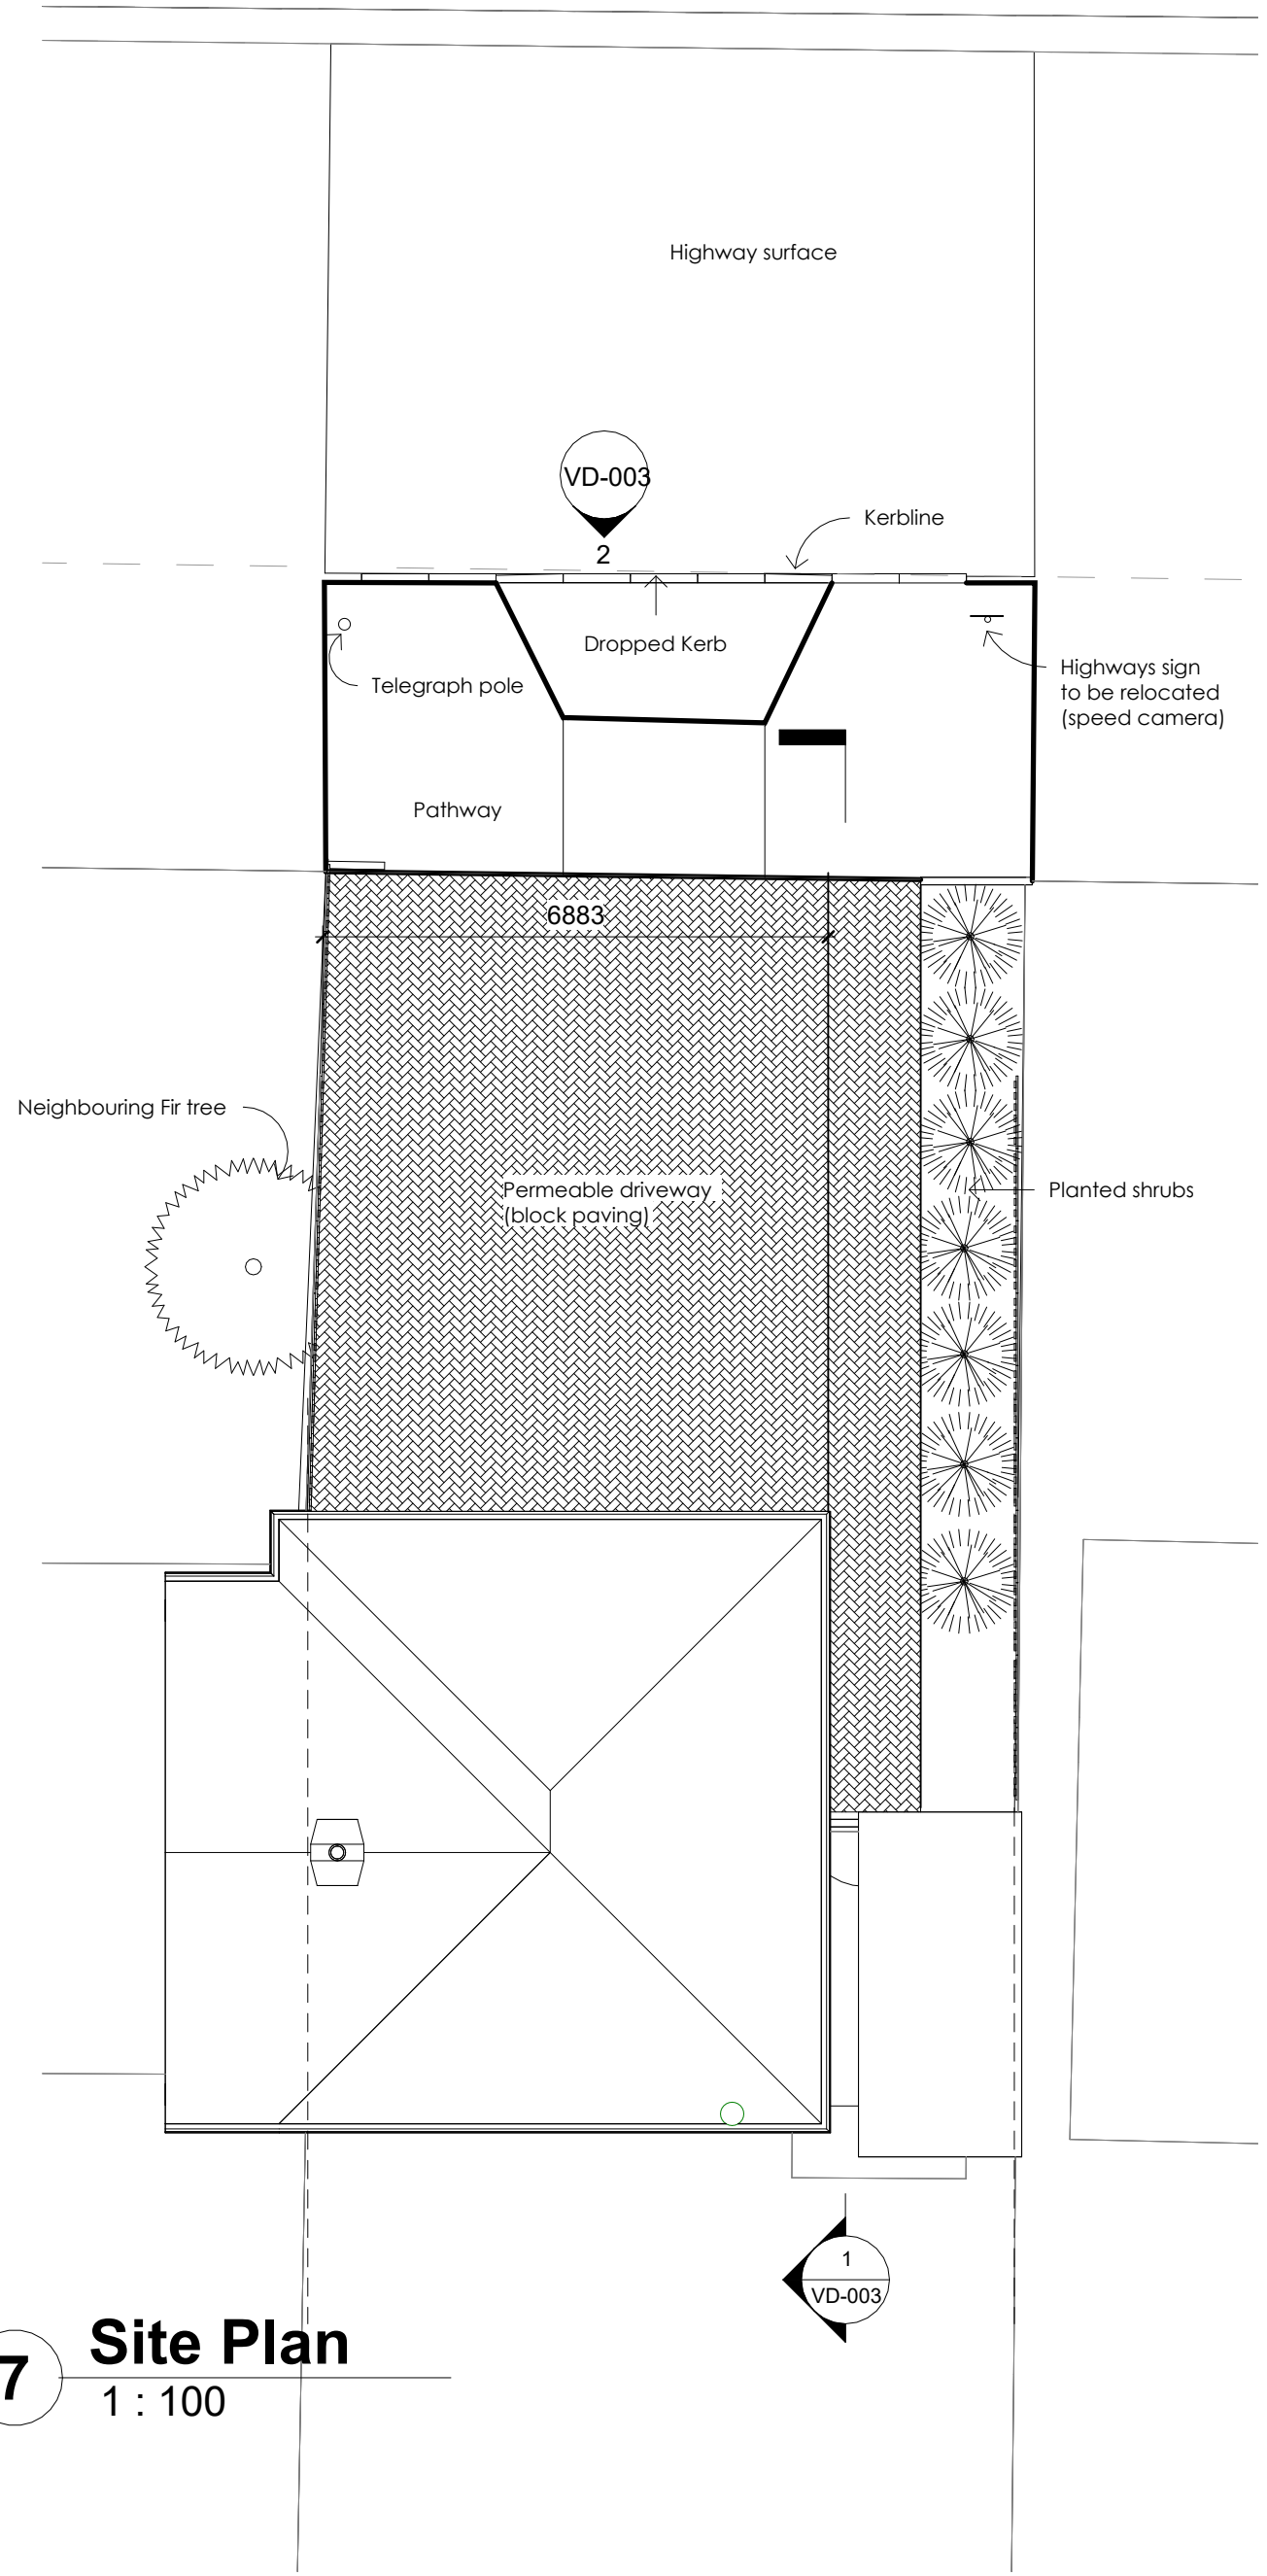


7 Site Plan
1 : 100

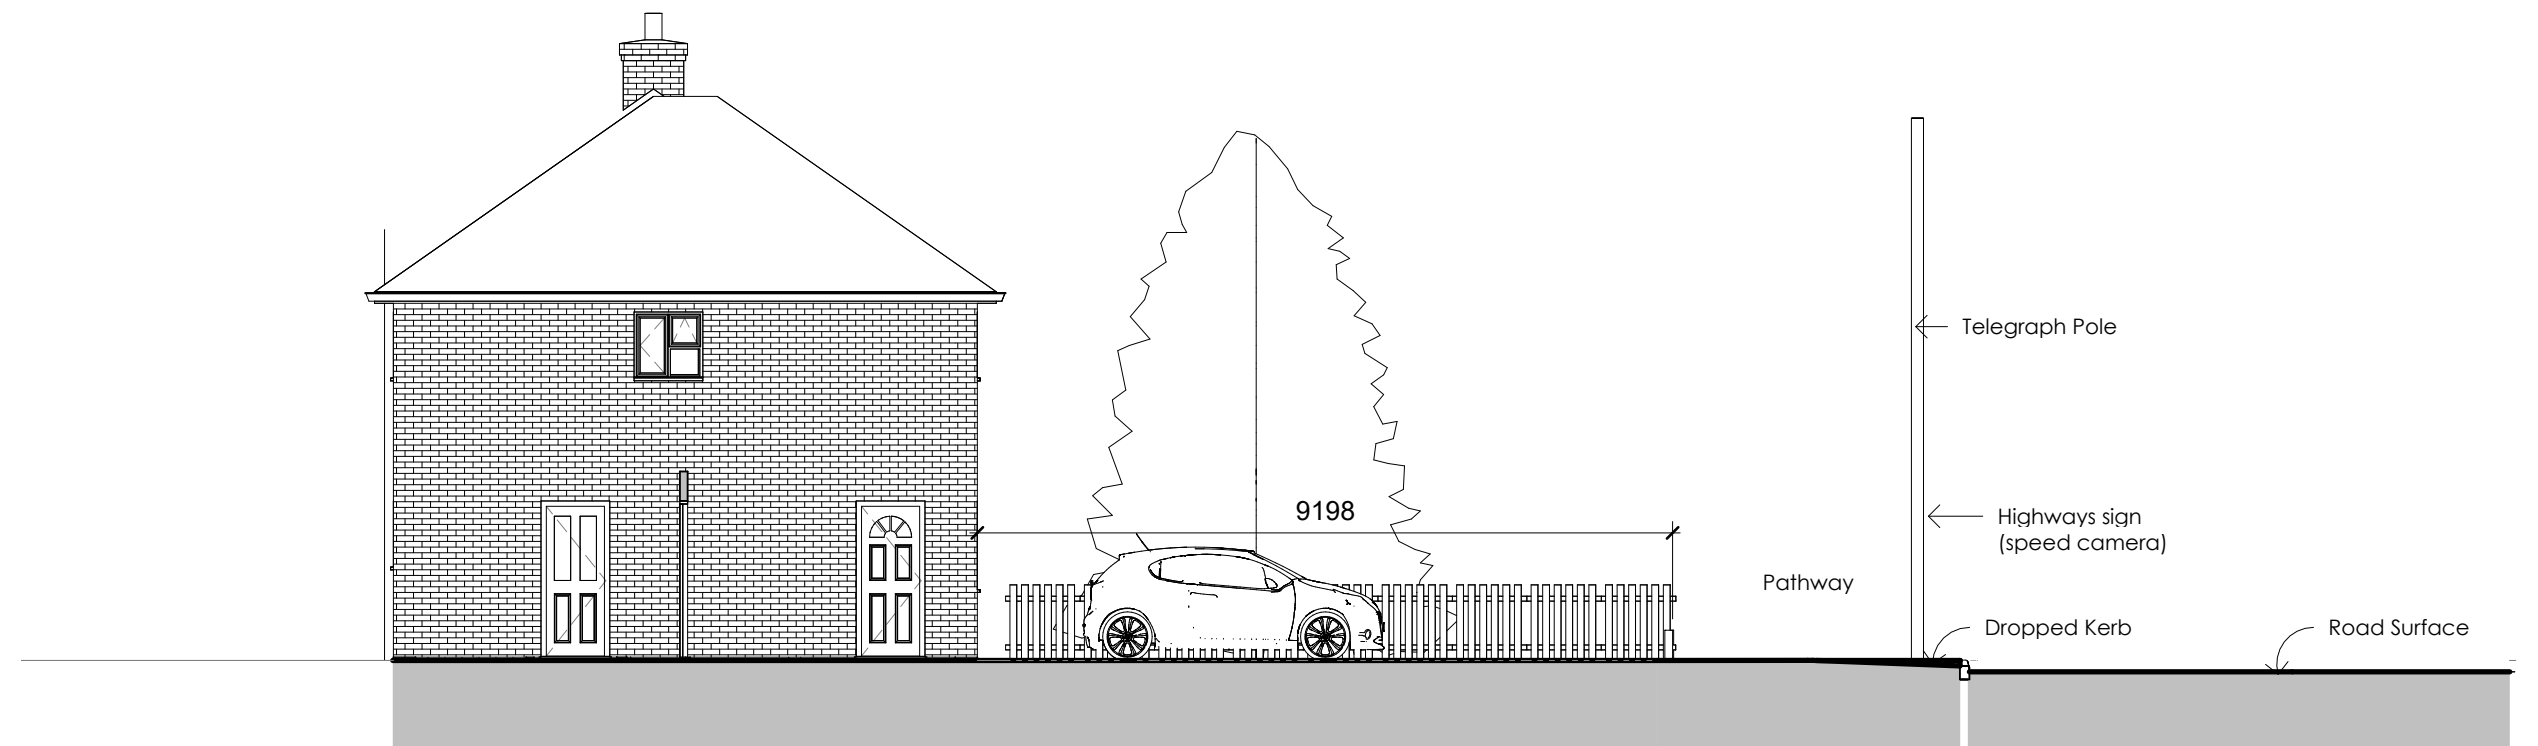

1 Section 1
1 : 100

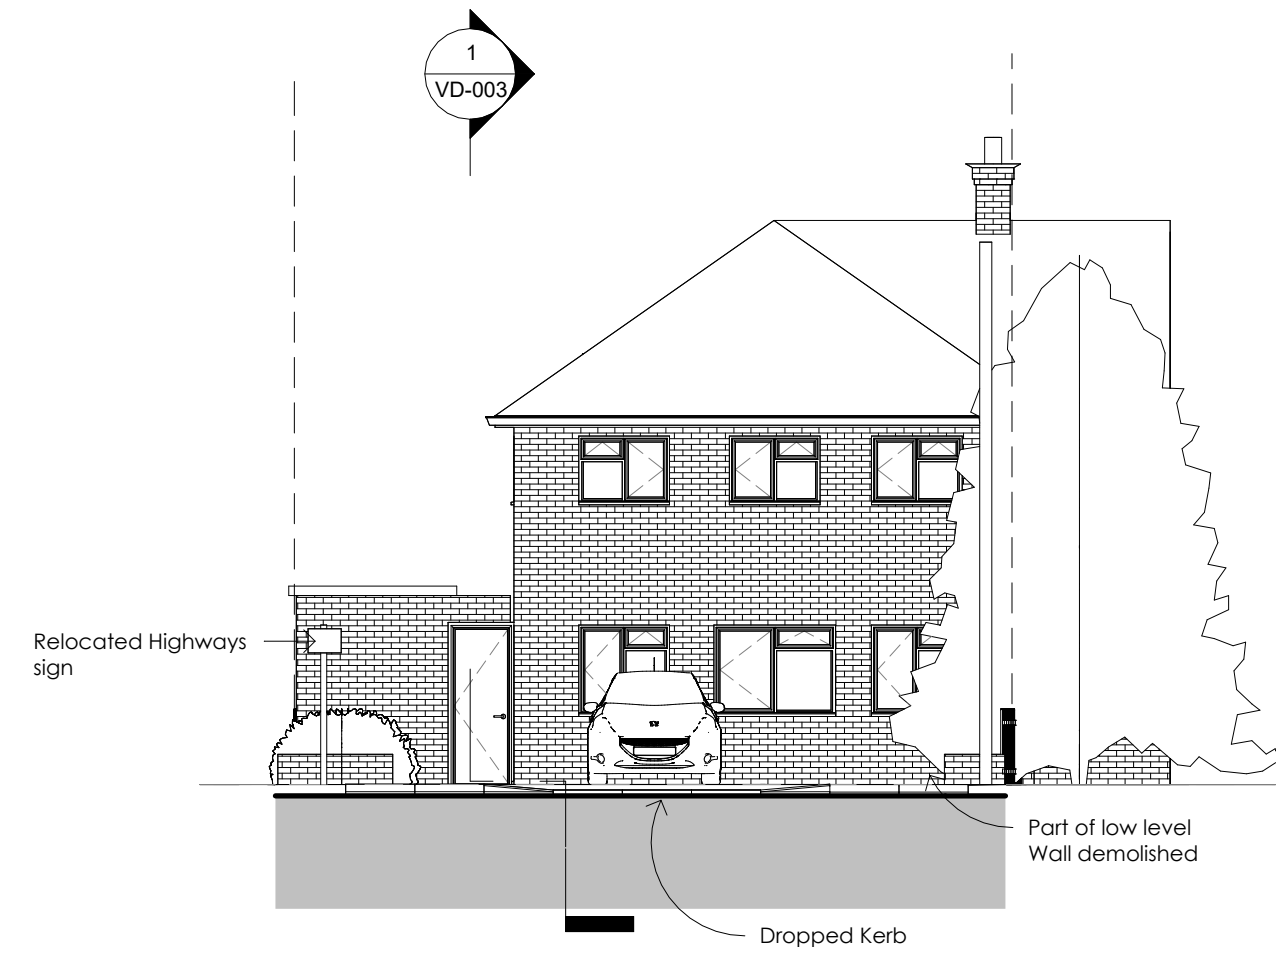

2 Principle Elevation
1 : 100

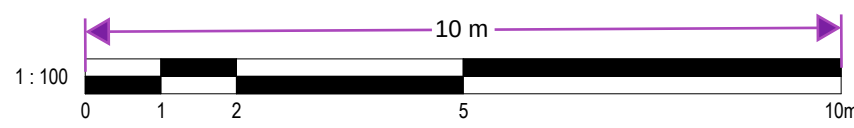

1. All dimensions are in millimeters unless noted otherwise.
2. All dimensions and levels are approximate and are to be checked and verified onsite prior to commencement of construction and fabrication.
3. Contractor to assume design responsibility under CDM2015.
4. Note, all structural information noted should be checked against detailed structural engineers information / calculation sheets.

No.	Description	Date

PROJECT		
219 Valley Drive		
TITLE		
Proposed General Arrangement		
CLIENT		
Miss L Smith		
SCALE (@A2)	DATE	13/05/25
1 : 100		
DRAWING NUMBER	REV	
VD-003	P01	