


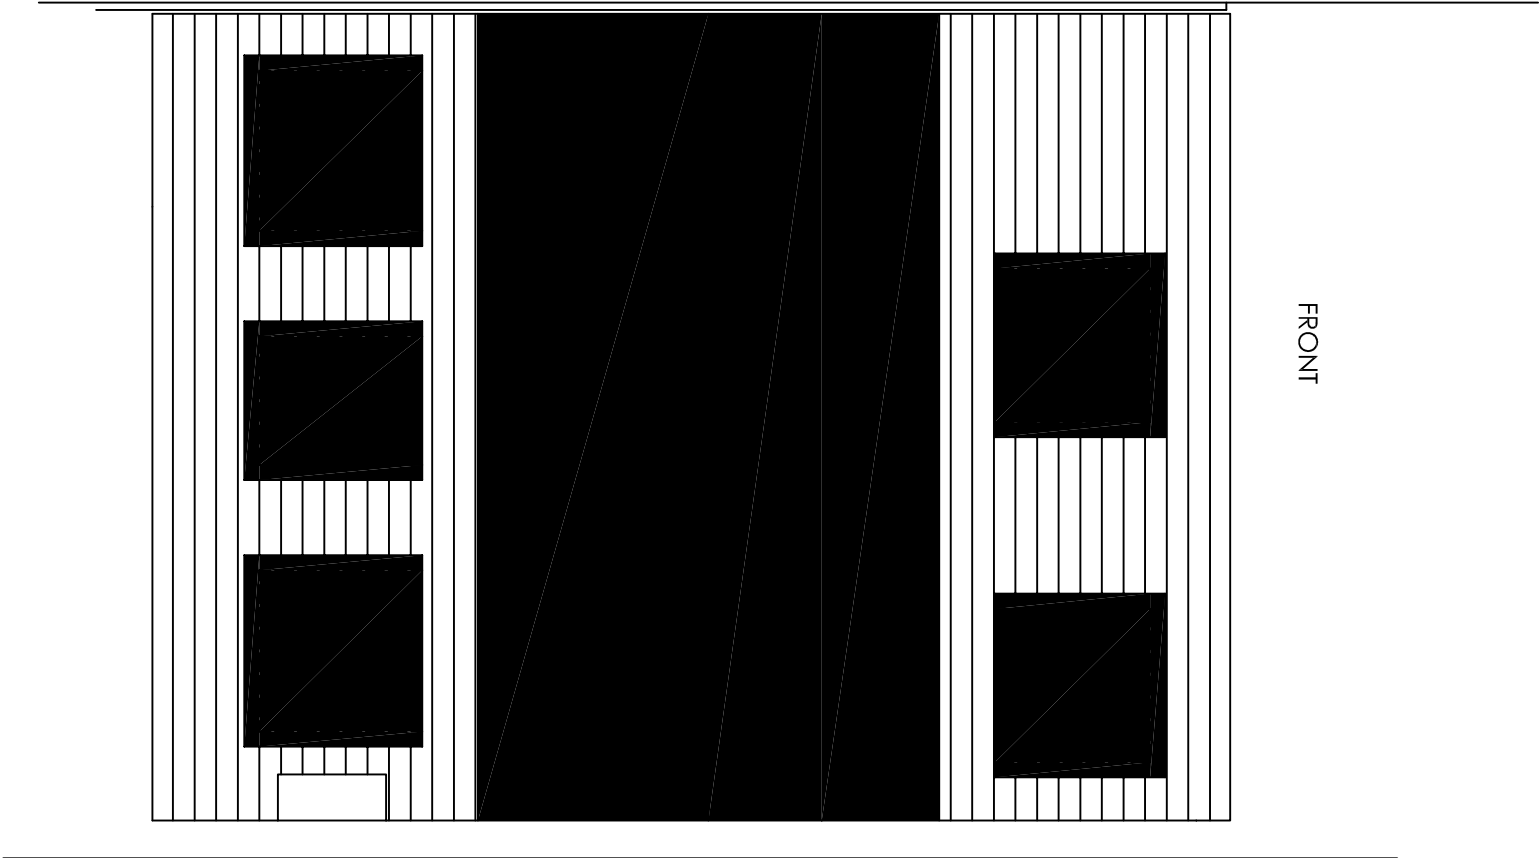

Project

I Marconi Road Northfleet Gravesend Kent Da11 8LJ
Single storey Side and Front Extension with Loft Conversion

Drawing Title

Roof Plan

H Channa

PICARROONS MAIDSTONE ROAD PLATT KENT TN15 8LB
Tel / Fax: 01732 605759 E-mail: hbechanna@tiscali.co.uk

Drawn	Date	Scale	Drawing No.
HC	May 23	1:100	1MR/A3/04