




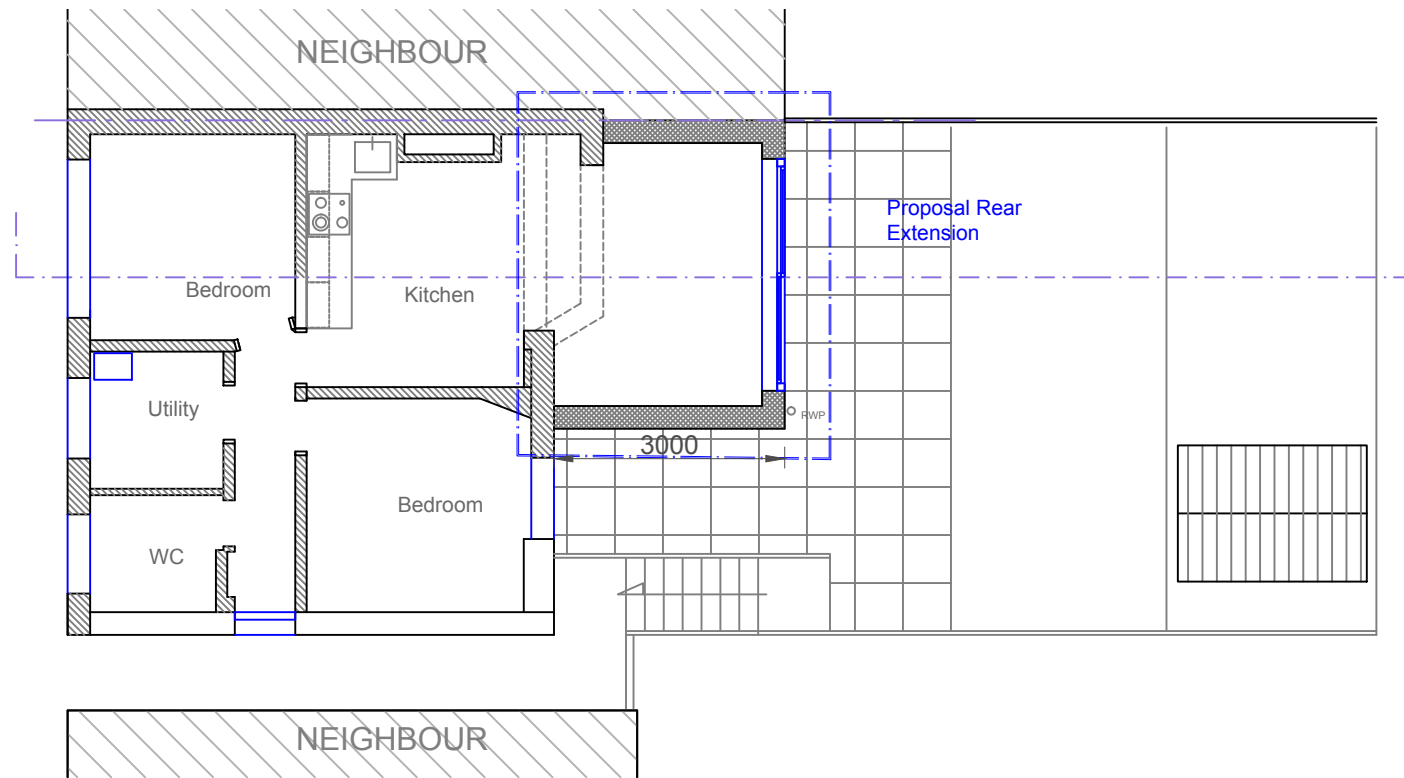


FLOOR PLAN

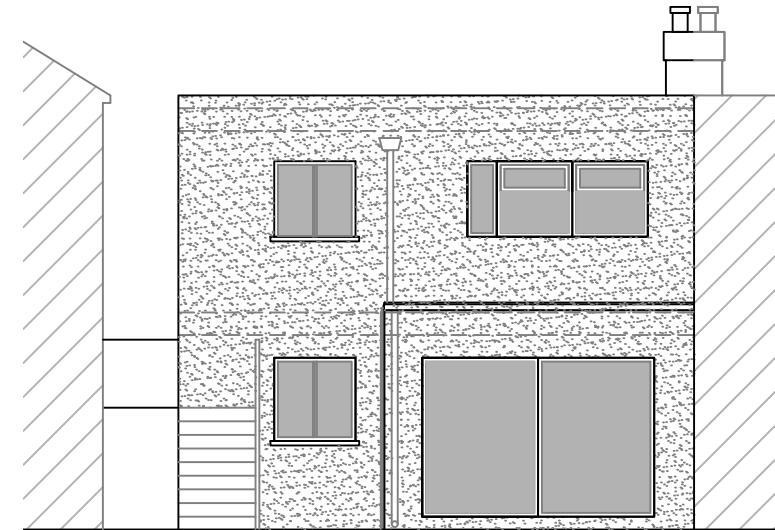

REAR ELEVATION

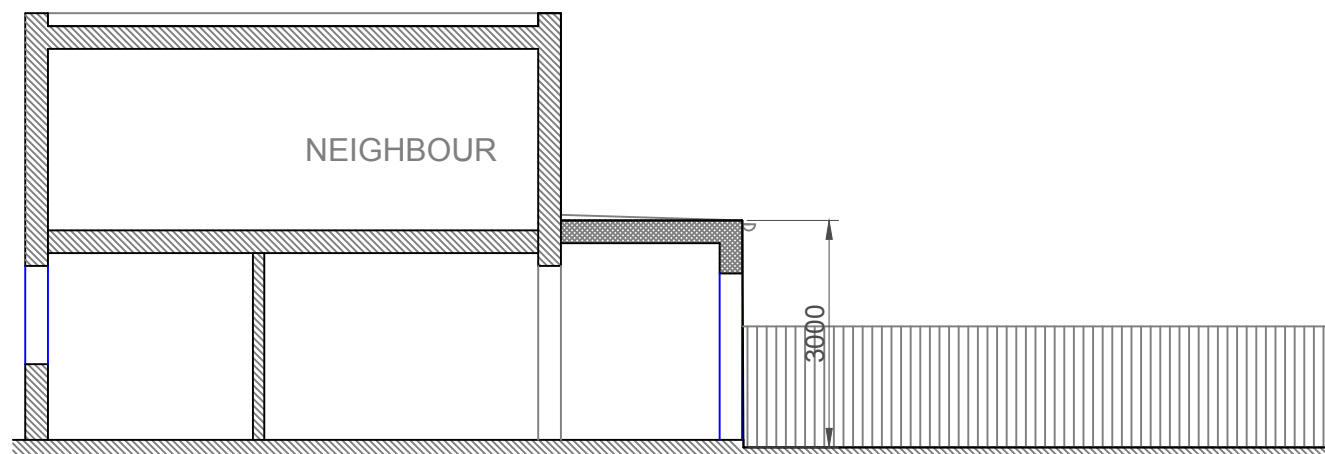


SECTION

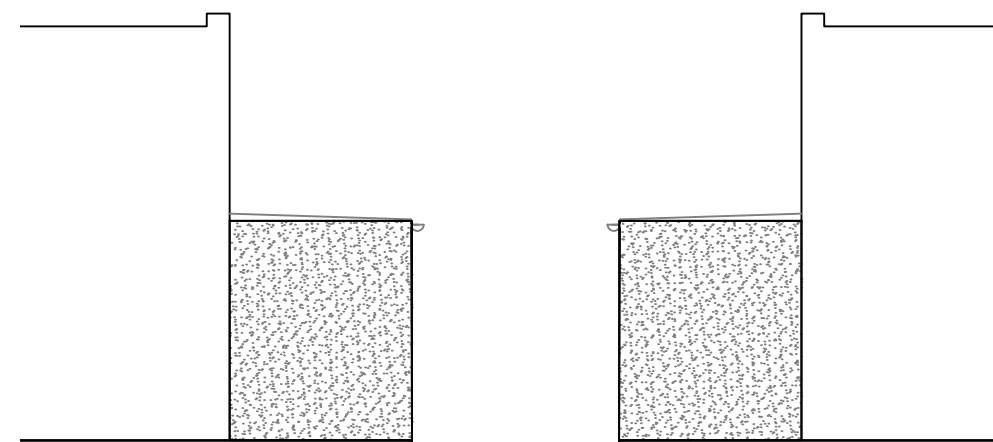

SIDE ELEVATION

NOTES:

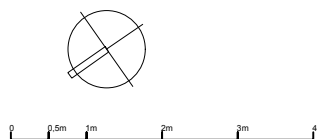

00	00-00-00	mdg	issue for comments
No	Date	By	Revision
Project No 2308/112_PIETRO_EXT_DA11			
66 ST. MARK'S AVE Gravesend DA11 9LW			
Date		18.08.2020	
Scale		1/100	
Format		A3	
Drawing title Proposal			
Drawing number CD 104		Revision Status -	