


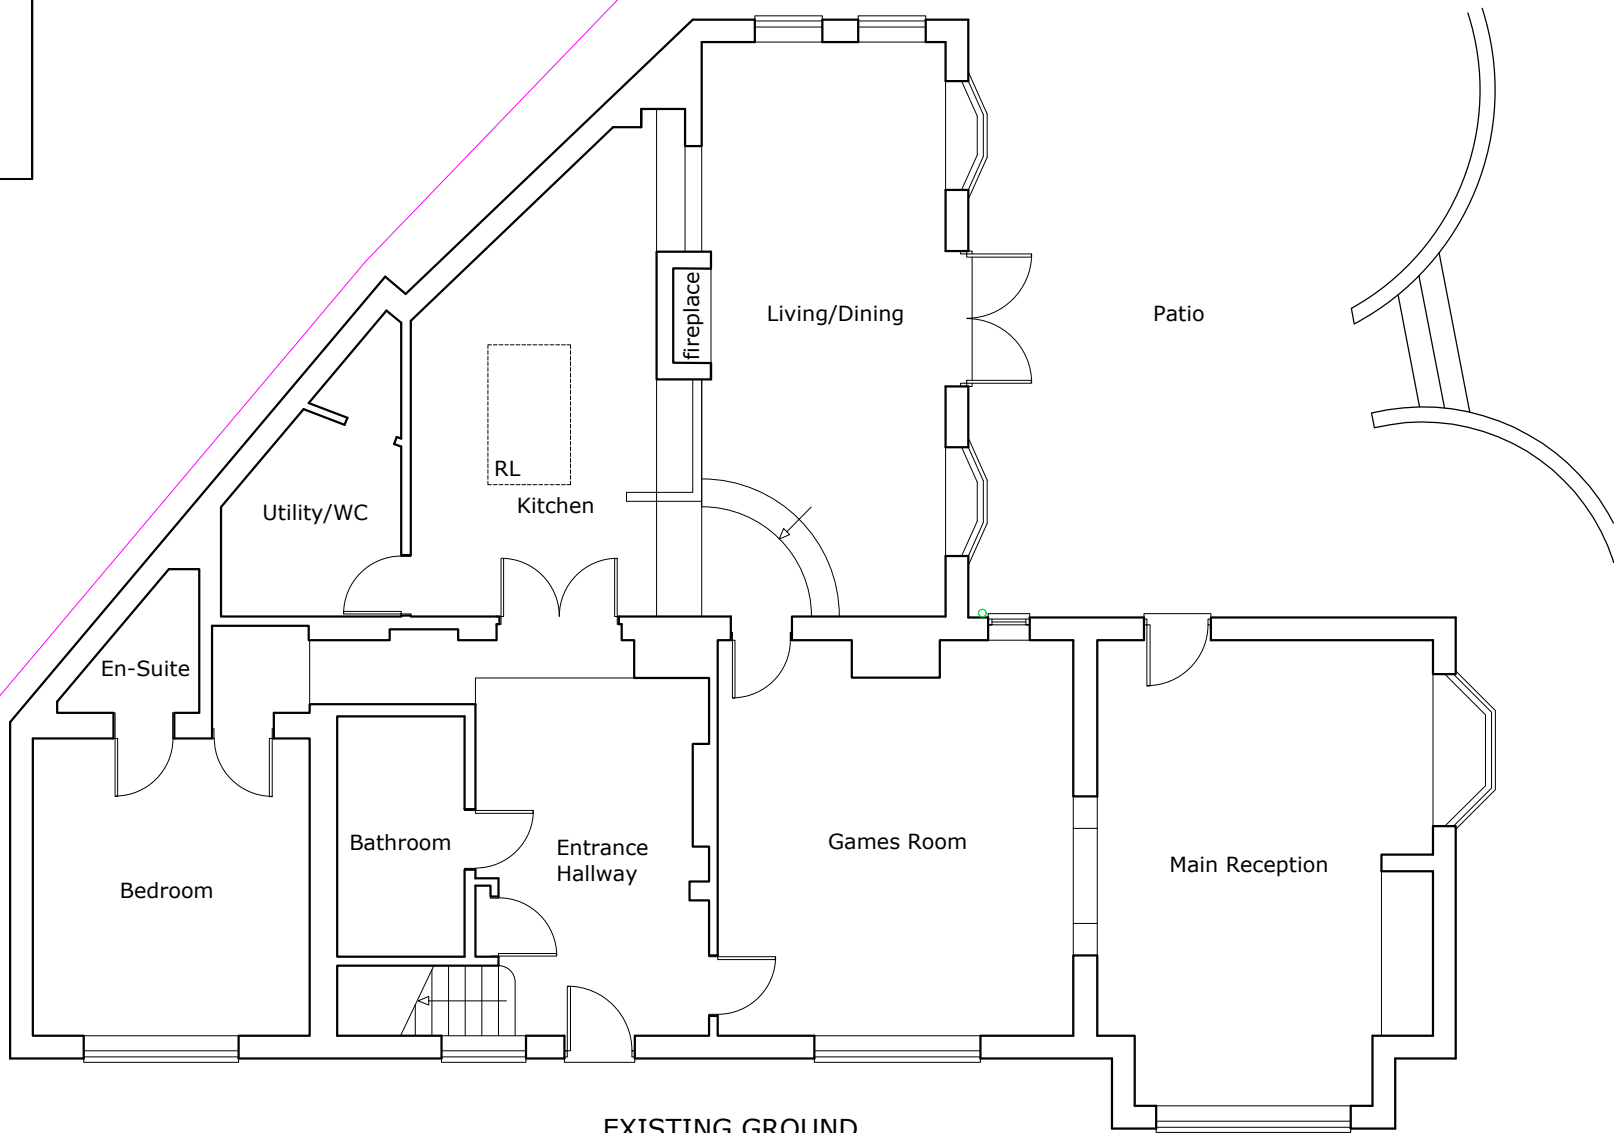


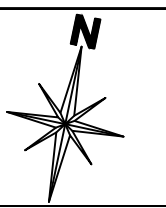


EXISTING GROUND FLOOR PLAN
Scale 1:100

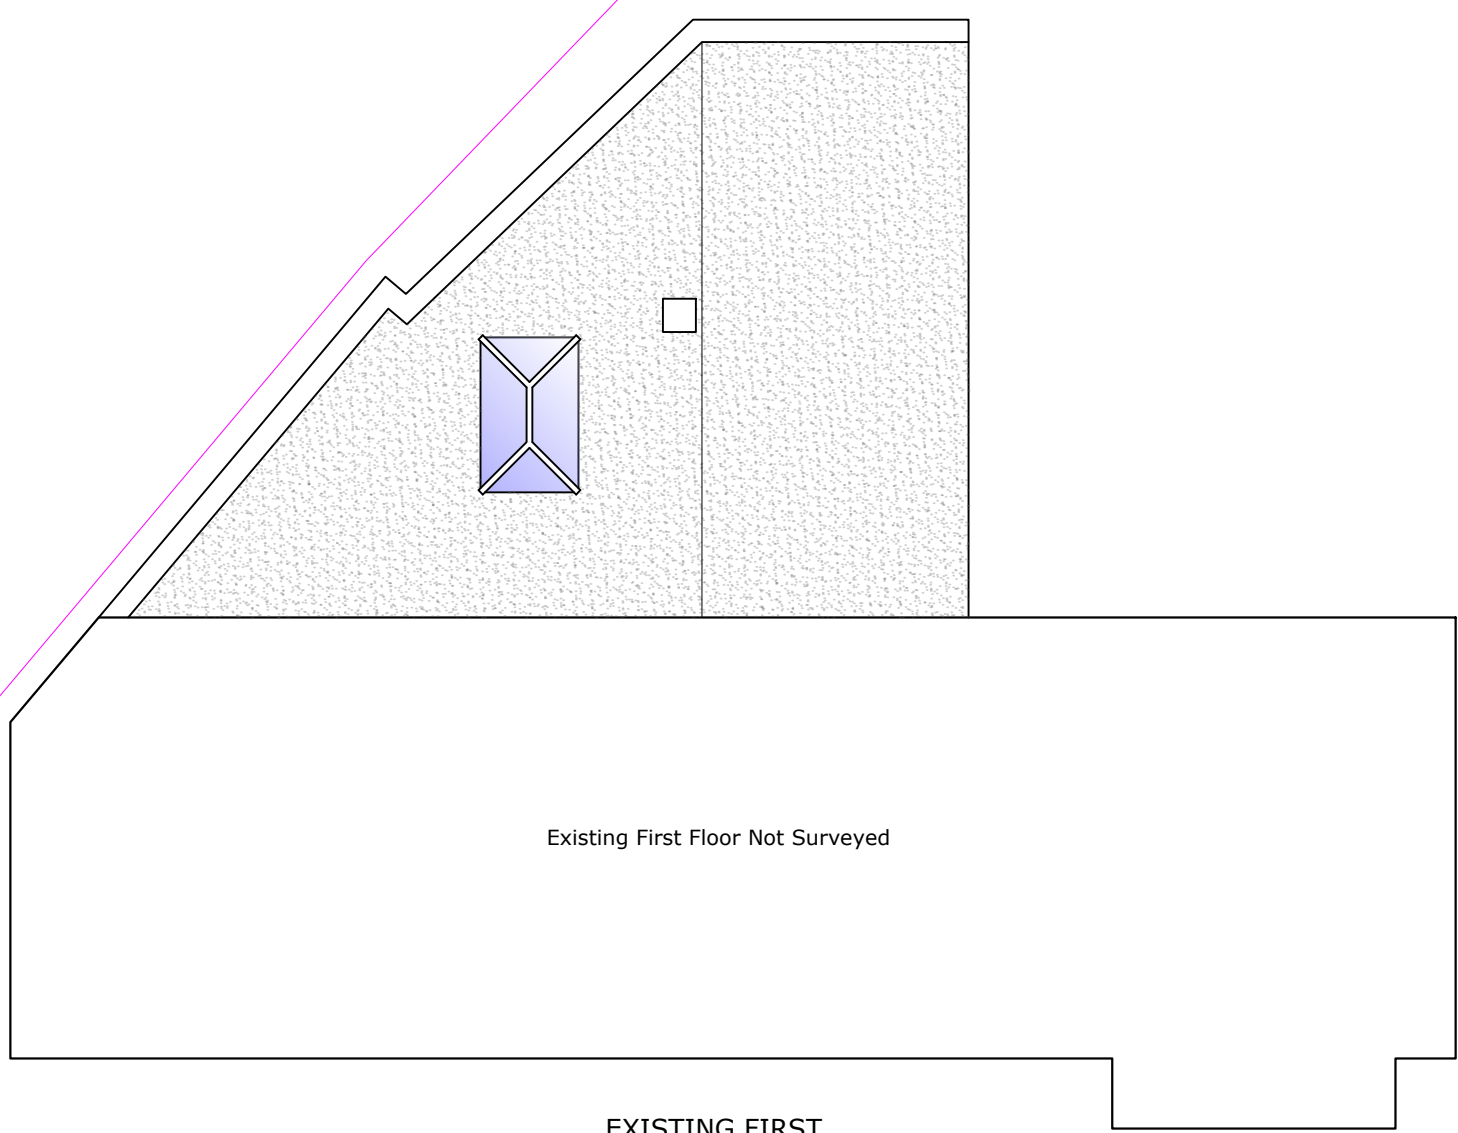

EXISTING FIRST FLOOR PLAN
Scale 1:100

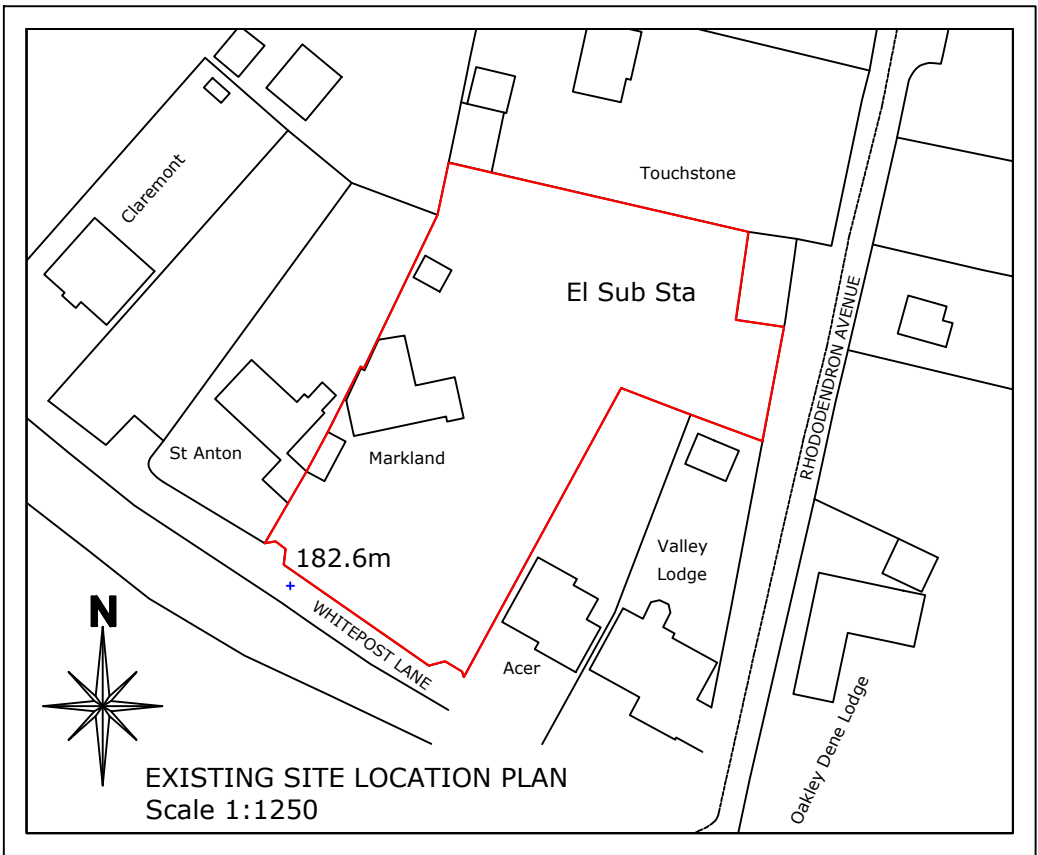

EXISTING SITE LOCATION PLAN
Scale 1:1250

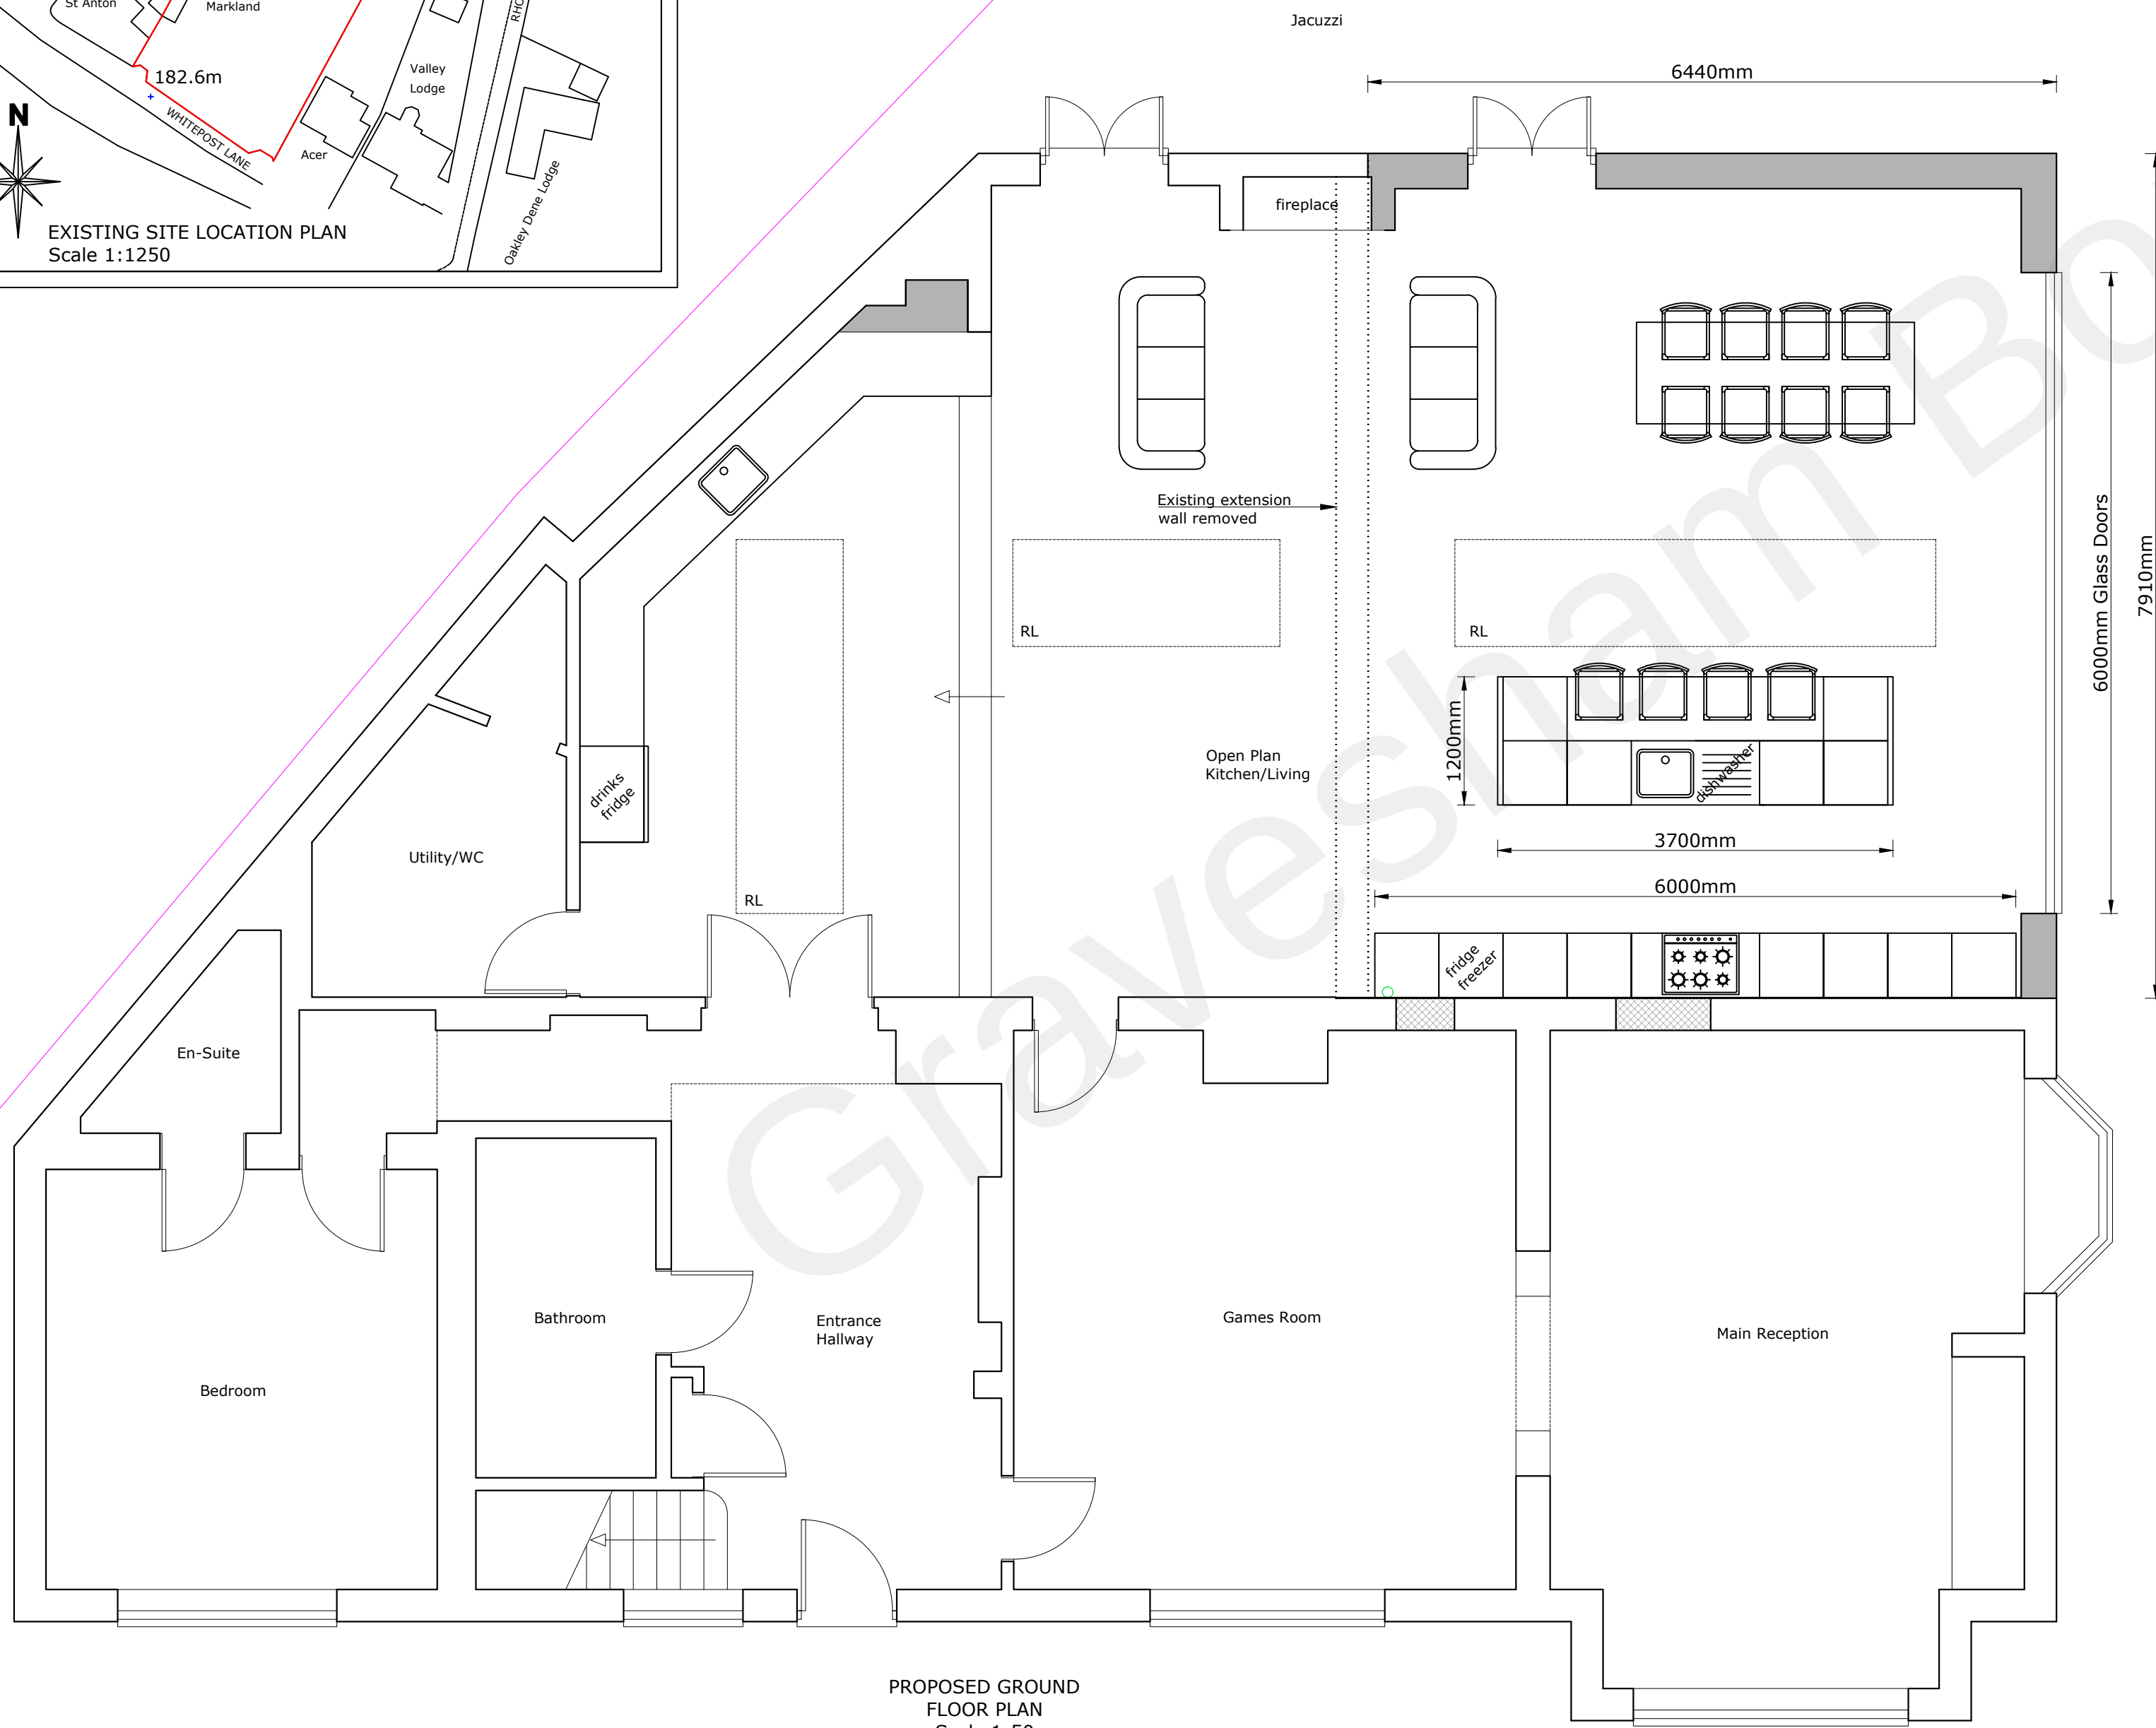

PROPOSED GROUND FLOOR PLAN
Scale 1:50




EXISTING REAR ELEVATION
Scale 1:100




EXISTING PARTIAL SIDE ELEVATION
Scale 1:100



PROPOSED REAR ELEVATION
Scale 1:100

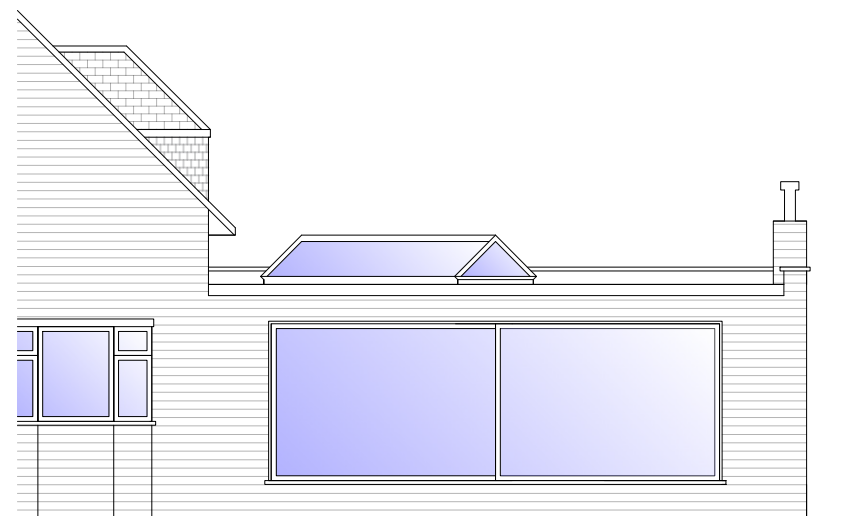

PROPOSED PARTIAL SIDE ELEVATION
Scale 1:100

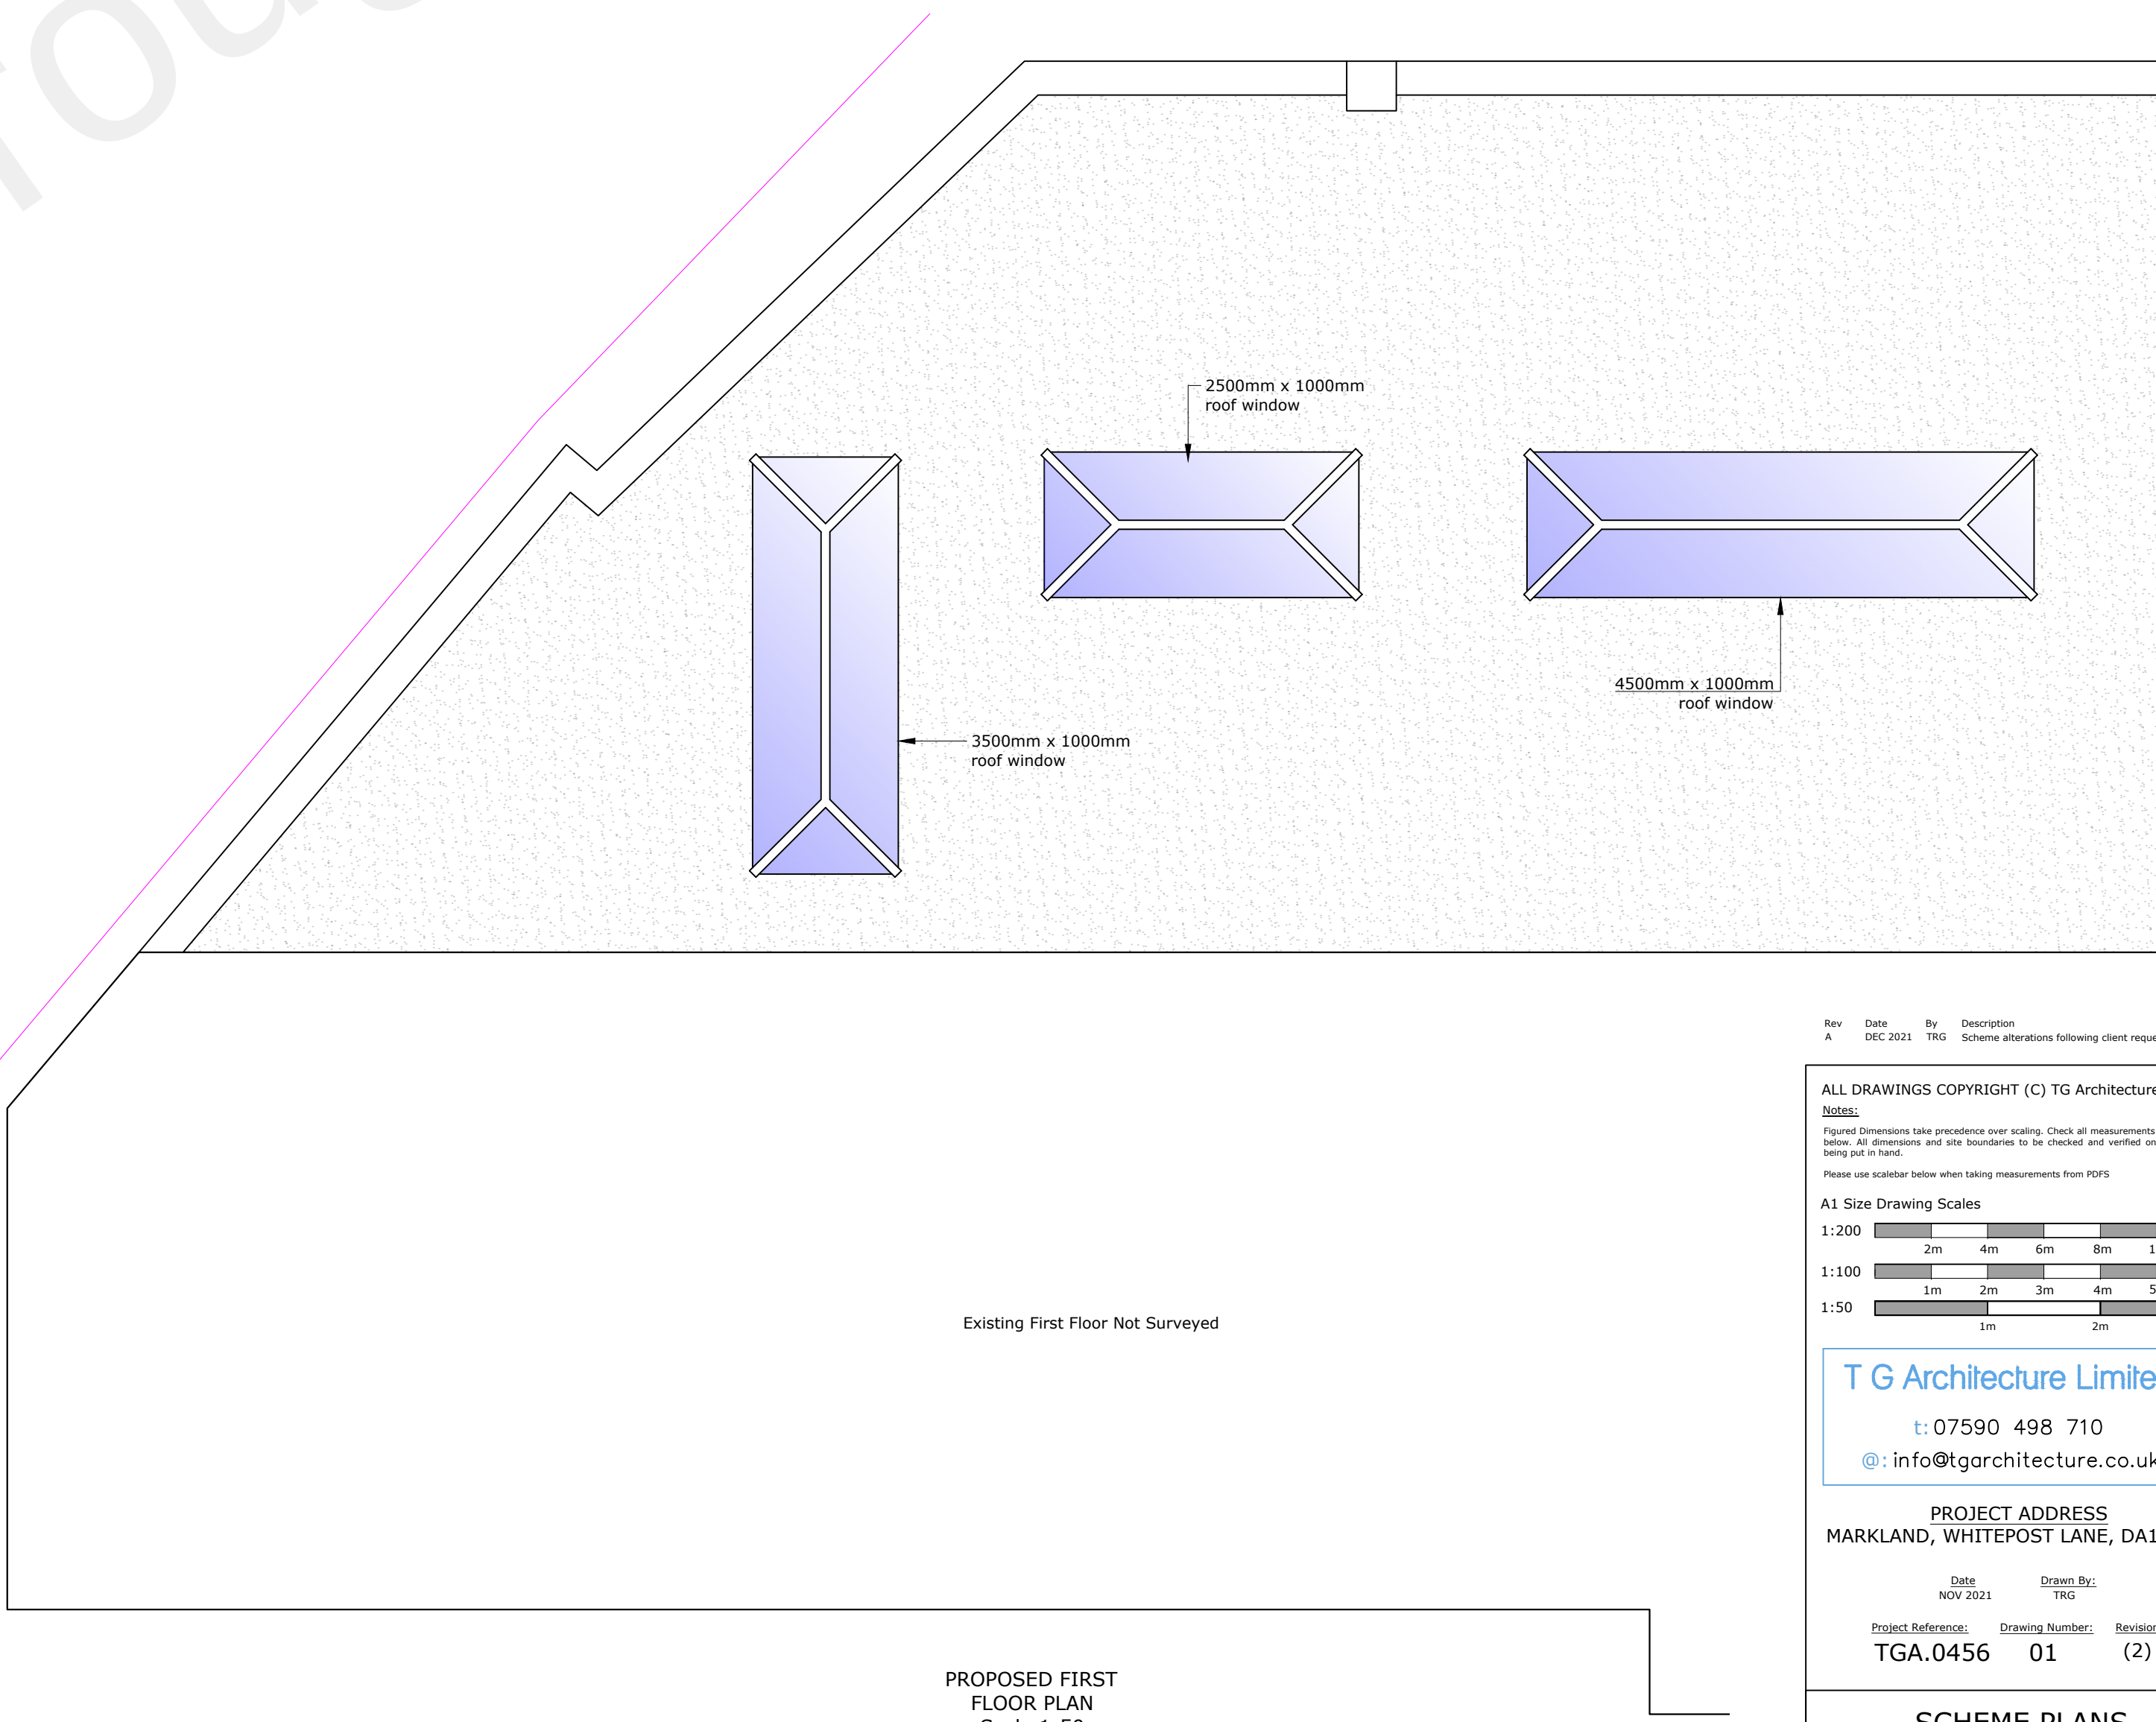

PROPOSED FIRST FLOOR PLAN
Scale 1:50

Rev	Date	By	Description
A	DEC 2021	TGC	Scheme alterations following client request

ALL DRAWINGS COPYRIGHT (C) TG Architecture Limited
Notes:
Figured Dimensions take precedence over scaling. Check all measurements against scale below. All dimensions and site boundaries to be checked and verified on site prior to being put in hand.
Please use scissor when taking measurements from PDF'S

A1 Size Drawing Scales
1:200
1:100
1:50

T G Architecture Limited
t: 07590 498 710
e: info@tgarchitecture.co.uk

PROJECT ADDRESS
MARKLAND, WHITEPOST LANE, DA13 0TZ

<u>Date</u>	<u>Drawn By:</u>	
NOV 2021	TRG	
<u>Project Reference:</u>	<u>Drawing Number:</u>	<u>Revision</u>
TGA.0456	01	(2)

SCHEME PLANS