
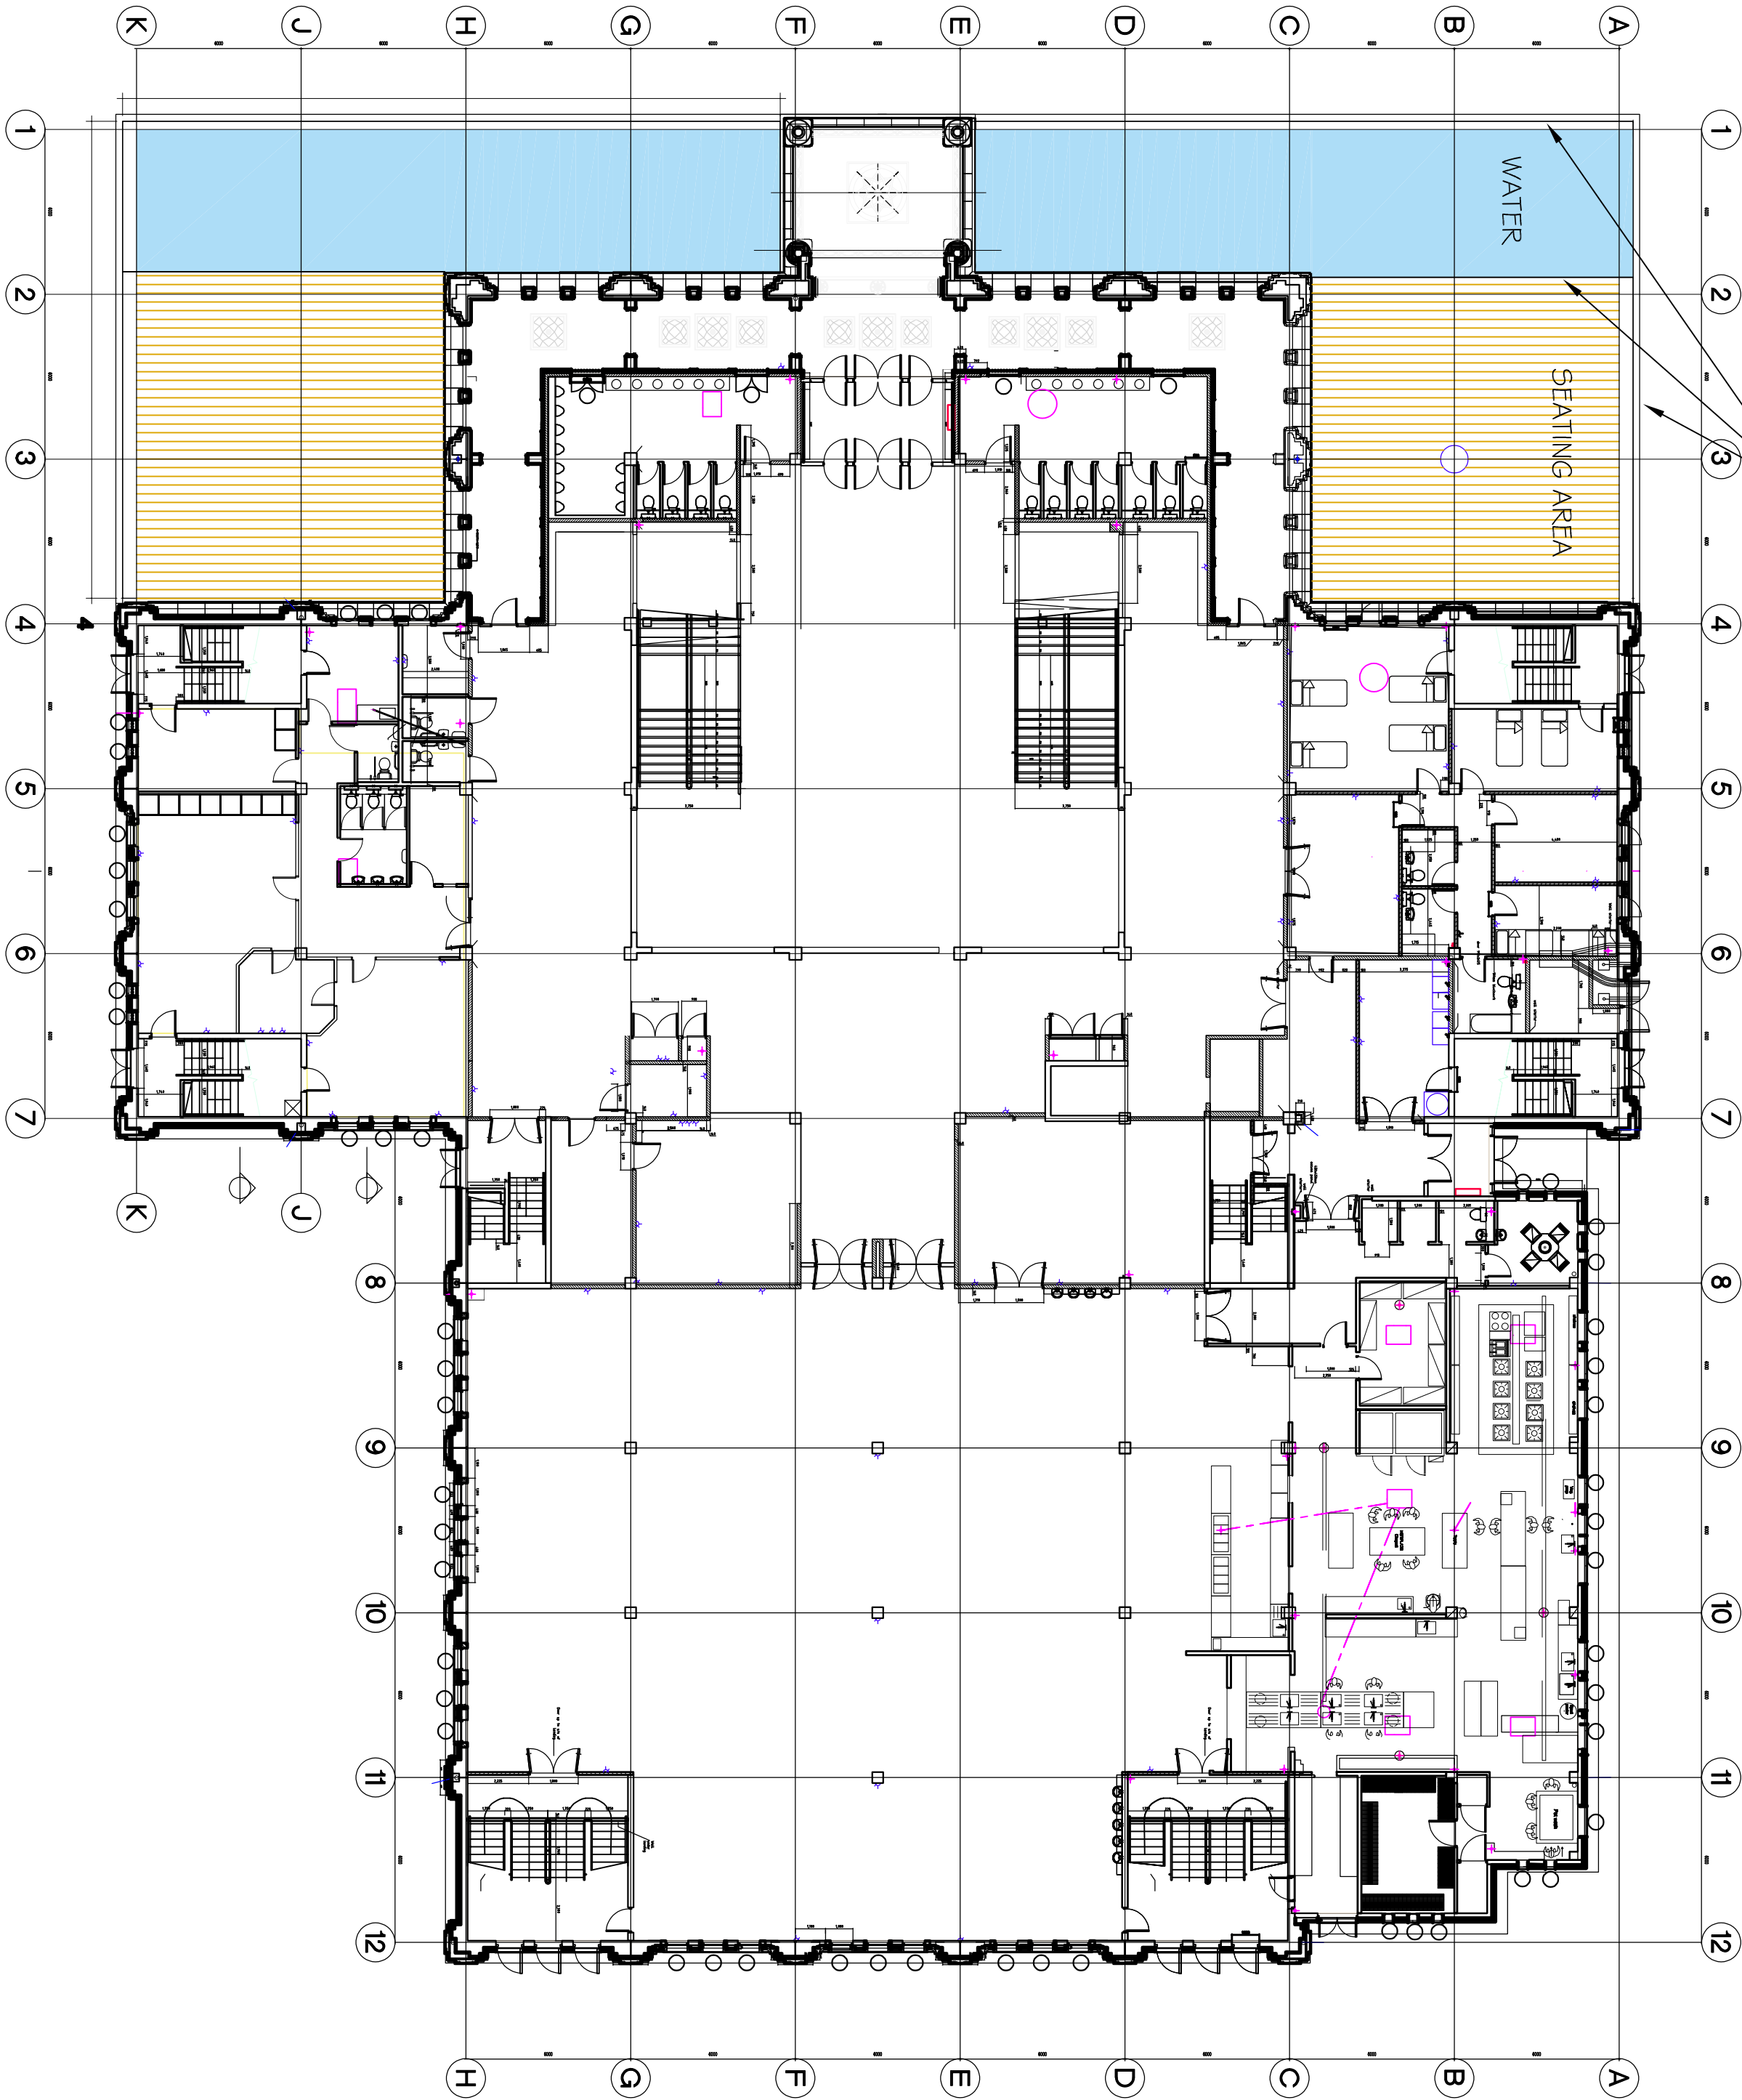


S/S HANDRAIL WITH  
GLASS BALUSTRADE

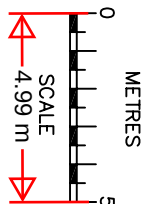

|   |  |  |                     |             |             |
|---|--|--|---------------------|-------------|-------------|
| Project   |  |  | Drawing Title       |             |             |
| SIRI GURU NANAK DARBAR GURDWARA<br>SADDINGTON STREET GRAVESEND KENT DA1 2 1 AG<br>STATUE PROJECT (BANDA SINGH BAHADUR) |  |  | Existing Floor Plan |             |             |
| H Channa<br>Picarooms Maidstone Road Platt Kent TN11 5 8LB<br>Tel: 07828277909 E-mail: hbchanna@iscali.co.uk           |  |  | Rev                 | Description | Date        |
| Drawn HC   |  |  | Date                | Scale       | Drawing No. |
| June 25   |  |  | 1:200               | GND/A3/O2   |             |