




3 No. FLOOR ANGLED
LIGHTS APPROX 400
LUX PER LAMP

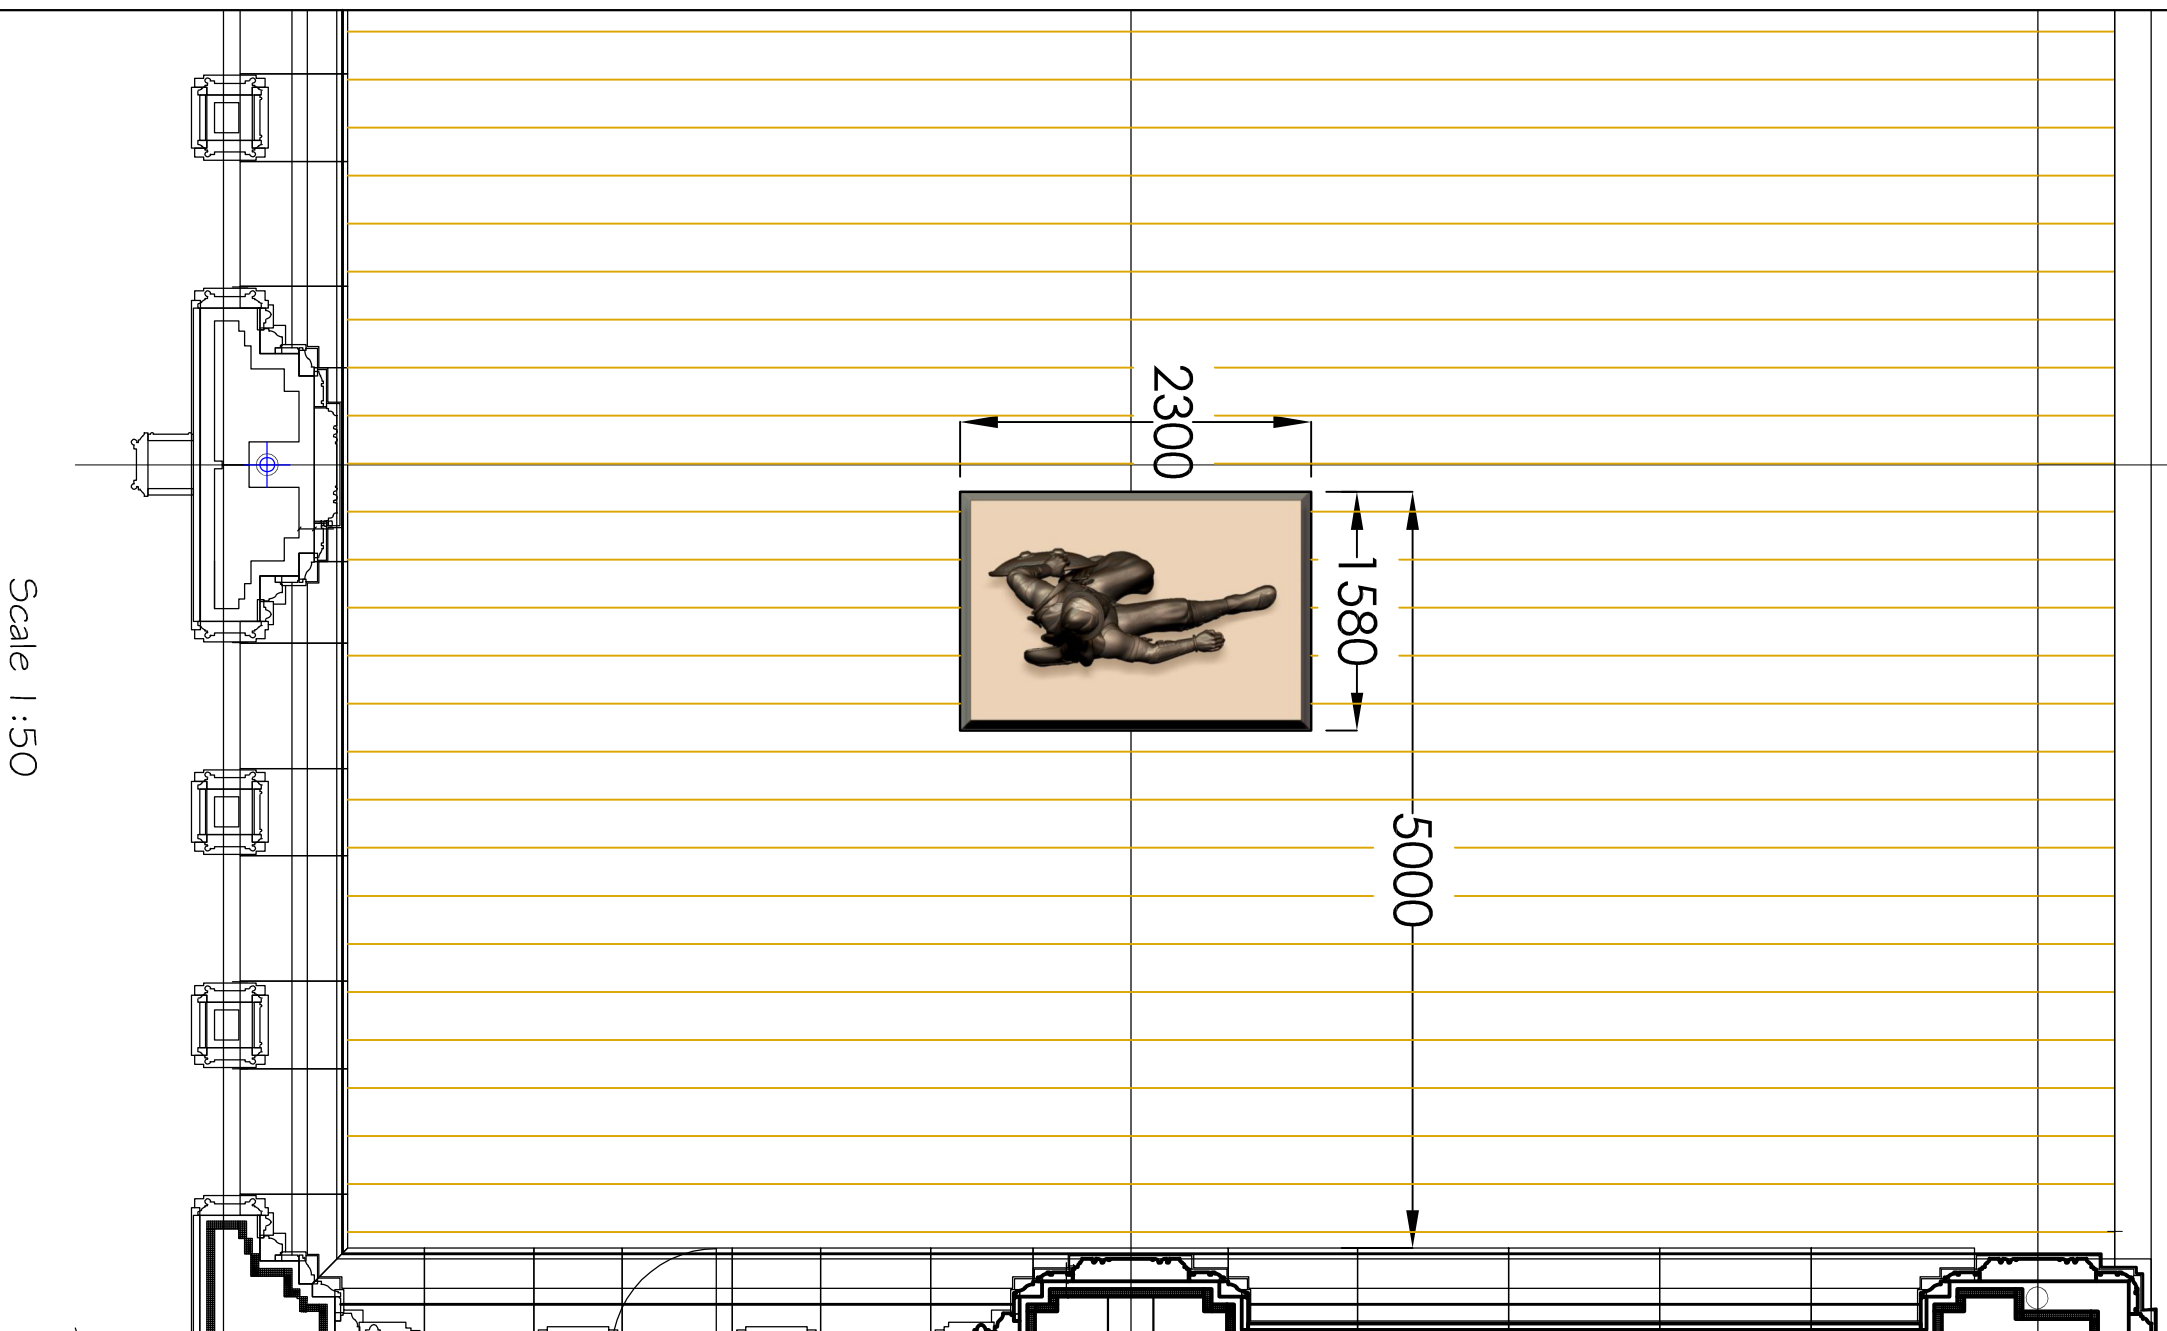

STATUE (BANDA SINGH BAHADUR)

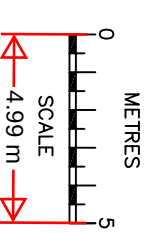

Scale 1:50

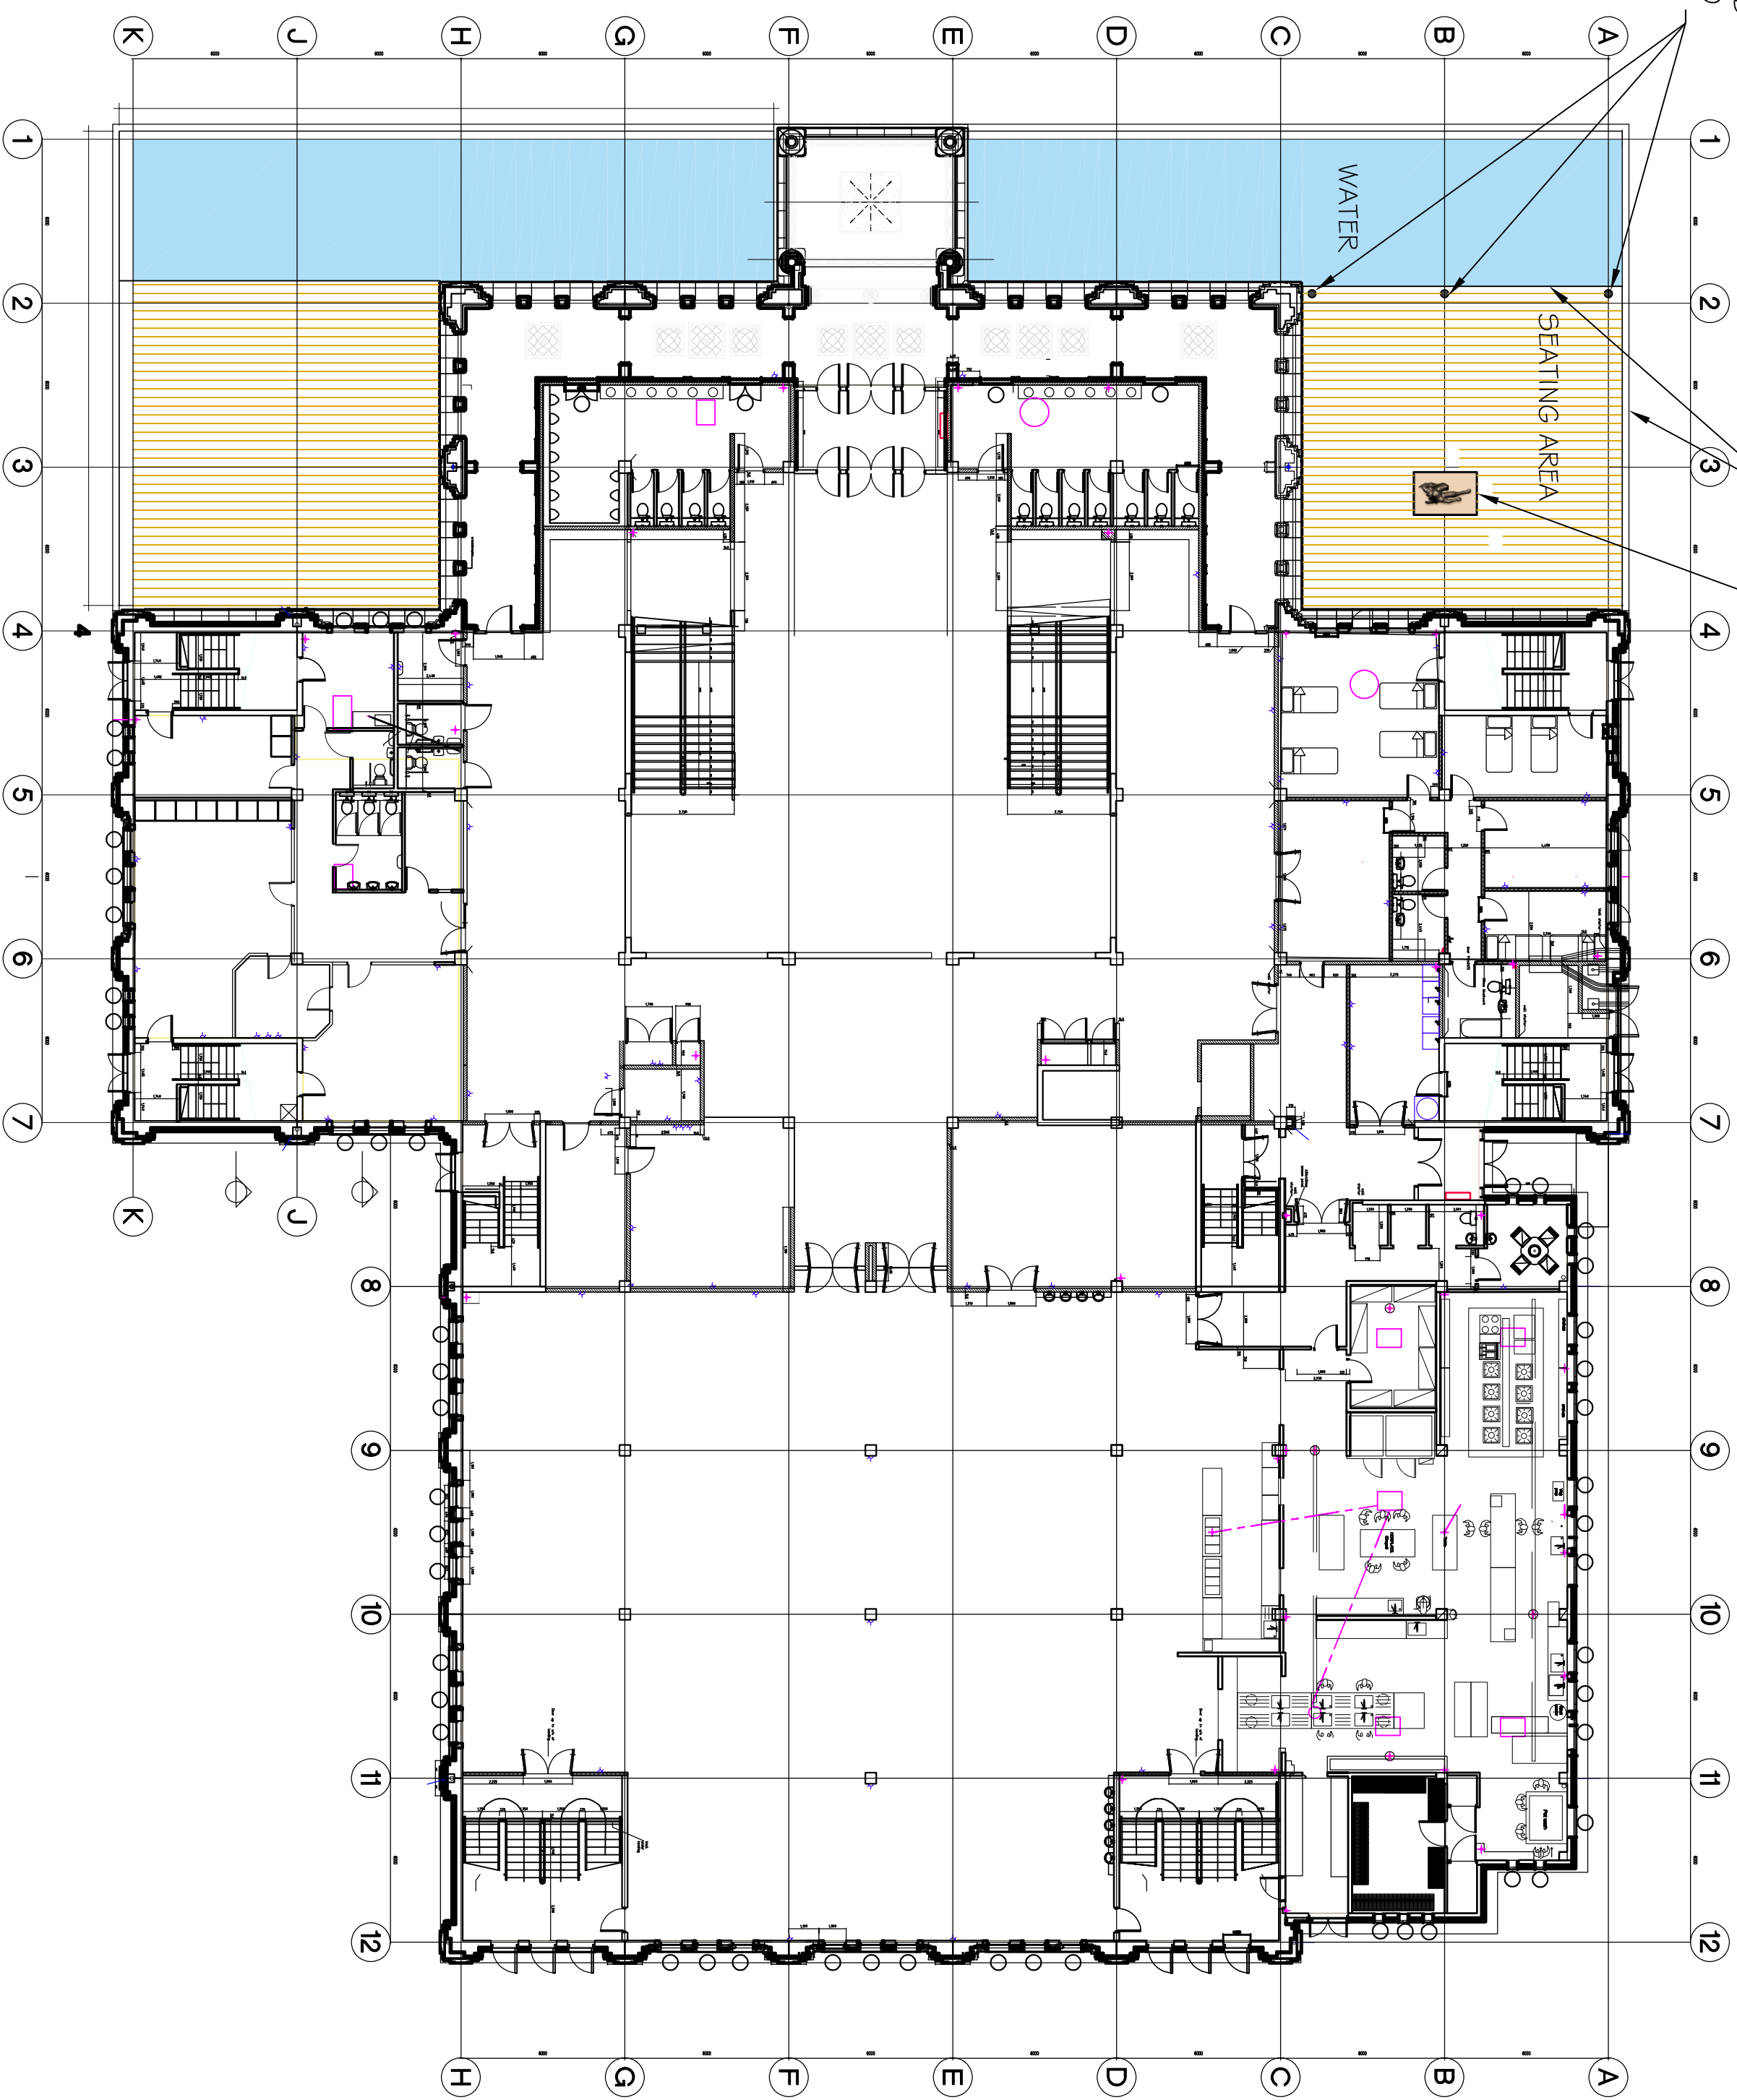

Scale 1:200

Project		SIRI GURU NANAK DARBAR GURDWARA SADDINGTON STREET GRAVESEND KENT DA1 2 1AG STATUE PROJECT (BANDA SINGH BAHADUR)	
Drawing Title		Proposed Floor Plan	
Rev	Description	Date	
H Channa		Picaroons Maidstone Road Platt Kent TN15 8LB Tel: 07828277909 E-mail: hbachanna@tiscali.co.uk	
Drawn	Date	Scale	Drawing No.
HC	June 25	1:200	GND/A3/O3