
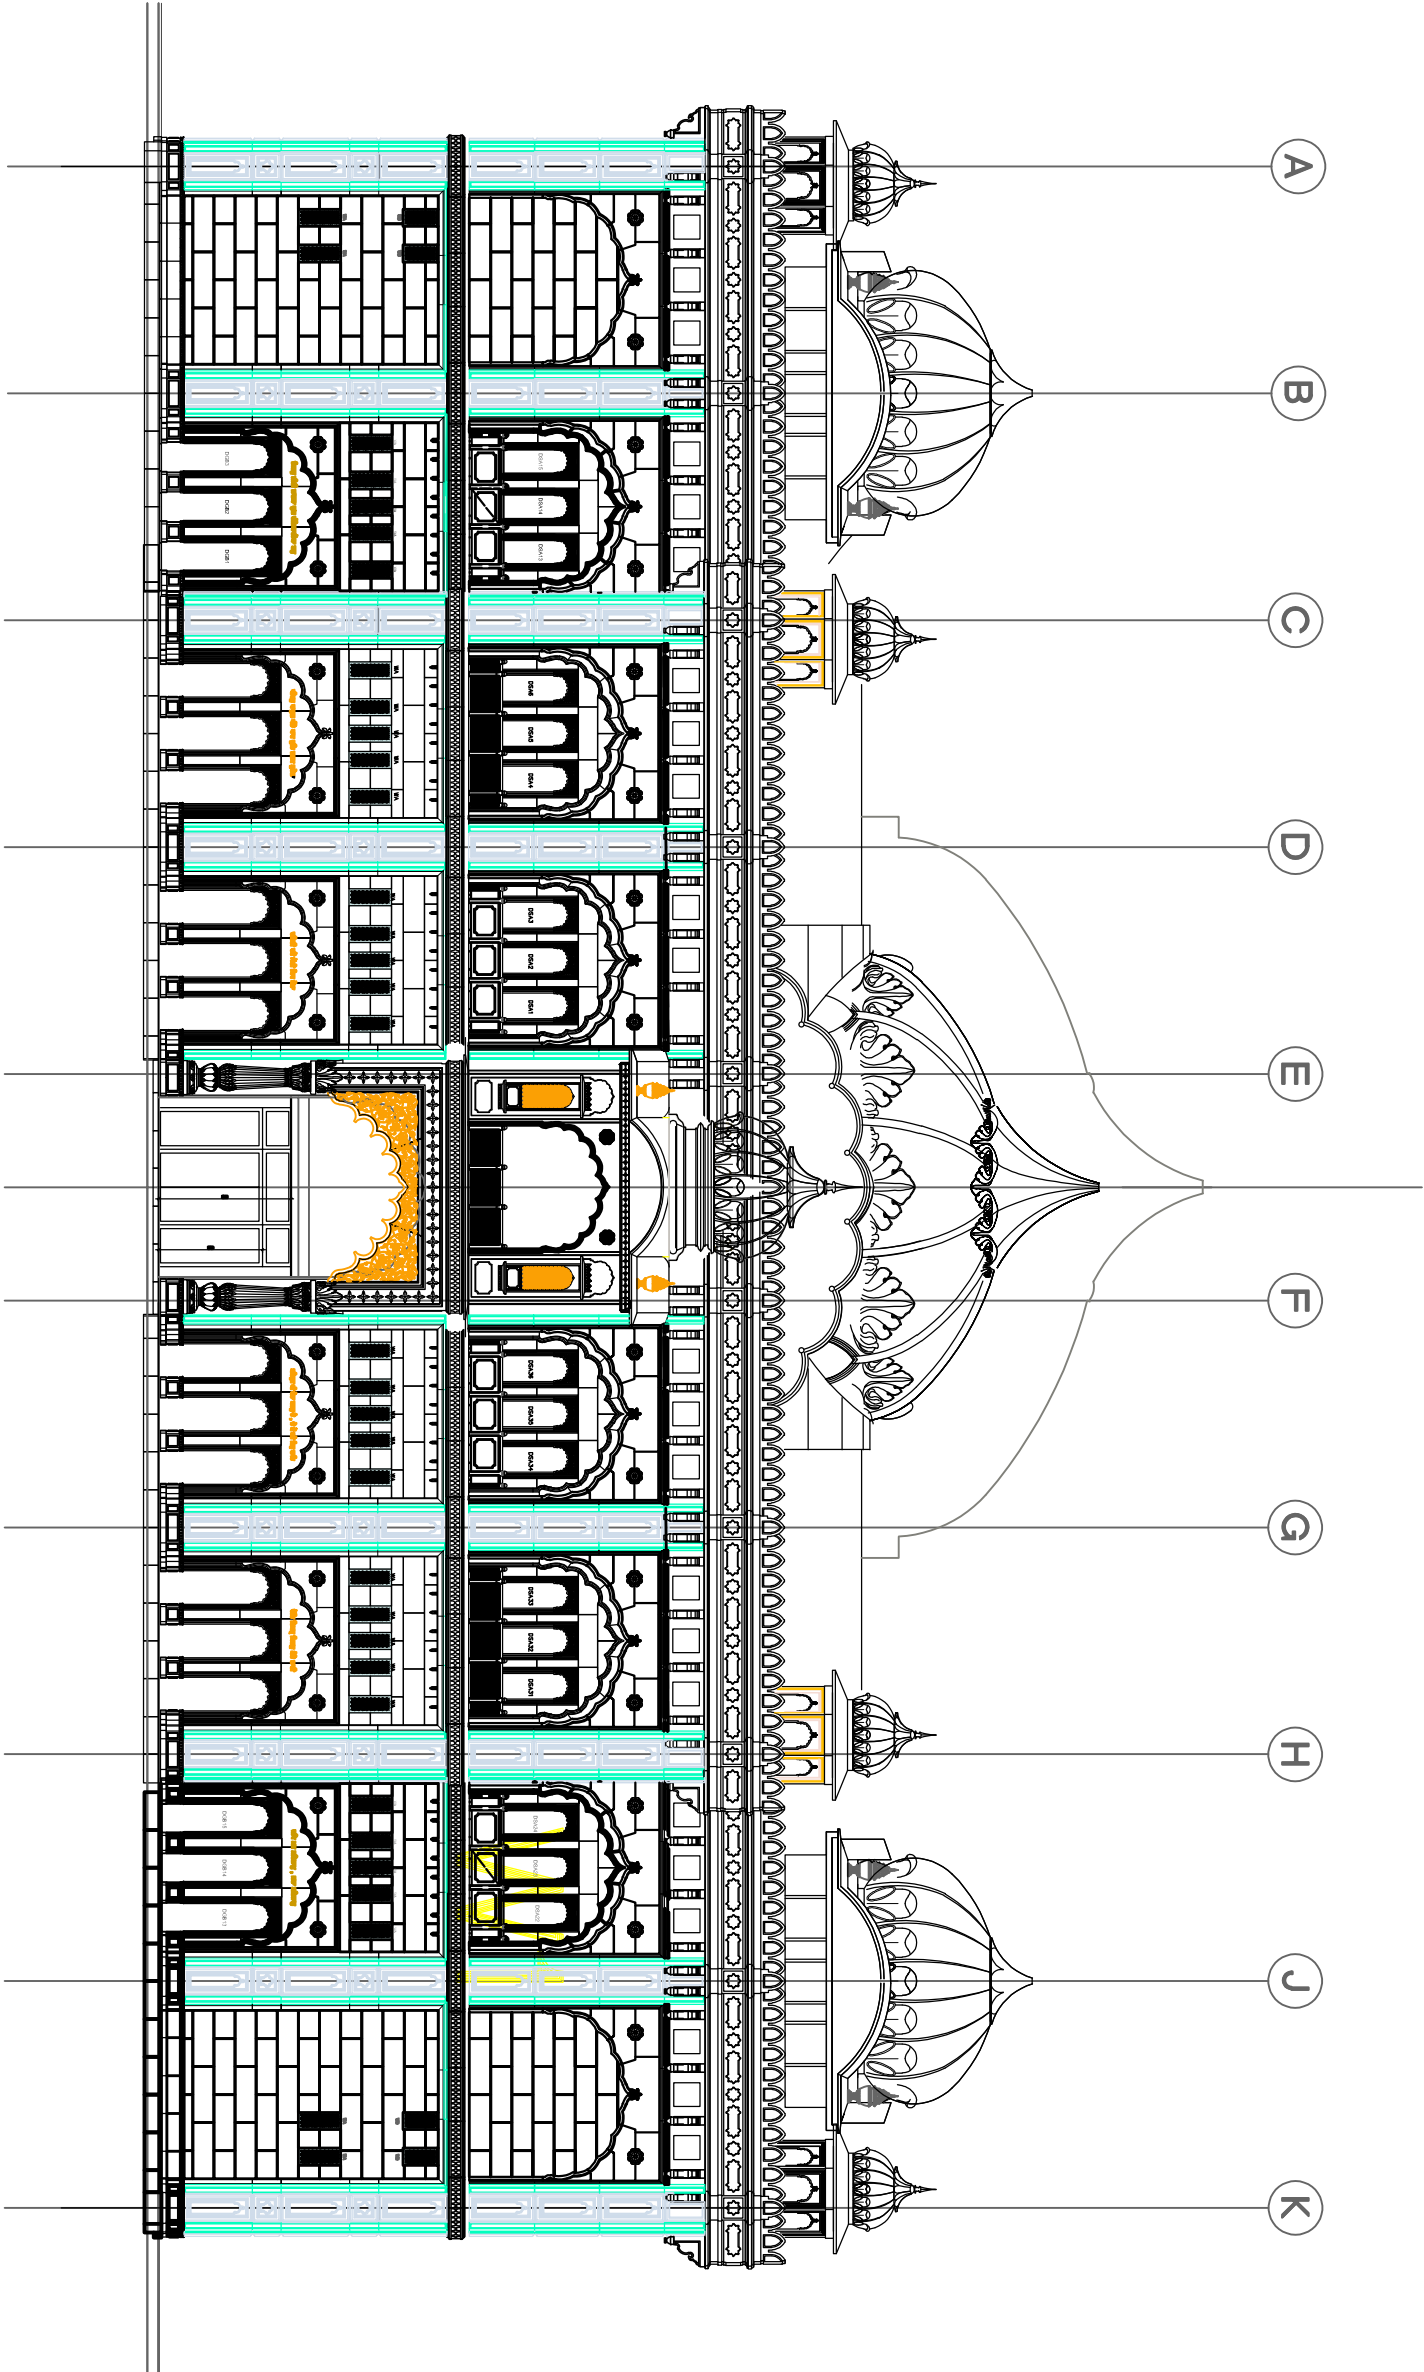


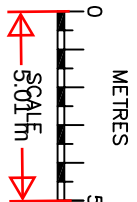

Project				Project			
SIRI GURU NANAK DARBAR GURDWARA				SADDINGTON STREET GRAVESEND KENT DA1 2 1 AG			
STATUE PROJECT (BANDA SINGH BAHADUR)				STATUE PROJECT (BANDA SINGH BAHADUR)			
Drawing Title				Drawing Title			
Existing Front Elevation				Existing Front Elevation			
Rev				Rev			
Description				Description			
Date				Date			
Drawn				Drawn			
HC				HC			
Date				Date			
June 25				June 25			
Scale				Scale			
1:200				1:200			
Drawing No.				Drawing No.			
GND/A2/04				GND/A2/04			