
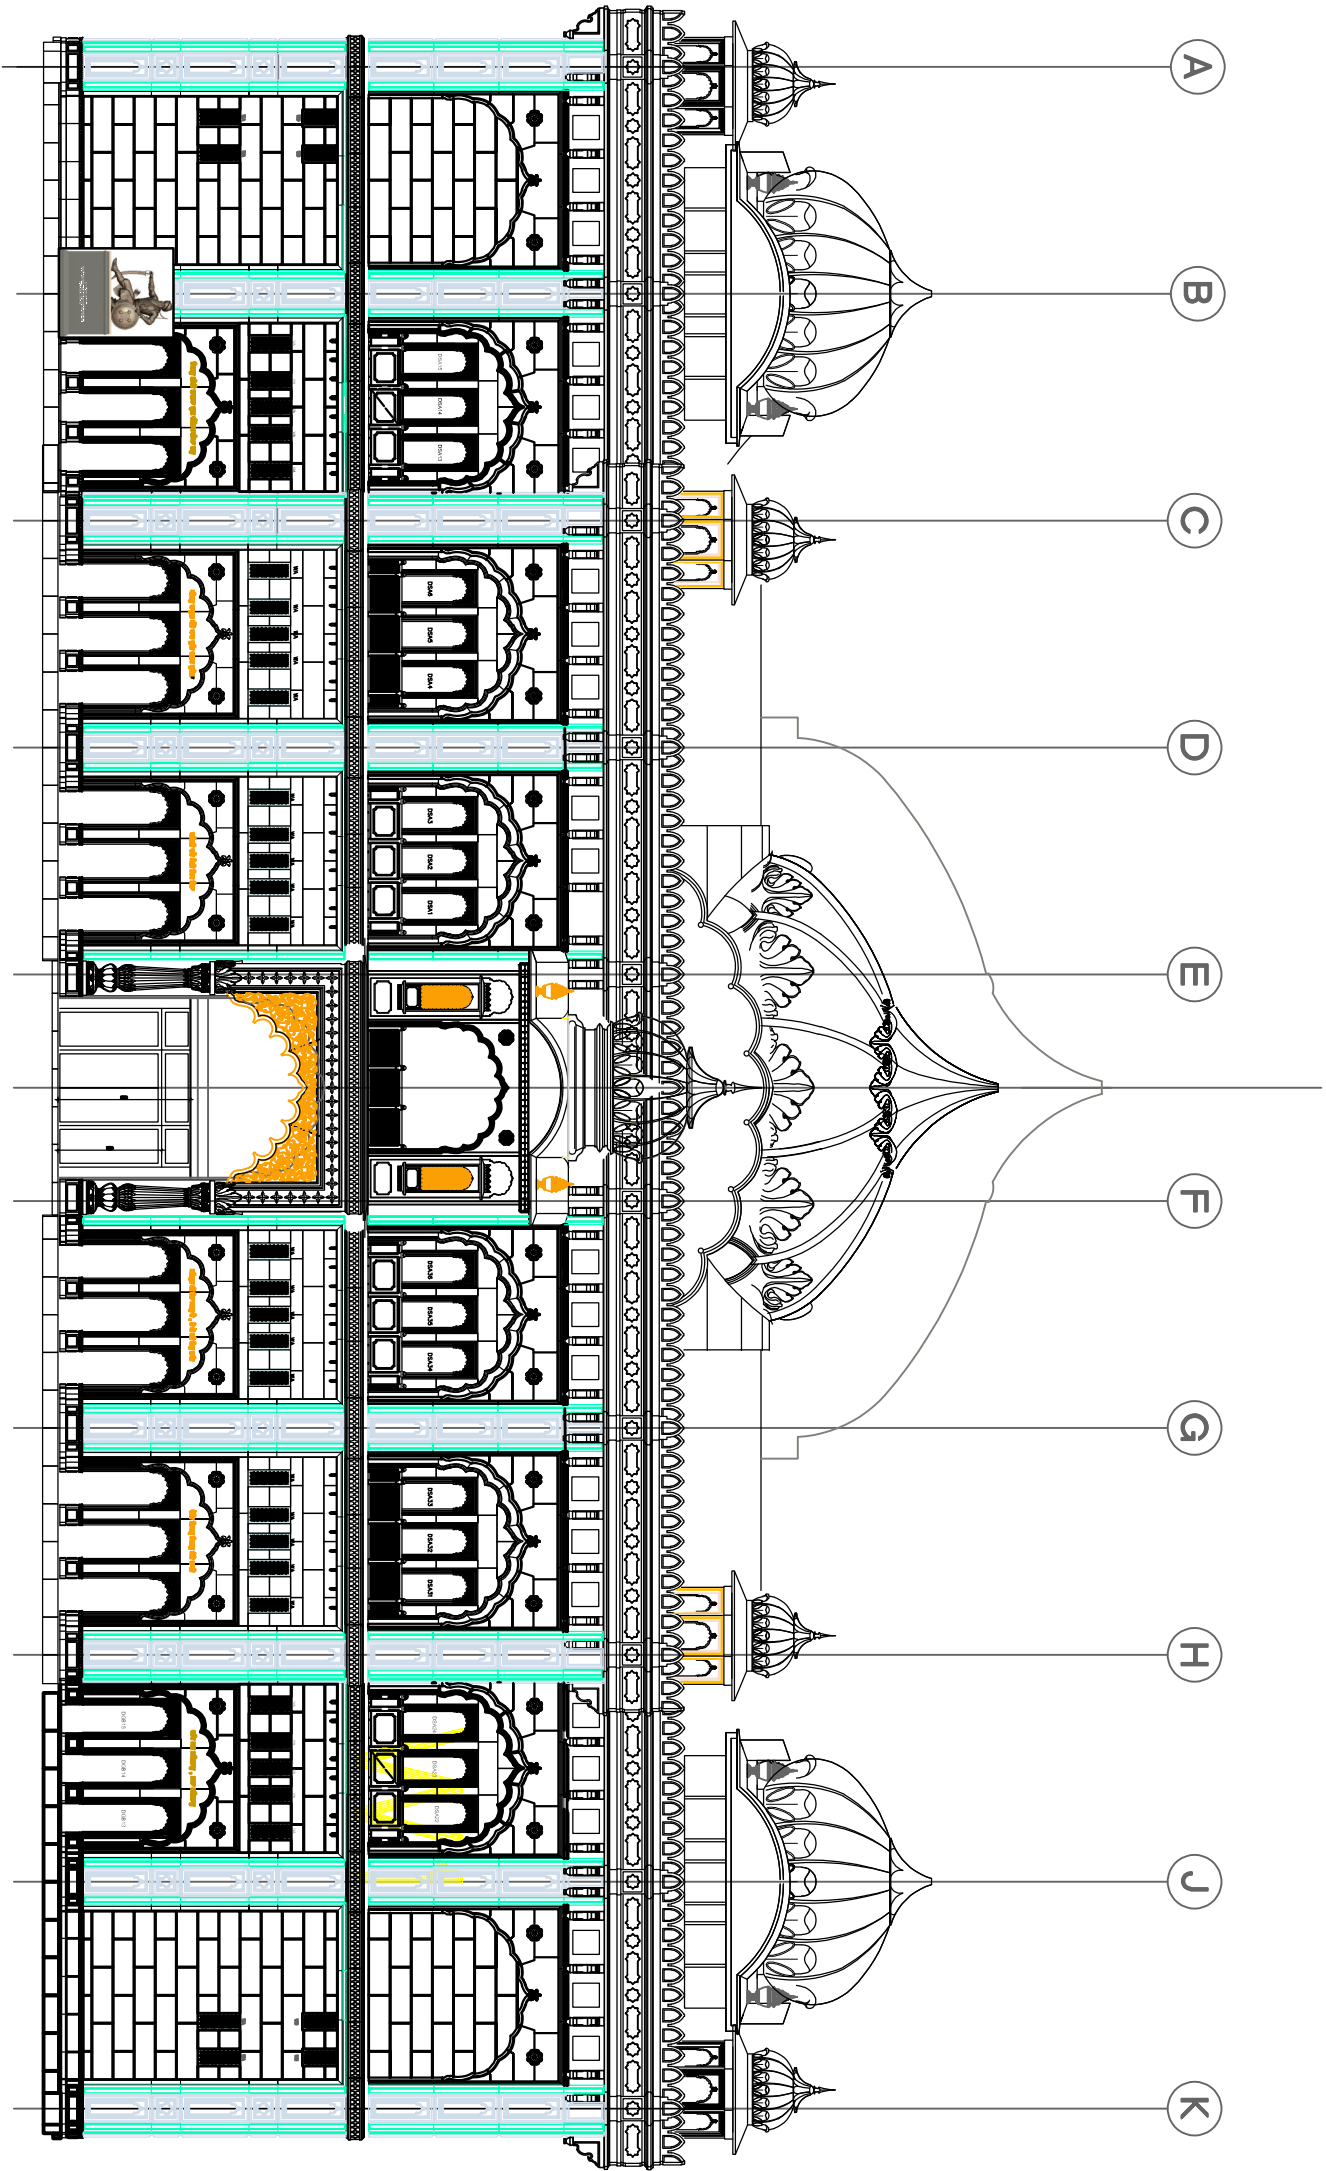
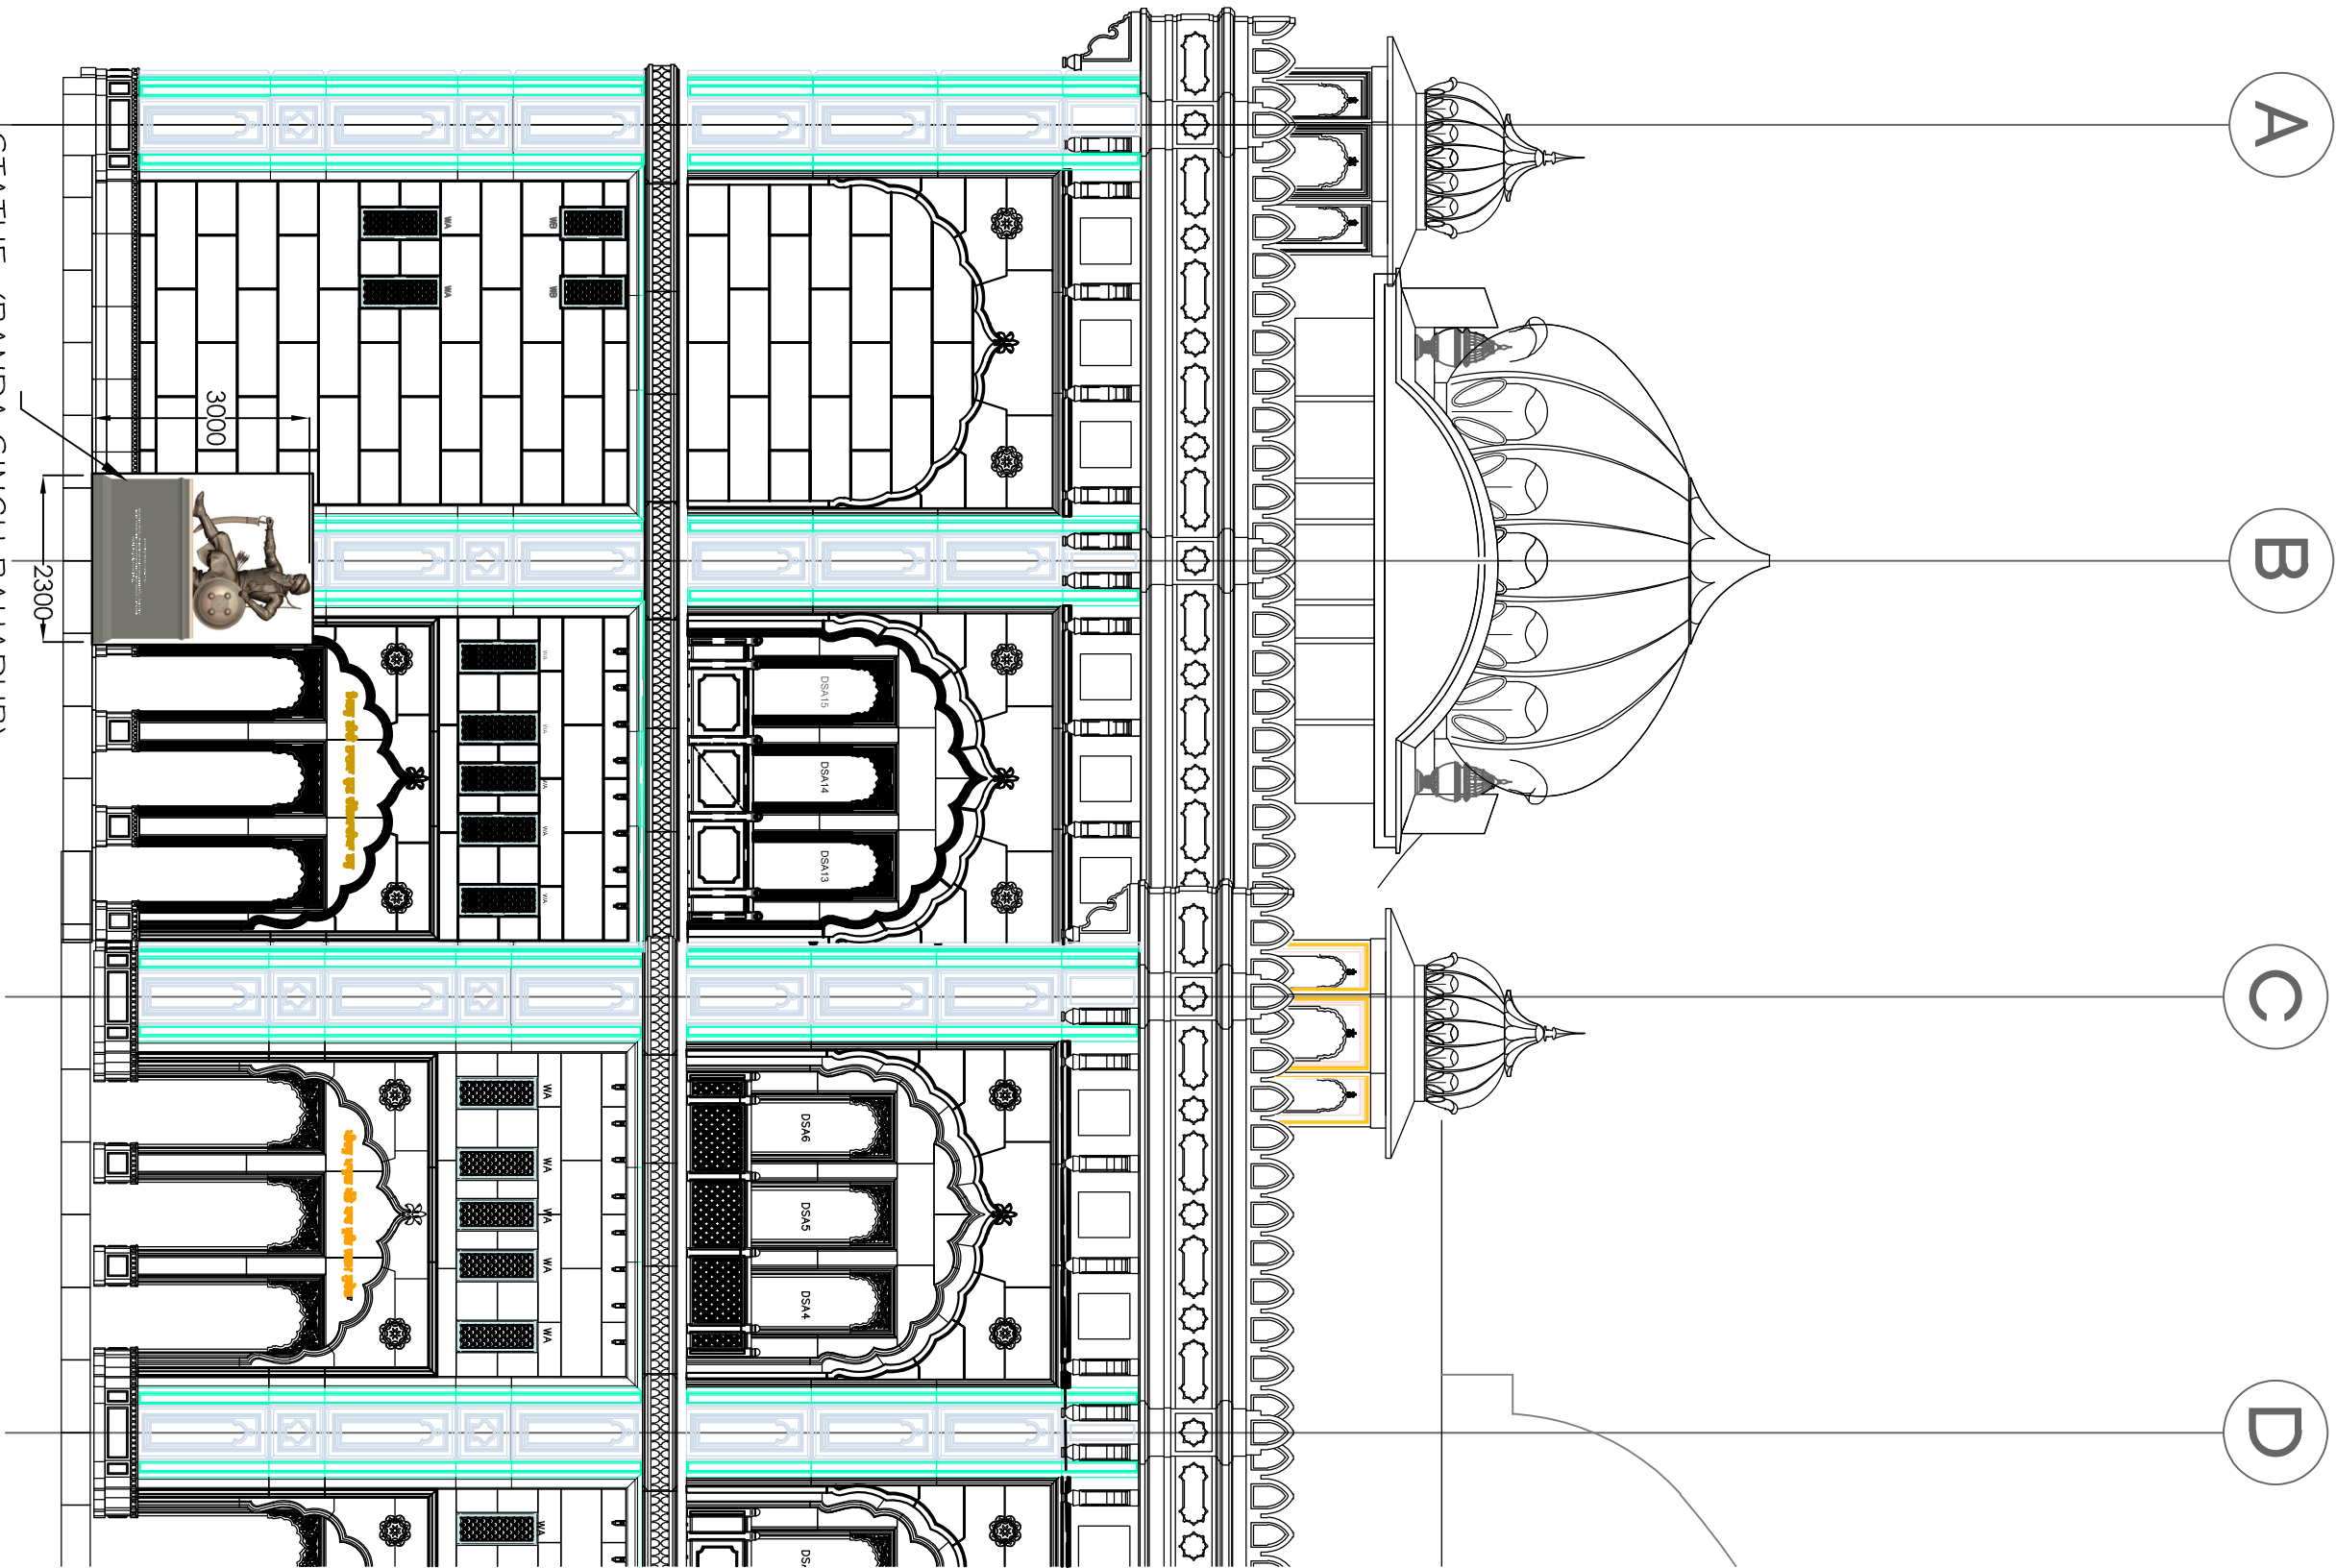
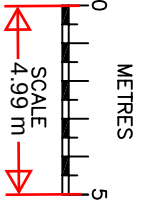


 

Project		SIRI GURU NANAK DARBAR GURDWARA SADDINGTON STREET GRAVESEND KENT DA1 2 1 AG STATUE PROJECT (BANDA SINGH BAHADUR)		H Channa Picaroons Maidstone Road Platt Kent TN15 8LB Tel: 07828277909 E-mail: hbchanna@iscali.co.uk	
Drawing Title		Proposed Front Elevation		Drawn HC	
Rev		Description		Date	
Proposed Text		Banda Singh Bahadur (1670-1716) Banda Singh Bahadur, fearless Sikh general and devout disciple of Guru Gobind Singh Ji. Given a sacred mission a Hukamnama (edict) and five arrows by Guru Ji - symbols of spiritual authority and martial duty.		Date June 25	
Scale 1:100		Scale 1:200		Scale 1:200	
Drawing No. GND/A2/O5					