


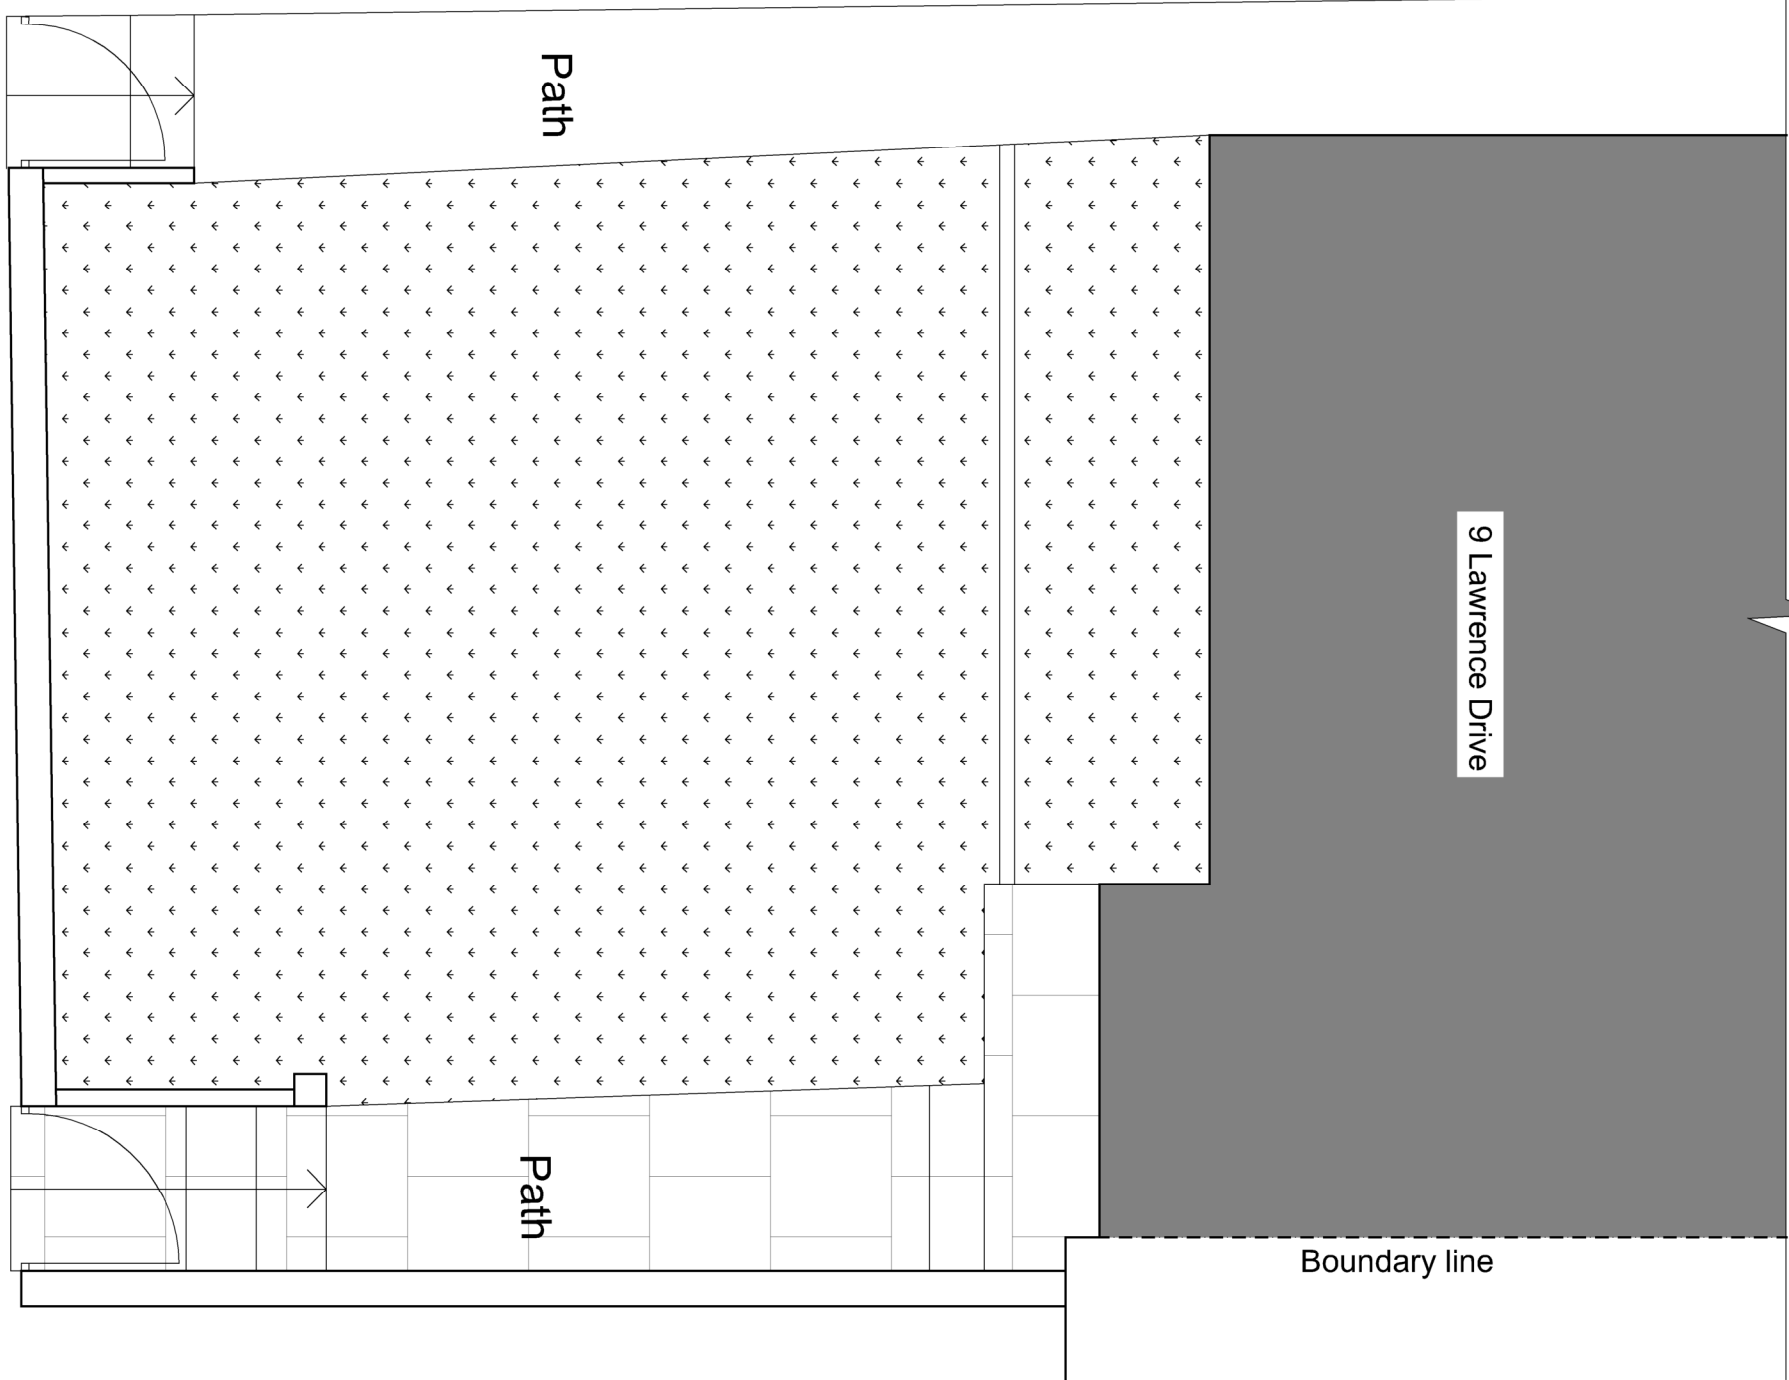


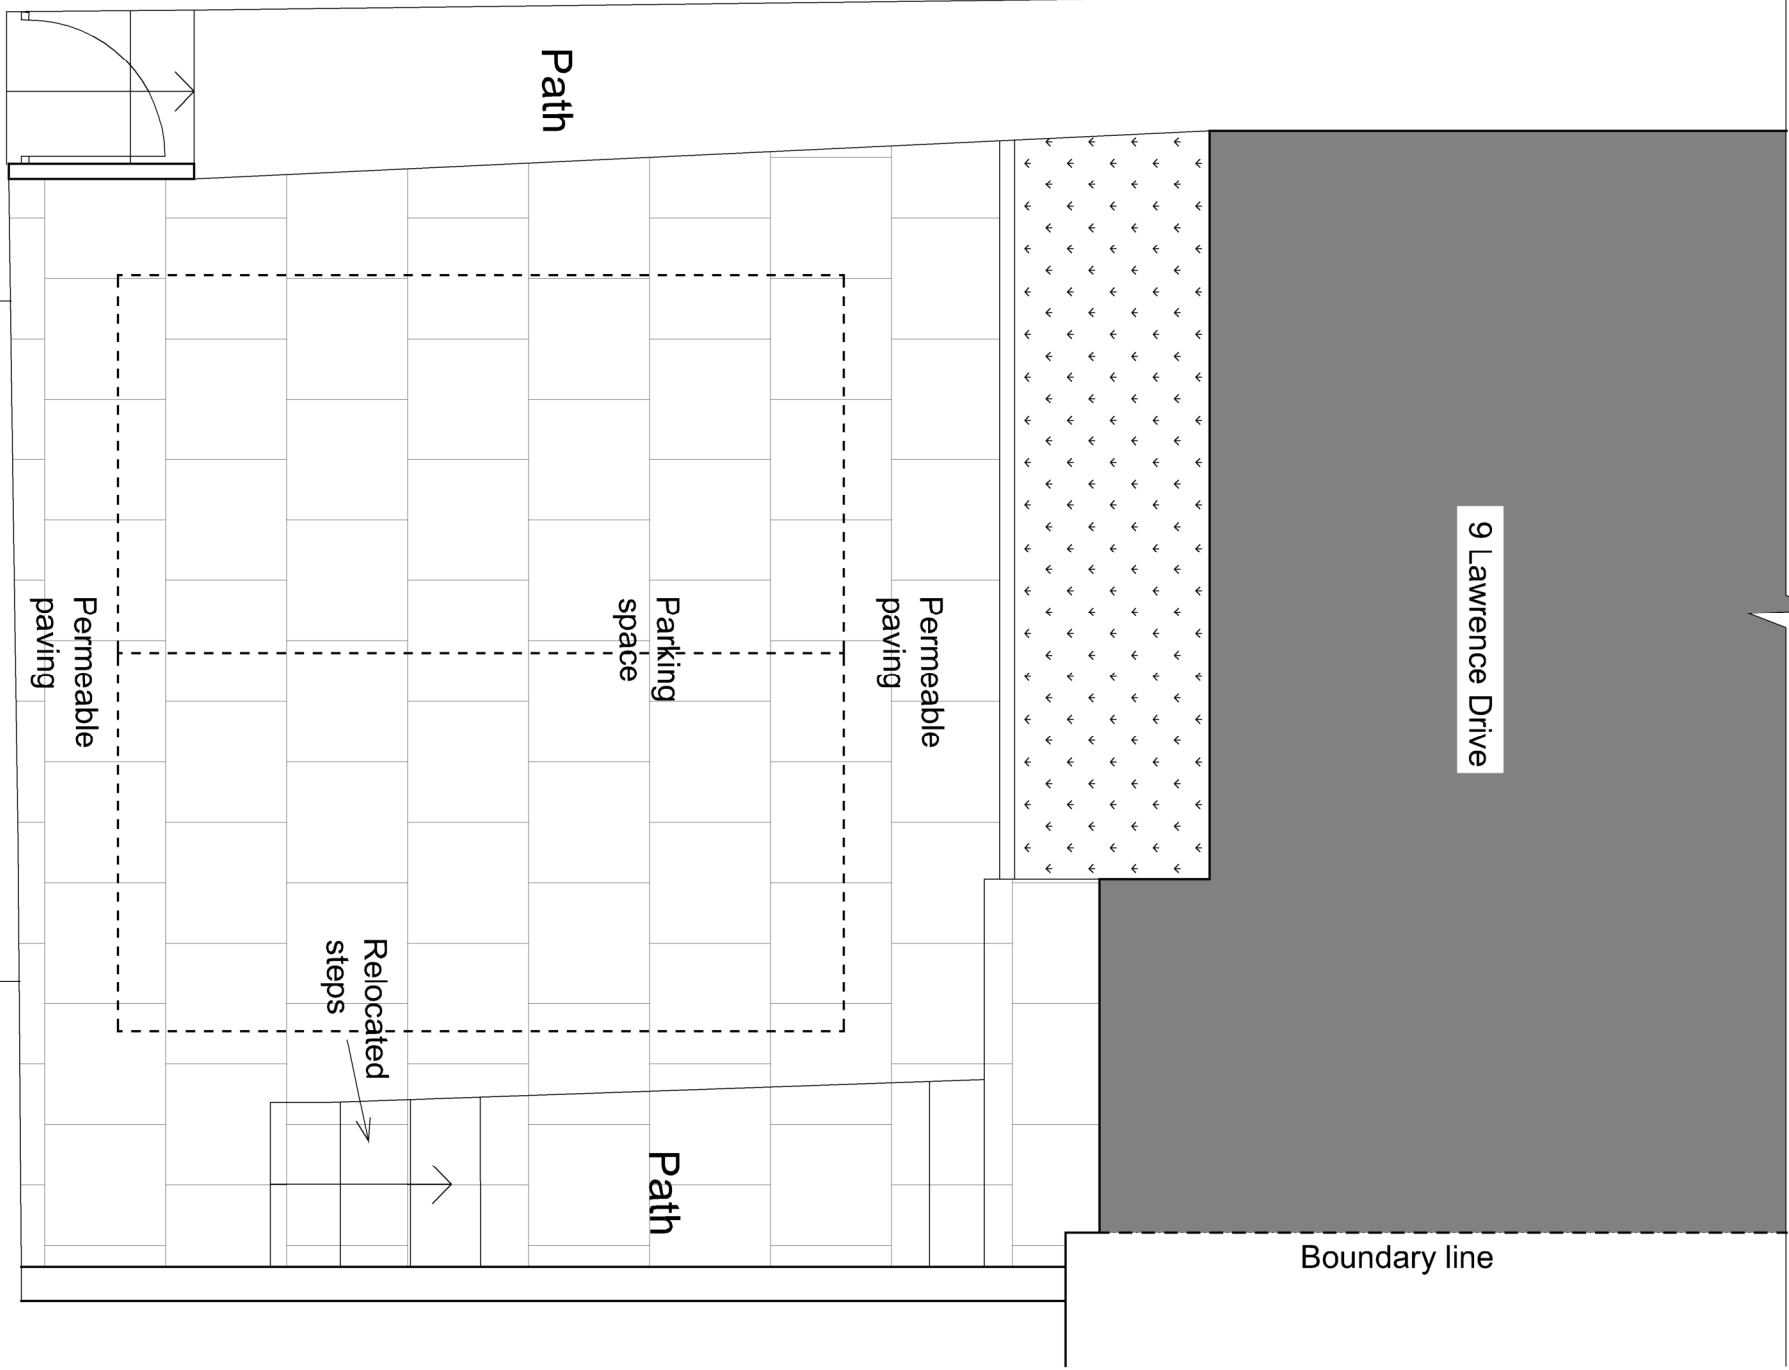


EXISTING FRONT ELEVATION  
(SCALE 1:50)

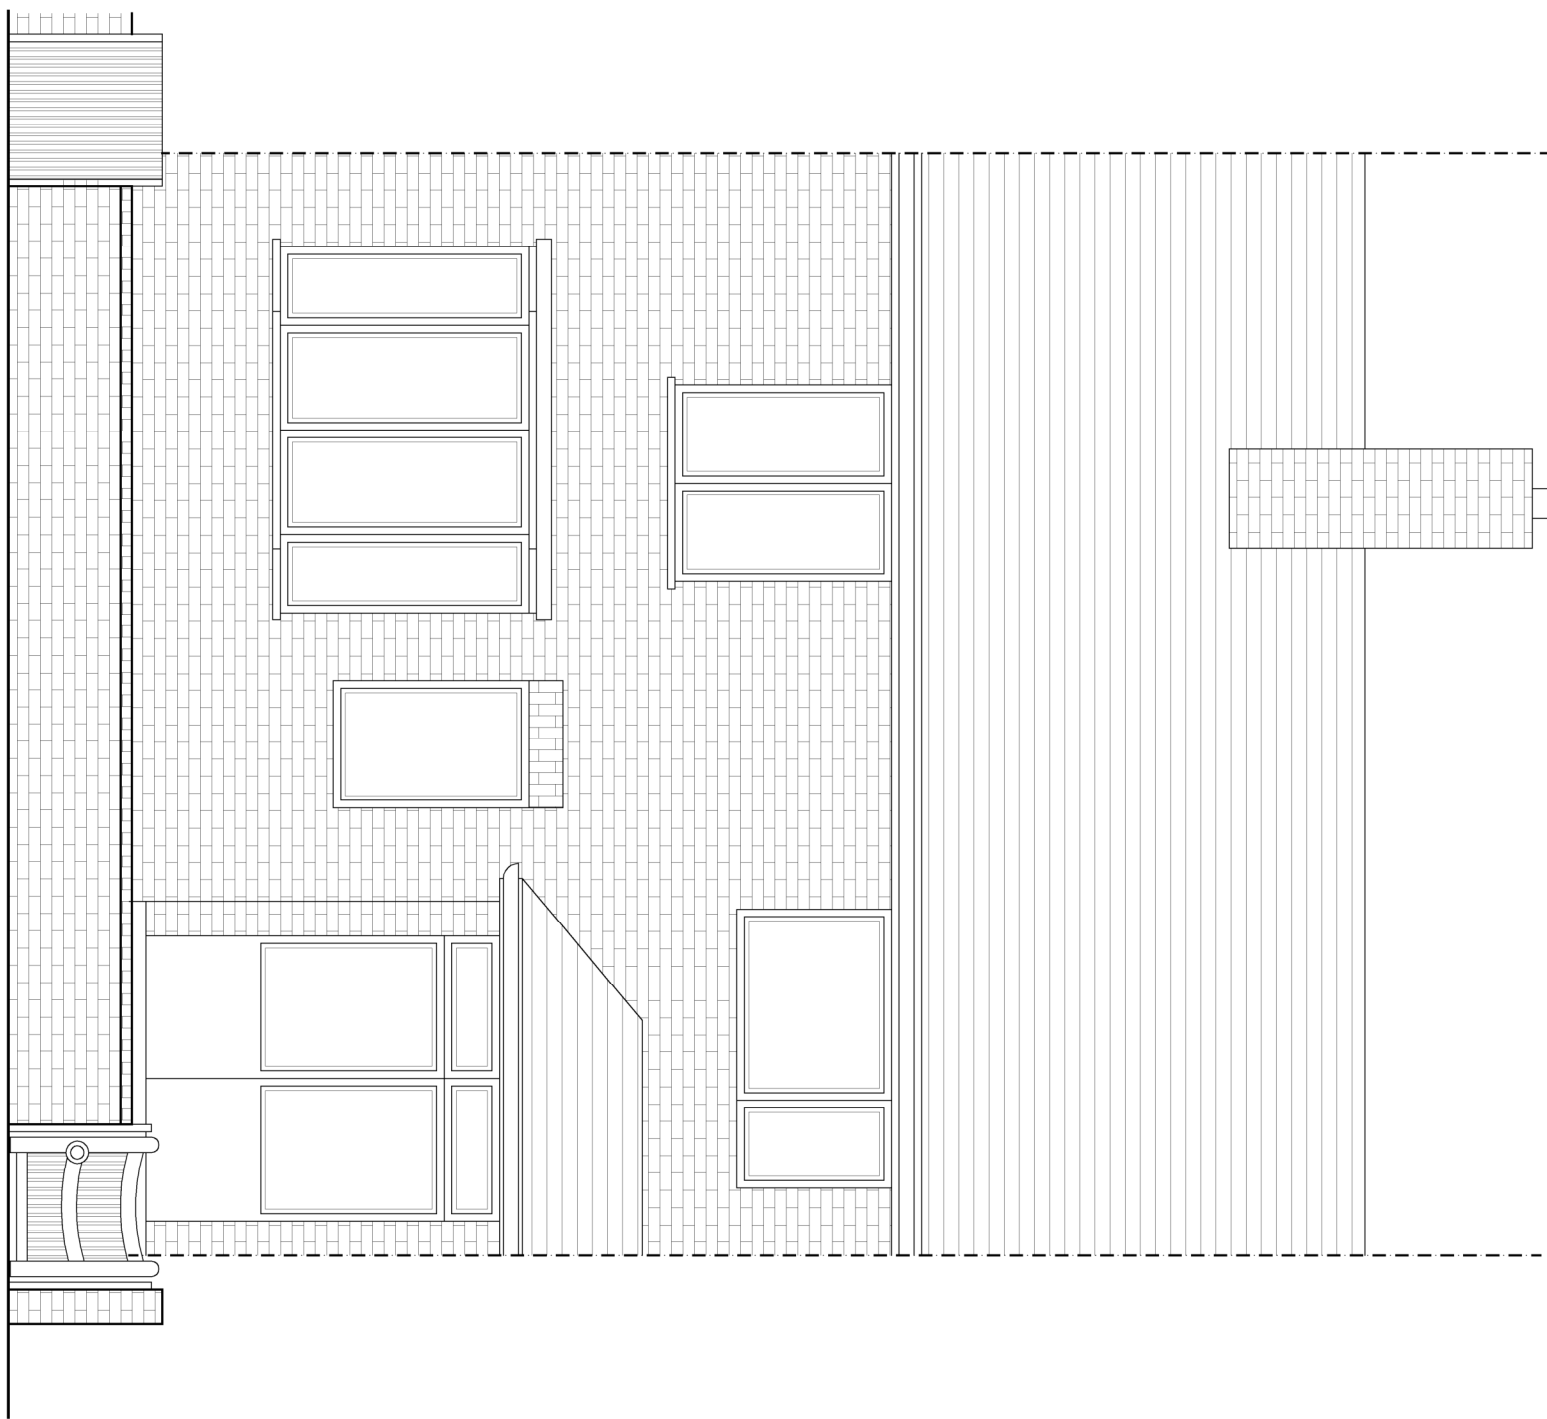


PROPOSED FRONT ELEVATION  
(SCALE 1:50)

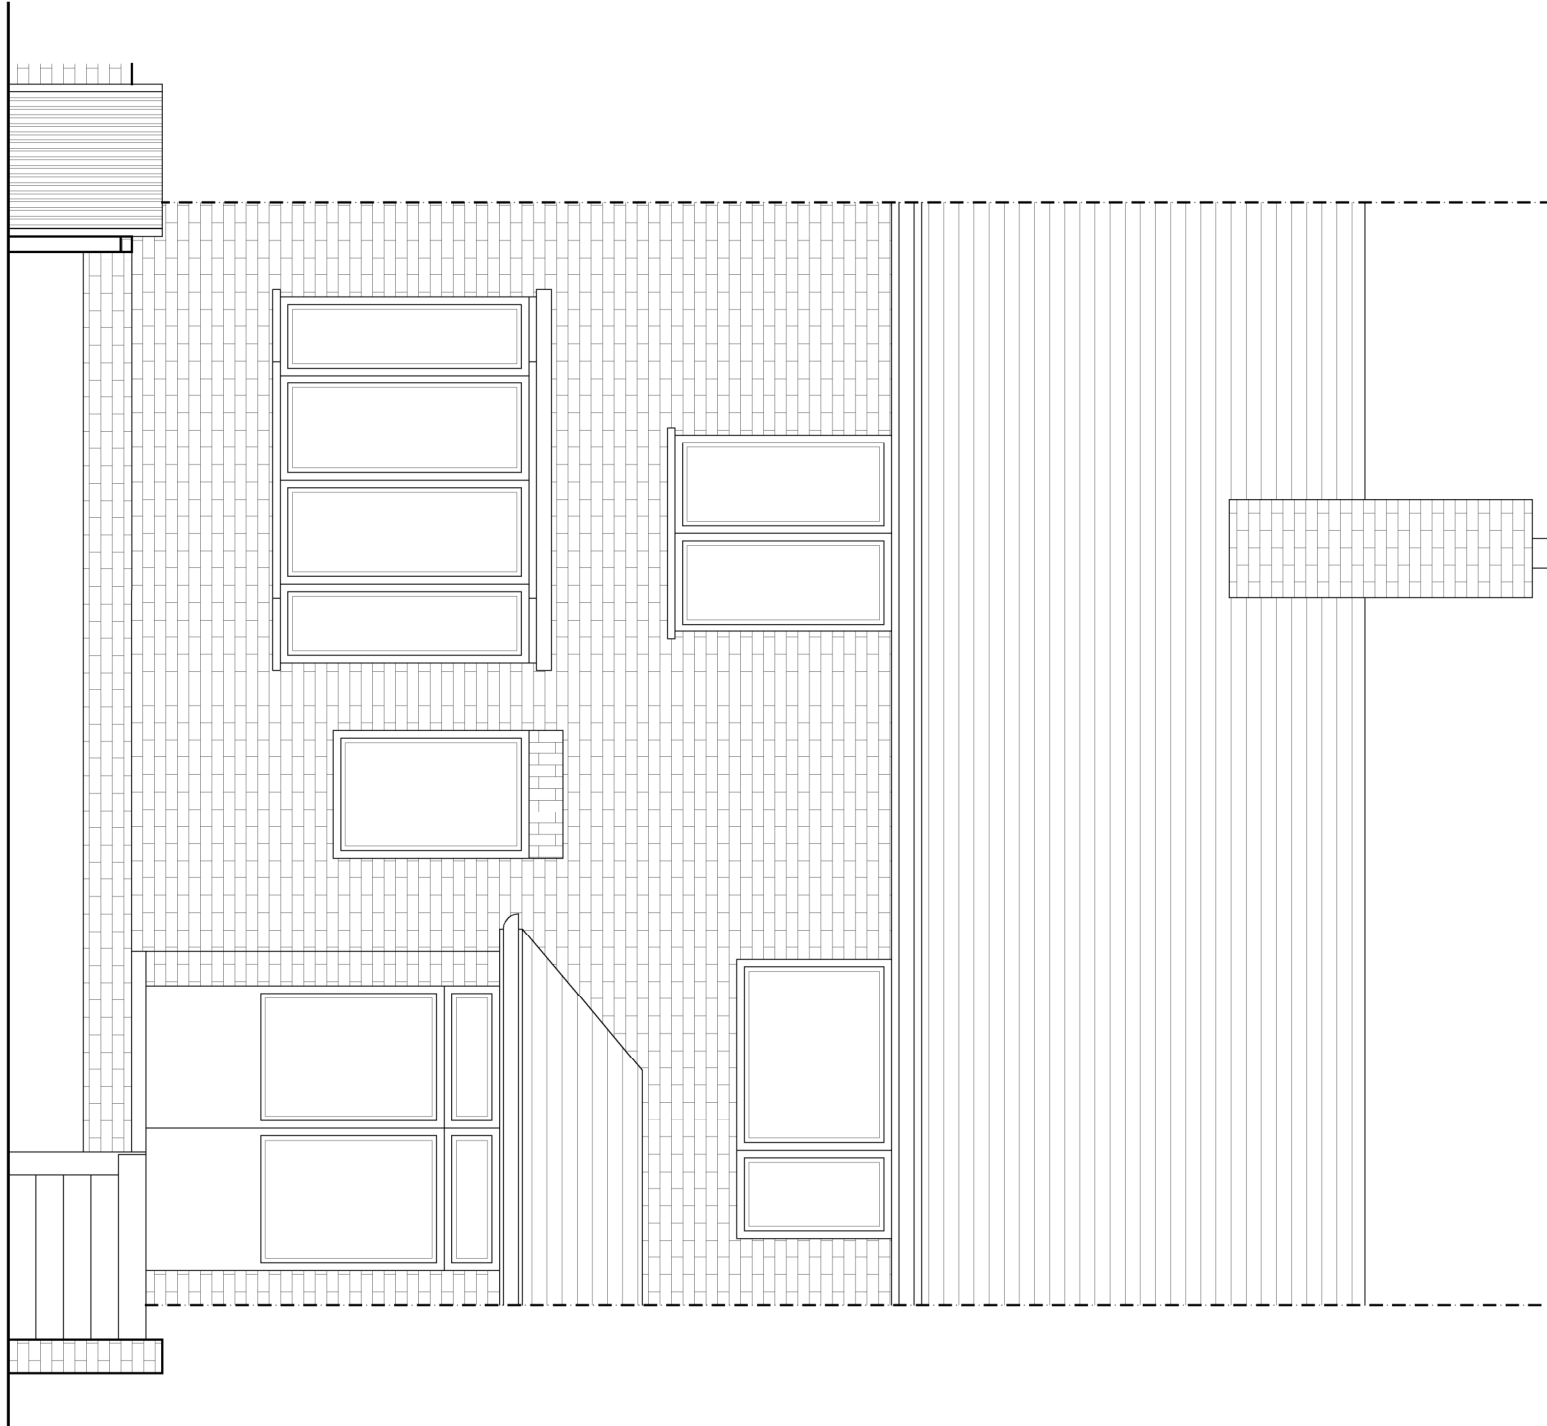

EXISTING PLAN  
(SCALE 1:50)

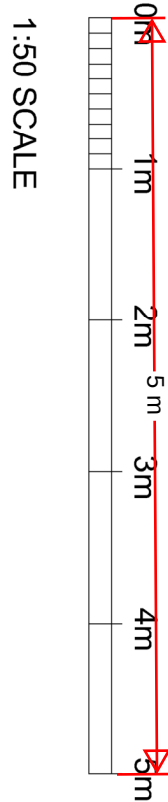

PROPOSED PLAN  
(SCALE 1:50)

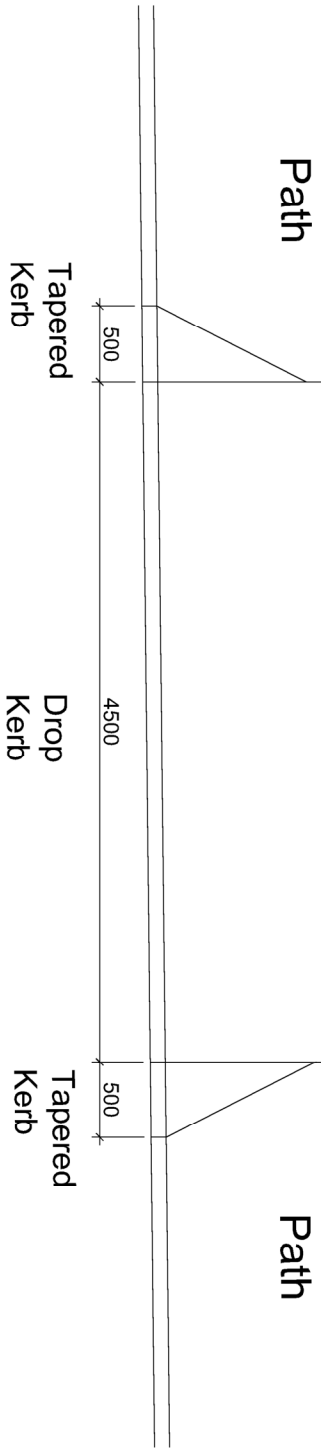

This drawing is protected under copyright



| PROJECT                                          |            |            | CLIENT         |  |          |
|--------------------------------------------------|------------|------------|----------------|--|----------|
| 9 Lawrence drive<br>Cobham Gravesend<br>DA12 3BU |            |            |                |  |          |
| SHEET                                            | Date       | 29/09/2025 | Project Number |  | 760      |
|                                                  | Drawn by   | AK         | Scale (@ A1)   |  | As shown |
|                                                  | Checked by | AK         | DRAWING NUMBER |  | PL002    |