




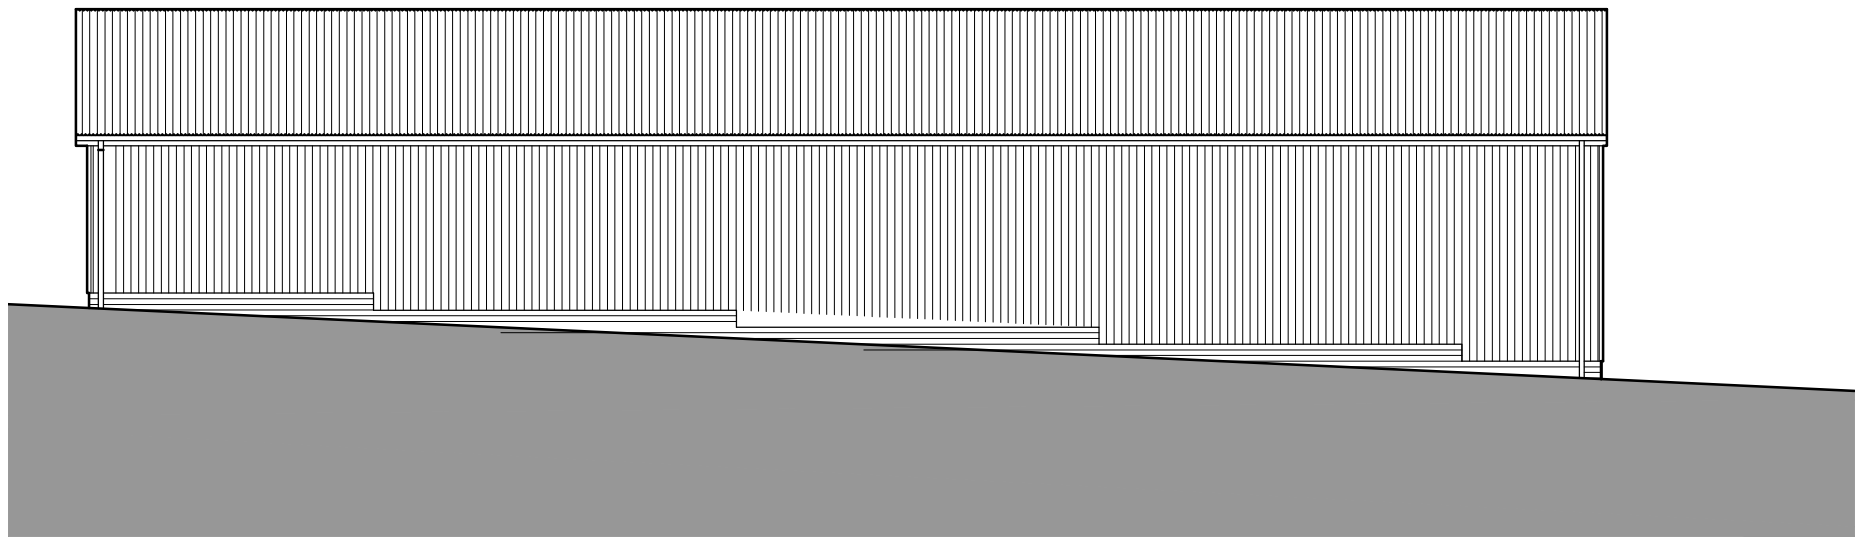


Proposed West (rear) Elevation
1:100

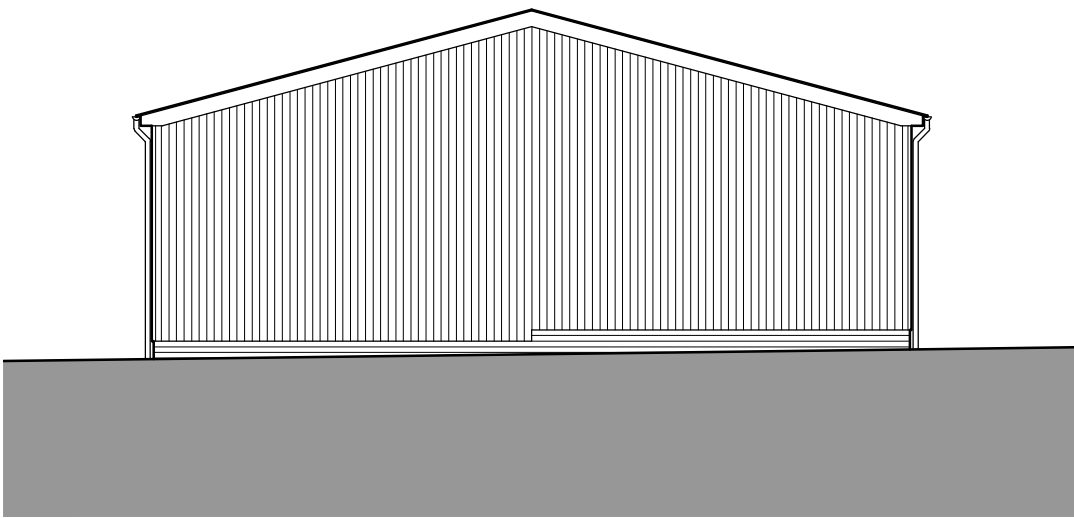


Proposed South (Side) Elevation
1:100

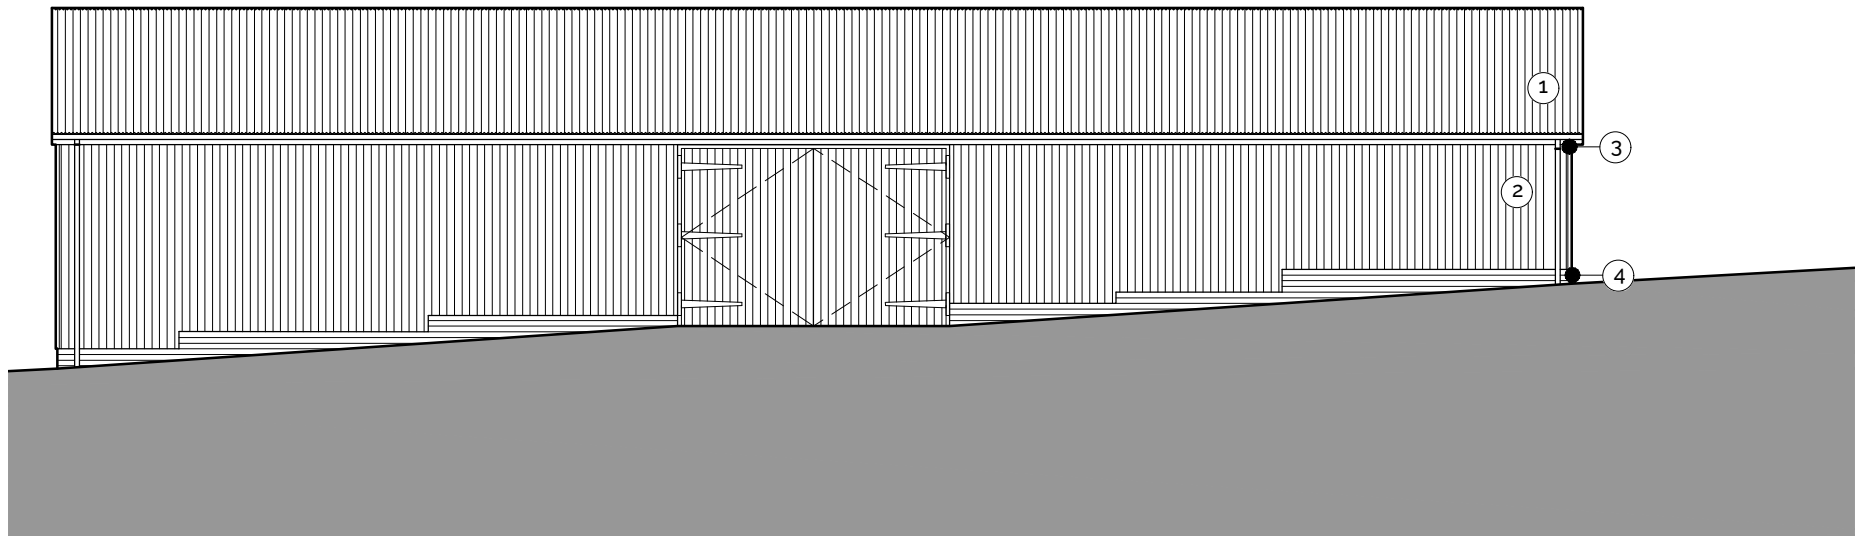

Proposed East (front) Elevation
1:100

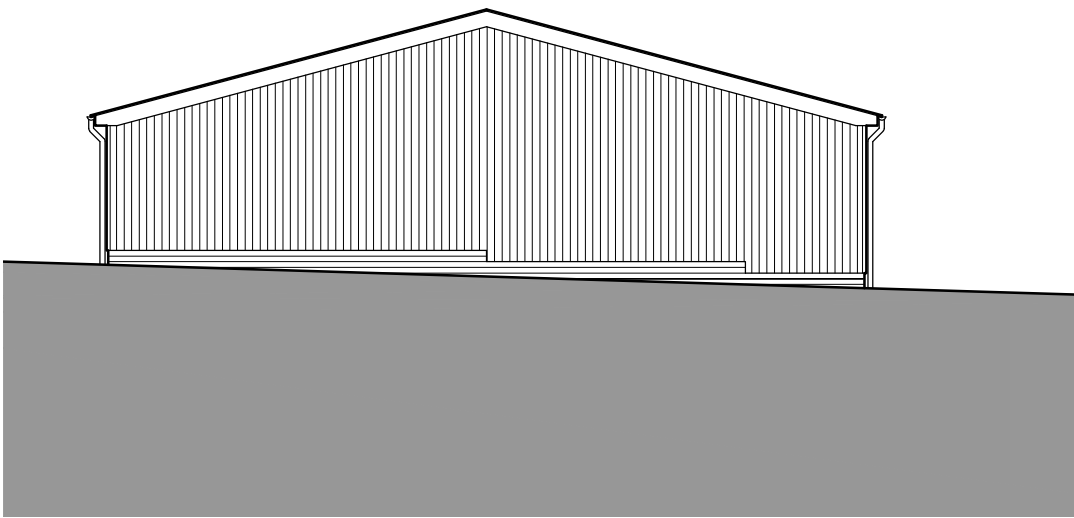

Proposed North (Side) Elevation
1:100

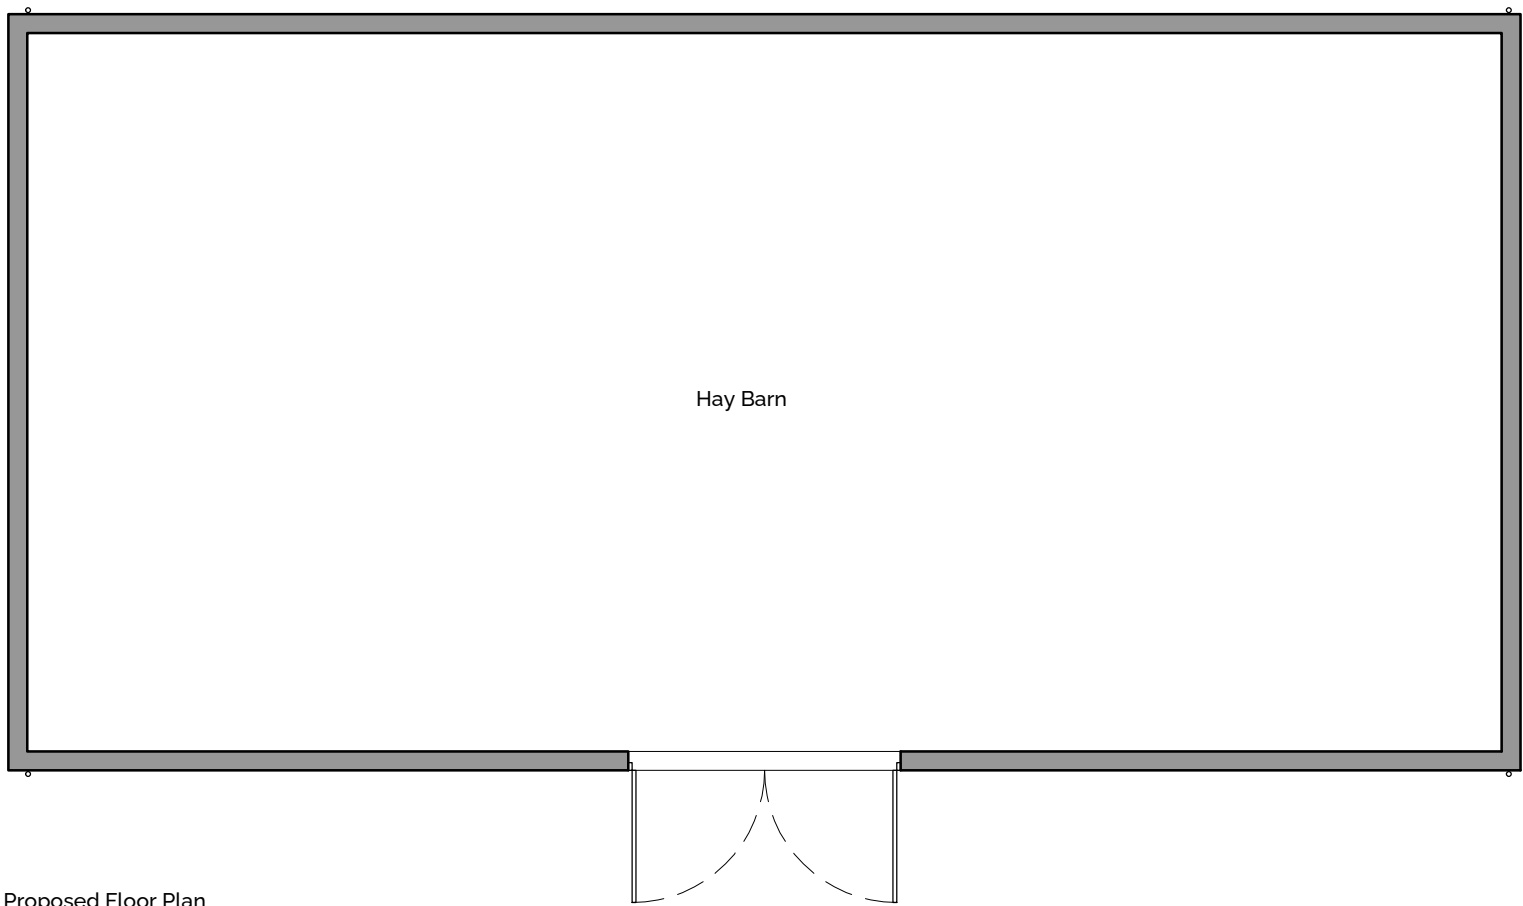

Proposed Floor Plan
1:100

Materials

- ① Roof: Profiled metal roof sheeting (green)
- ② Walls: Profiled metal wall panels (green)
- ③ Gutters and downpipes - Black plastic
- ④ Brickwork plinth

Areas	GEA	GIFA
Proposed Hay Barn	200m ²	185m ²



2 The Parade, Ash Road, Hartley
Longfield, Kent DA3 8BG
Tel: 01474 703795
www.gsplanning.uk
Email: office@gsplanning.uk

Project Title Land at 2 Green Farm Cottages, Lower Road, Shorne, Kent DA12 3HT		Job No 4310
Drawing Title Proposed Hay Barn Floor Plans and Elevations	Drawing No 07	Revision -
Date 29.01.2025	Drawn by DA	Checked by SC
Scale 1:100@ A2	Note -	

