


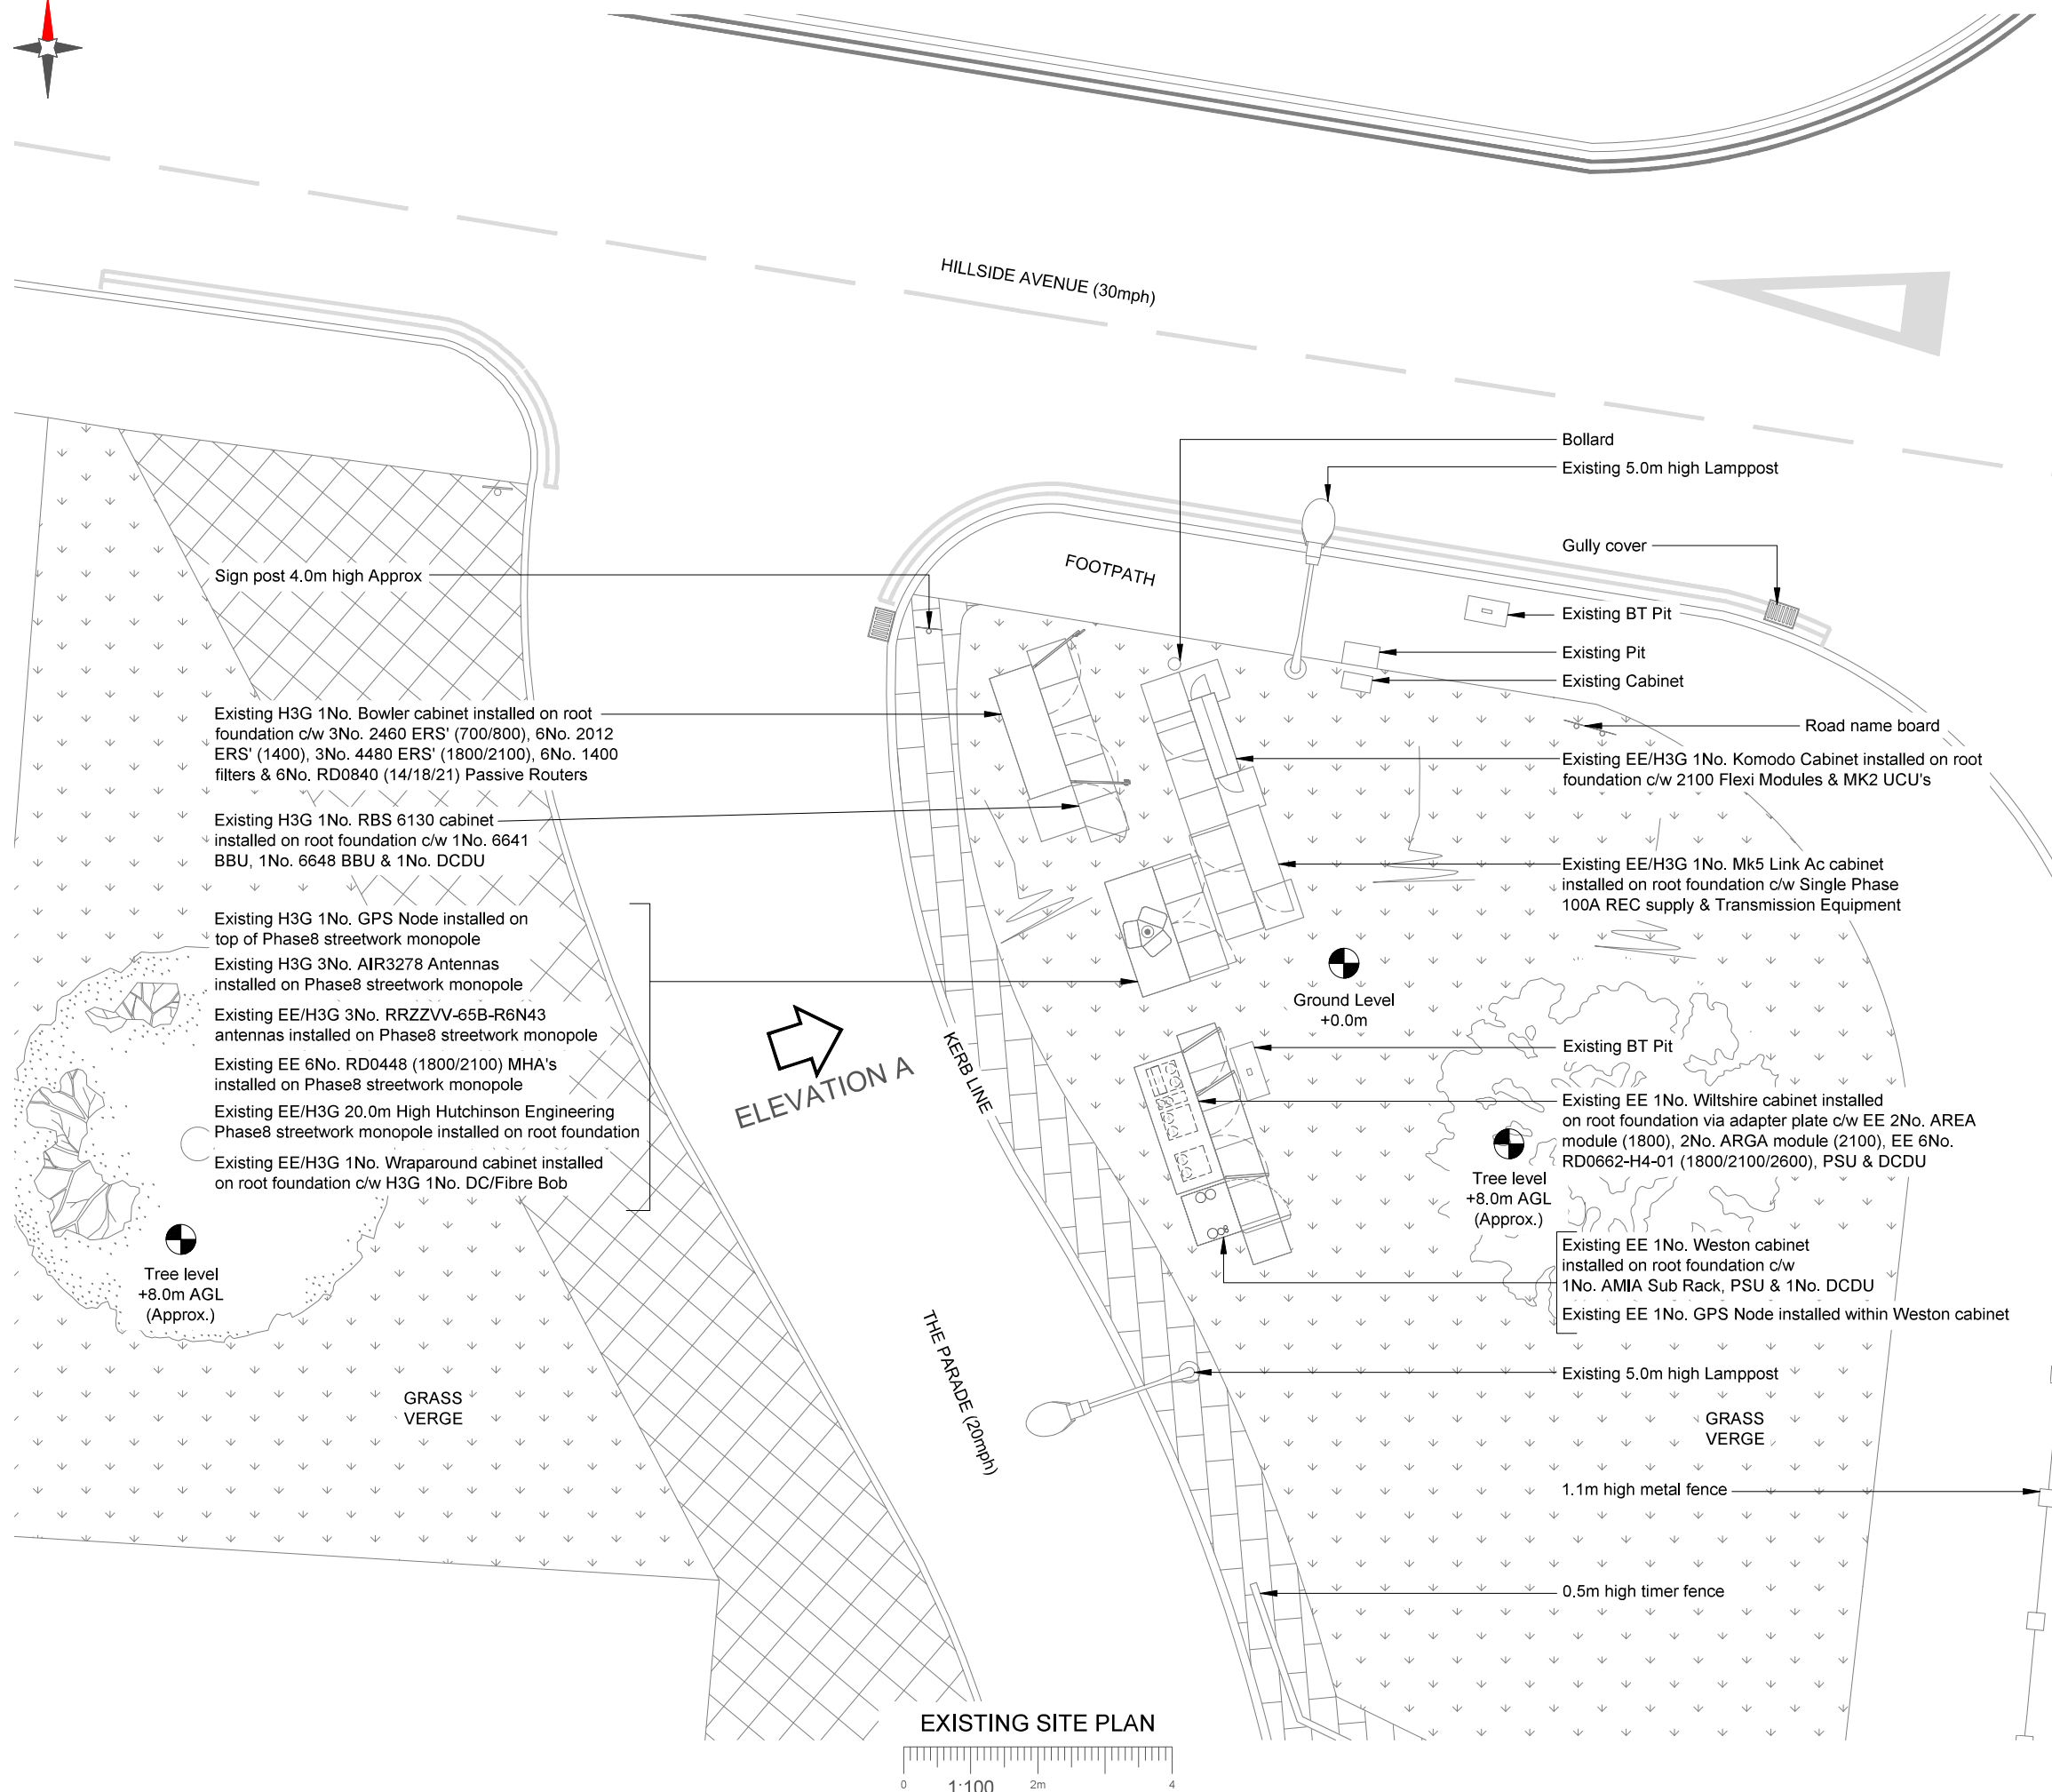

1. ALL DIMENSIONS IN MM UNLESS OTHERWISE NOTED.

Master:	Project:		Purpose of Issue:	Issue:
M001	Churchill		Detailed Design	A1
Date:	10/10/2025	Revision / Upgrade Description: Detailed Design Issue		
Drawn:	RR			
Checked:	RAJ			
Approved:	DVH			



Hutchison 3G UK Limited
Green Park, 450 Longwater Avenue
Reading, RG30 3UR
Tel: 01628 765 000
Fax: 01628 765 001

H3G Base Station Information line:
0845 6043000
Available 8am-8pm Monday to Friday



WHP Telecoms
401 Faraday Street, Birchwood,
Park, Warrington, Cheshire,
WA3 6GA

Tel: 01925424100
e-mail: info@whptelecoms.com

Site Name:

THE PARADE DNS

Site ID:

955028

Address:

THE PARADE DNS
VALLEY DRIVE
GRAVESEND
KENT
DA12 5RT

	Title:

100 EXISTING SITE PLAN

Project:

CHURCHILL

Purpose of Issue:	
-------------------	--

DETAILED DESIGN

EE Cell ID: 51533	MBNL Cell ID: GVM005	H3G Cell ID: DA0184
-----------------------------	--------------------------------	-------------------------------

File name:

GVM005 51533 DA0184 CWP DD A1