

NECESSARY APPROVAL

LOCAL AUTHORITY APPROVAL MUST BE OBTAINED BEFORE COMMENCEMENT OF WORKS INCLUDING PLANNING. IF NECESSARY, BUILDING REGULATIONS # ALL OTHER STATUTORY AGREEMENTS I.E. PARTY WALL # BUILD OVER AGREEMENTS.



Scale 1:100

BOUNDARY LINE

EXISTING PROPERTY LINE

45 DEGREE VISION SPLAY


PROPOSED KITCHEN LOCATION



FLAT ROOF



PITCH ROOF

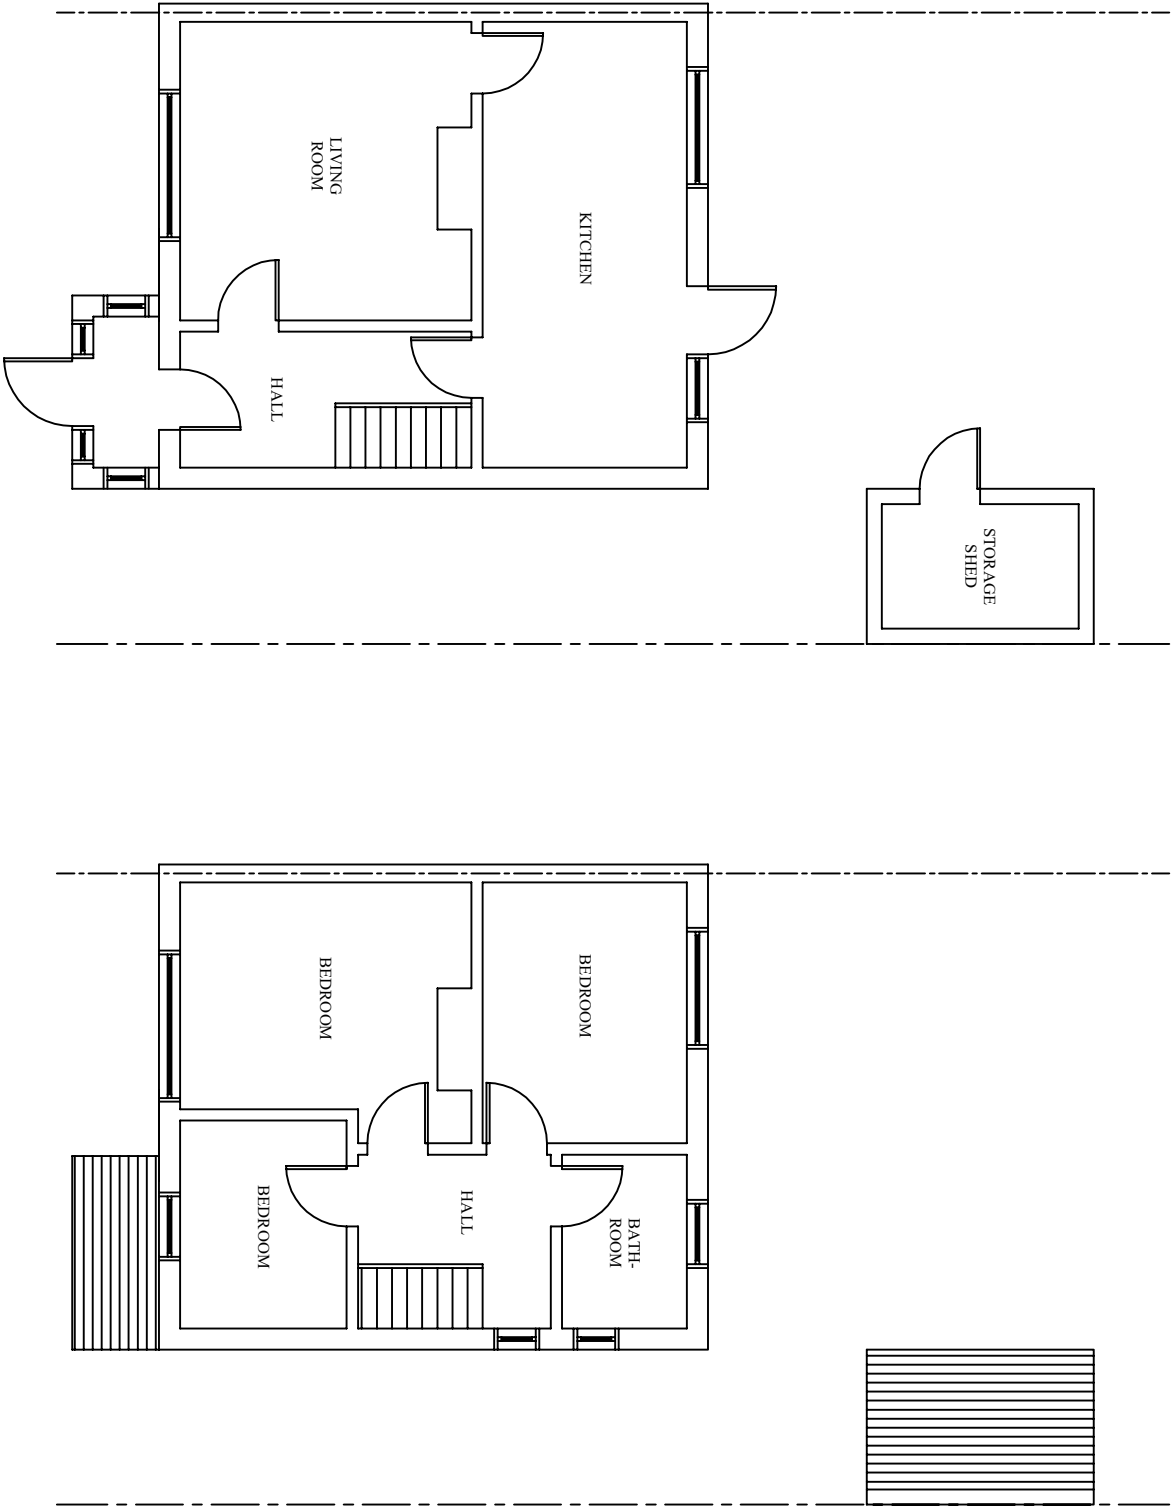

VIEW-A

VIEW-B

PRE EXISTING GROUND FLOOR PLAN

PRE EXISTING FIRST FLOOR PLAN

Site 31 GAINSBOROUGH DRIVE, GRAVESEND, DA11 8NH.	Project PROPOSED DOUBLE STOREY EXTENSION. (PLANNING PERMISSION).	Drq Title PRE EXISTING FLOOR PLANS.	Designed	Drawn
			HTPBRC Scales 1:100	HTPBRC Rev Date OCT 2024