



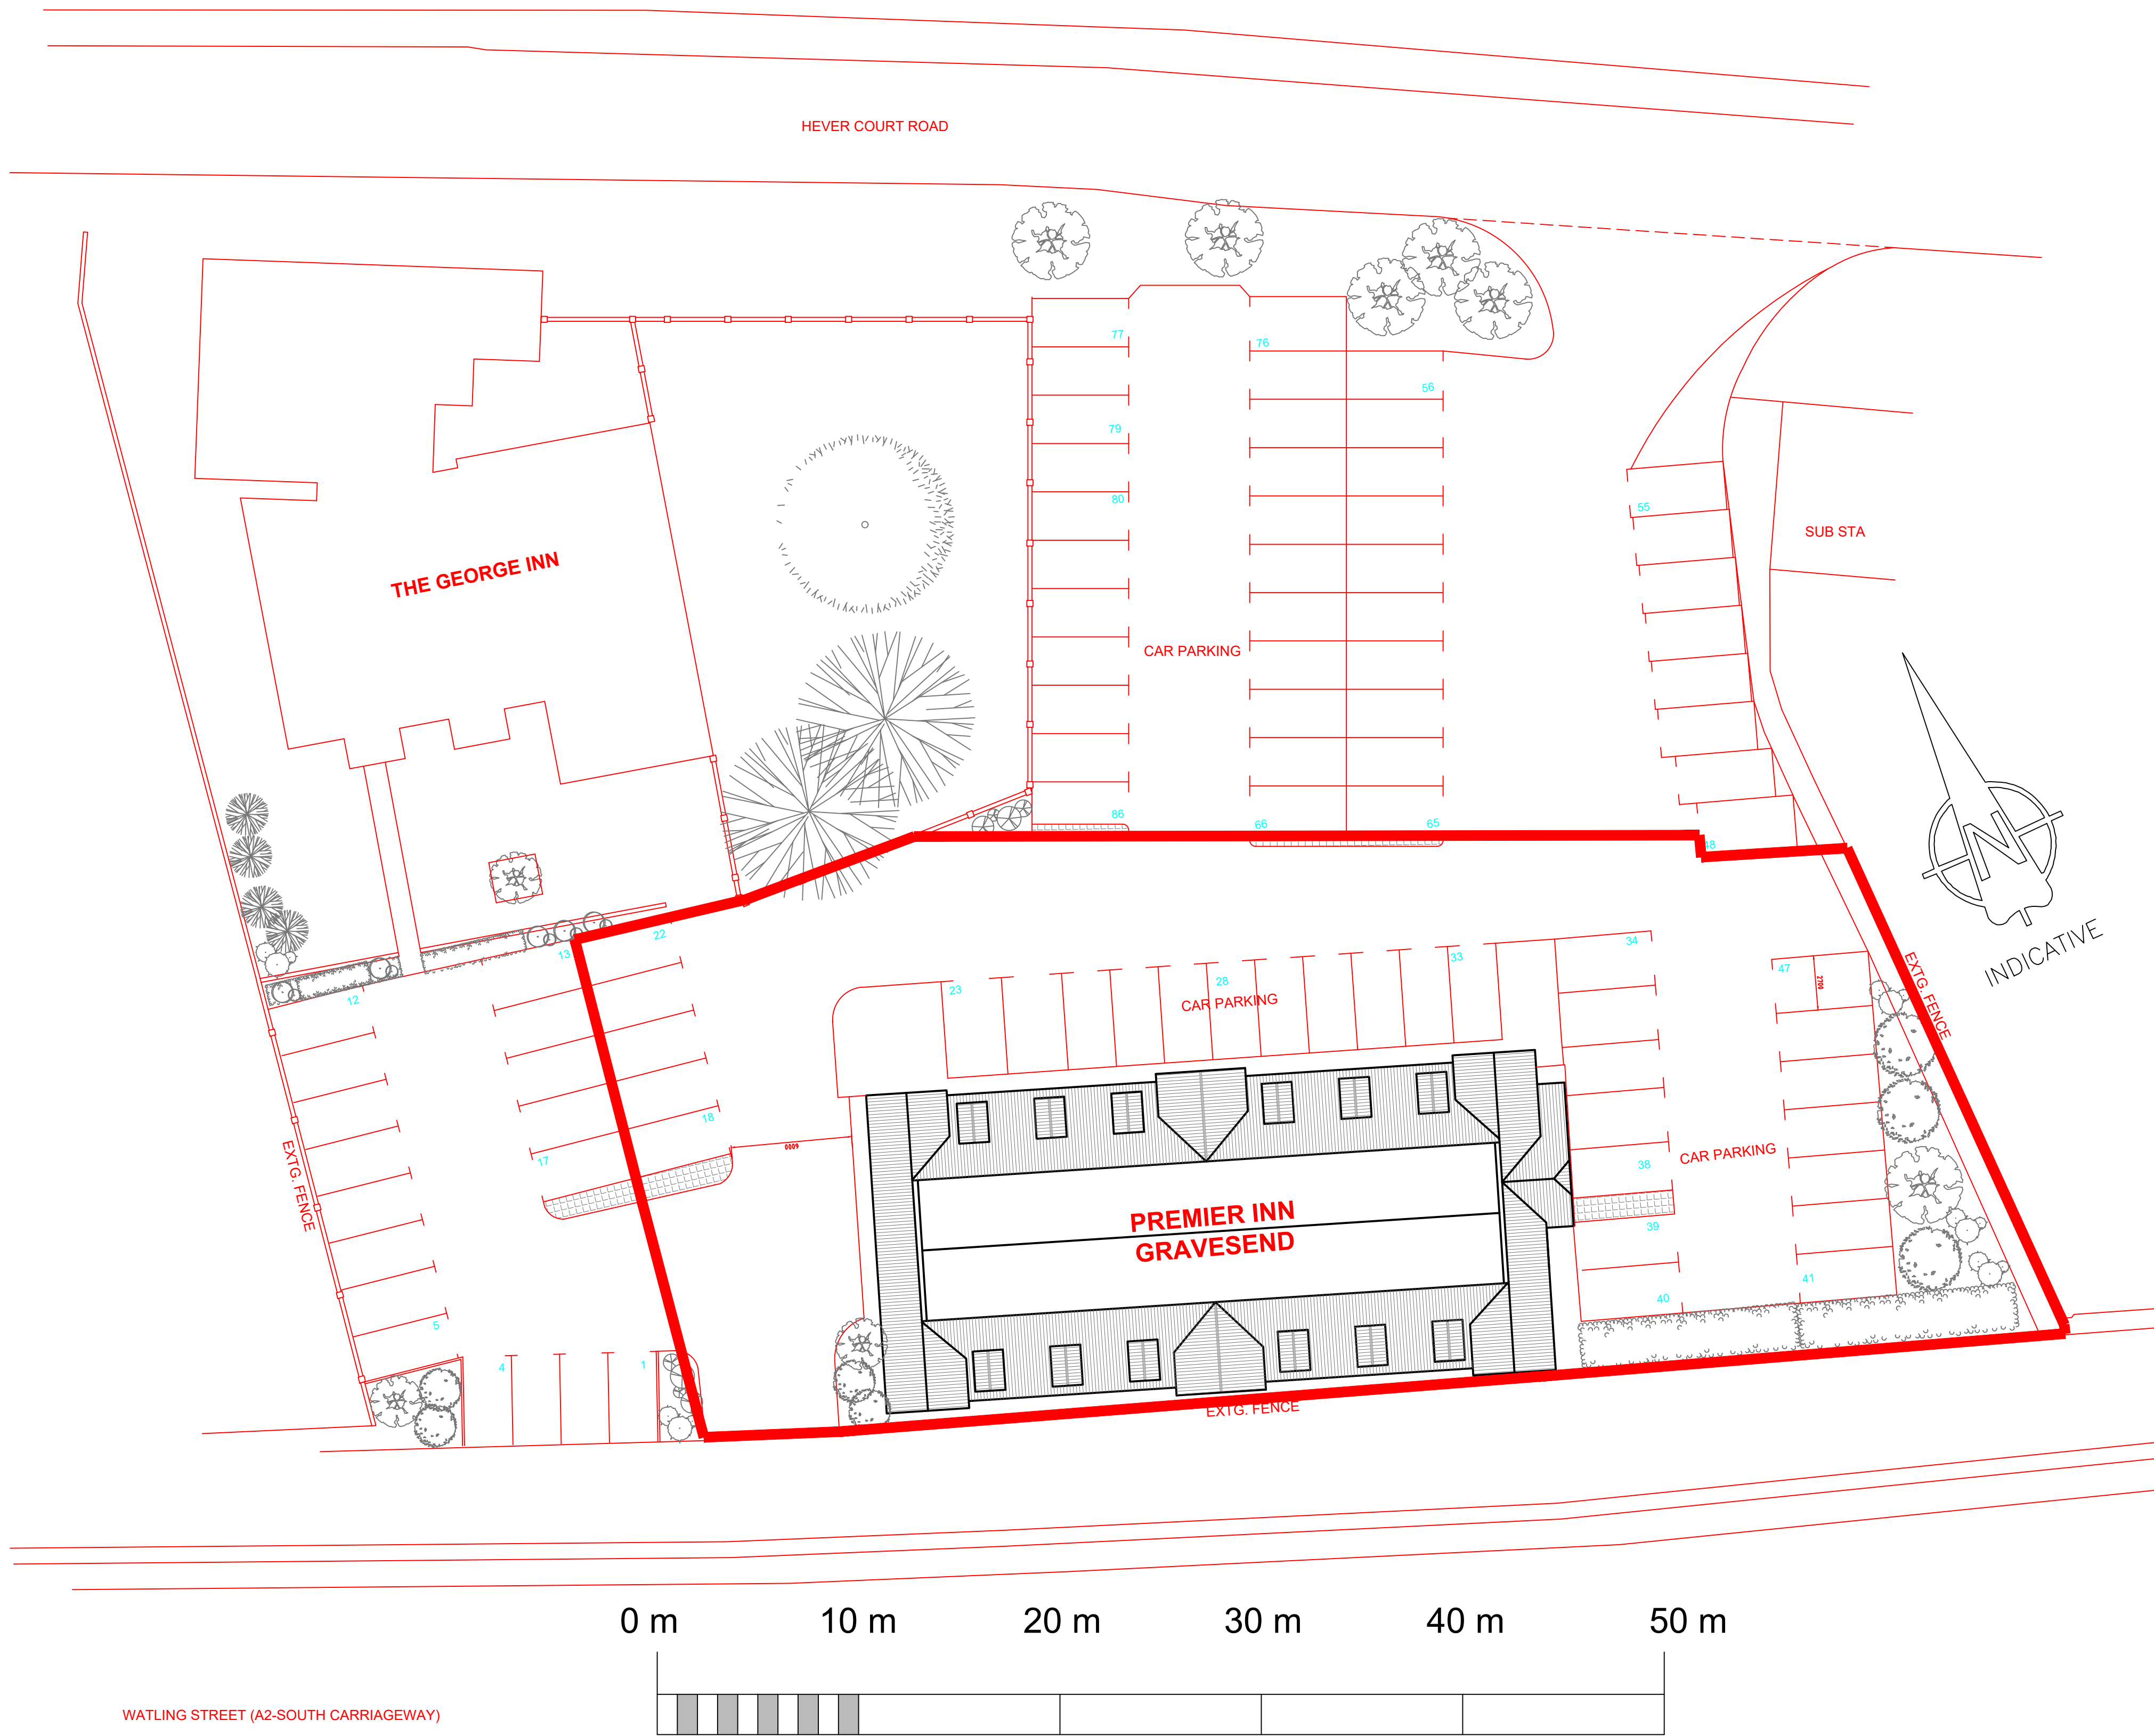

02
AR01
EXISTING SITE PLAN
SCALE
1:200

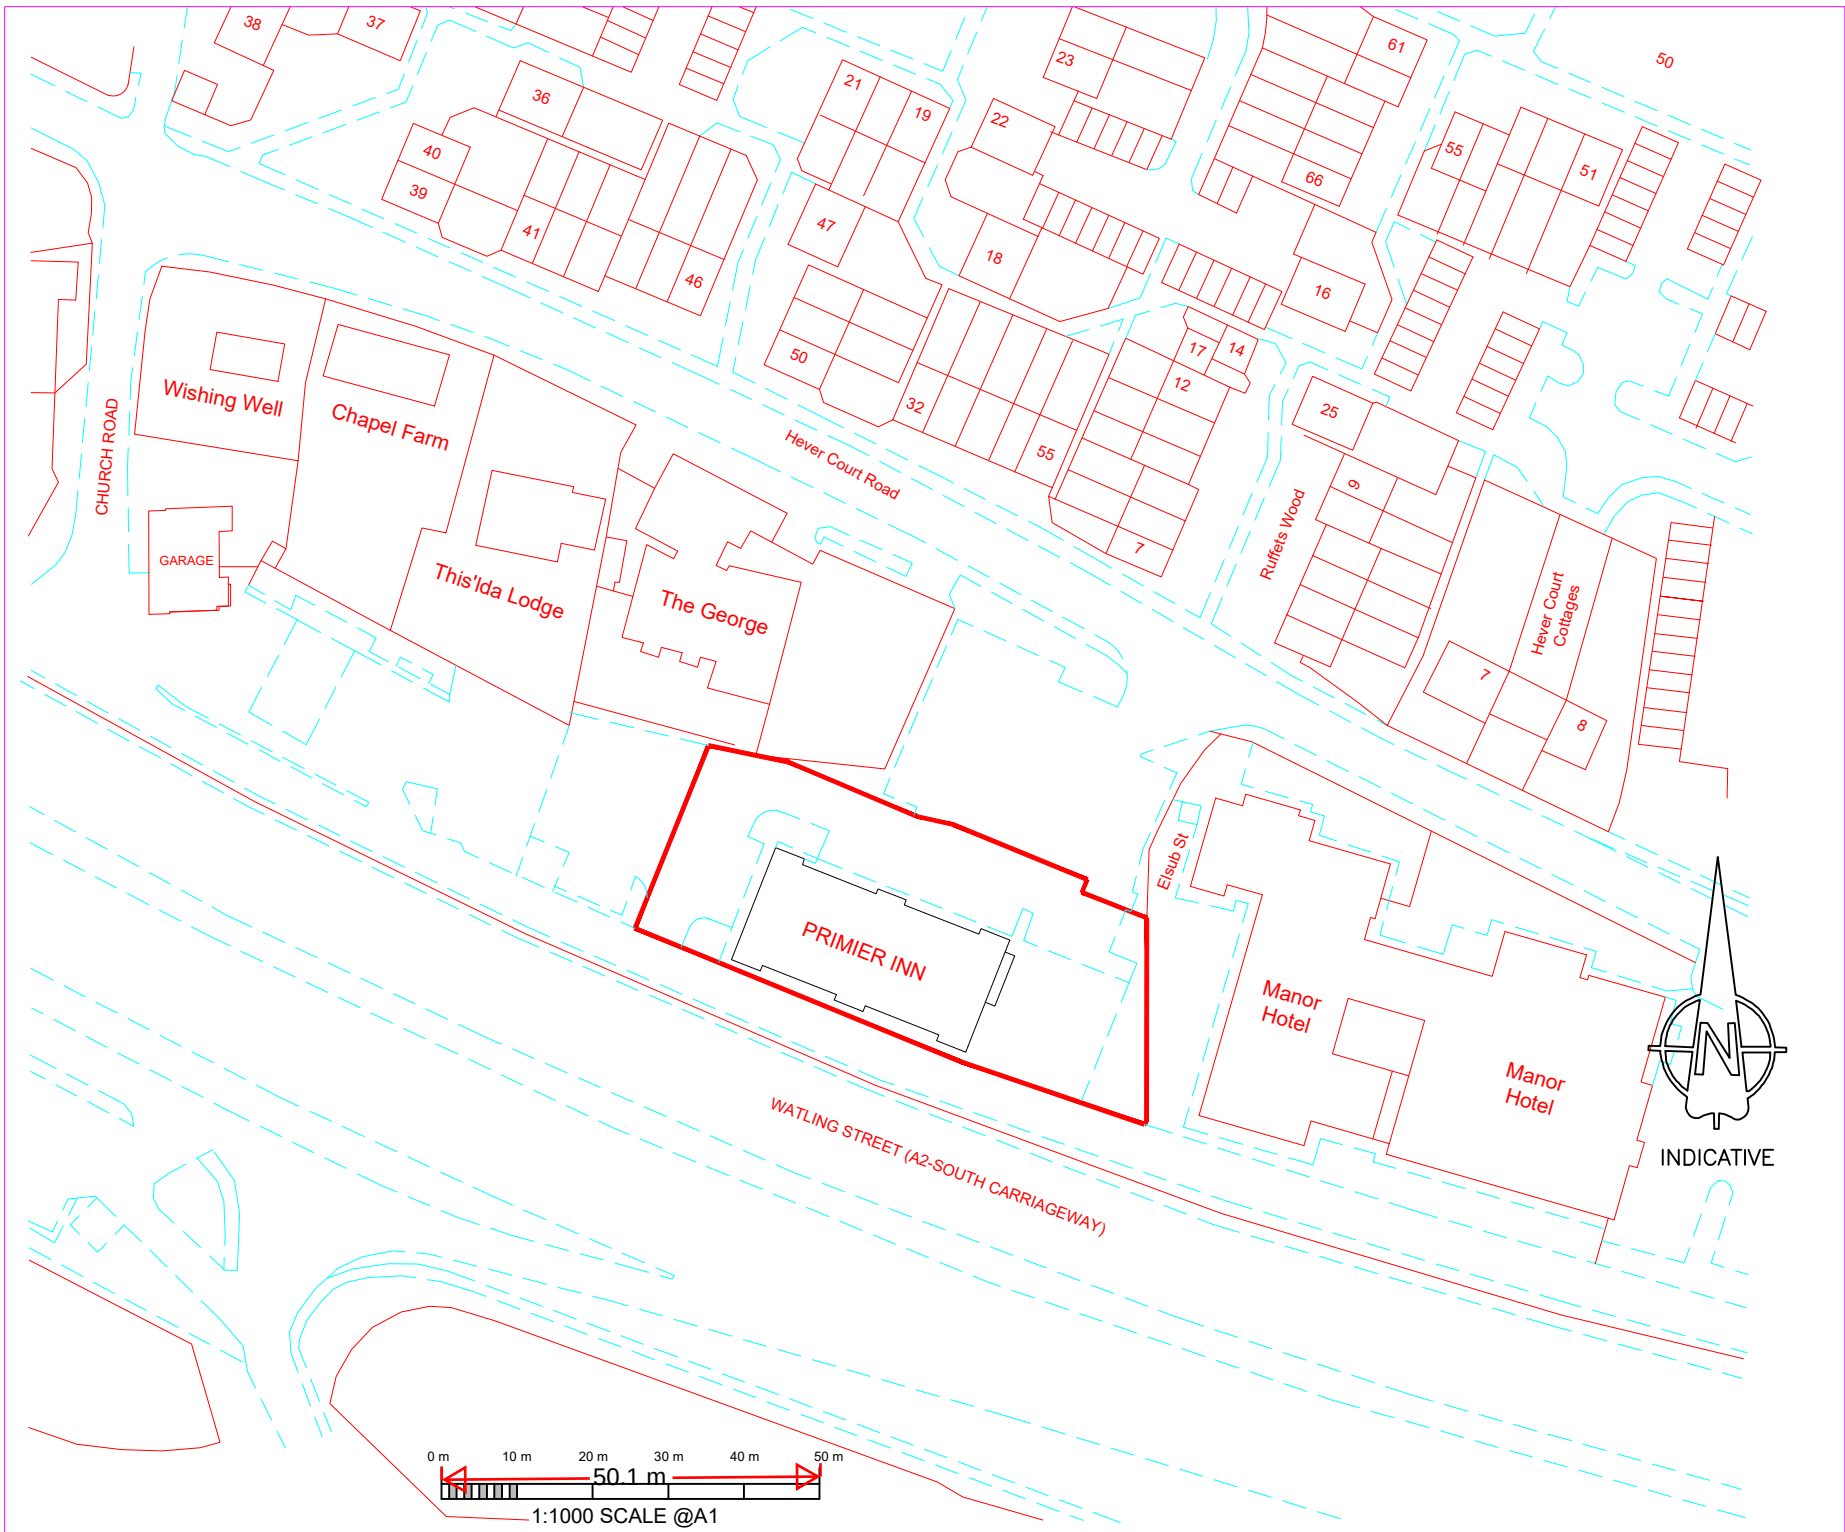

01
AR01
EXISTING LOCATION PLAN
SCALE
1:1000

PLANNING APPLICATION

A 11-12-2024 Scale bar & site boundary
Rev. Date Comments

CLIENT:

PROJECT:
PREMIER INN
HEVER COURT ROAD, GRAVESEND

DRAWING TITLE:
EXISTING SITE PLAN

DRAWN:	MAX	DATE:	13-10-24
SHEET SIZE:	A1	SCALE:	1:200 @ A1
PROJECT NO.:		DRAWING NO.:	HCR-01
		REV.:	A