

All dimensions to be checked on site and the Architects notified of any discrepancies prior to commencement of work.
All materials and workmanship to relevant British Standards Codes of practice and manufacturers recommendations.

This drawing is copyright

Revision	Date	Description	Initials
----------	------	-------------	----------


ADMIRAL
BET

A
SLOTS


900 x 1000mm
Double Sided Projecting Sign
Scale 1:10 @ A1




Front Elevation as Existing
Scale 1:50

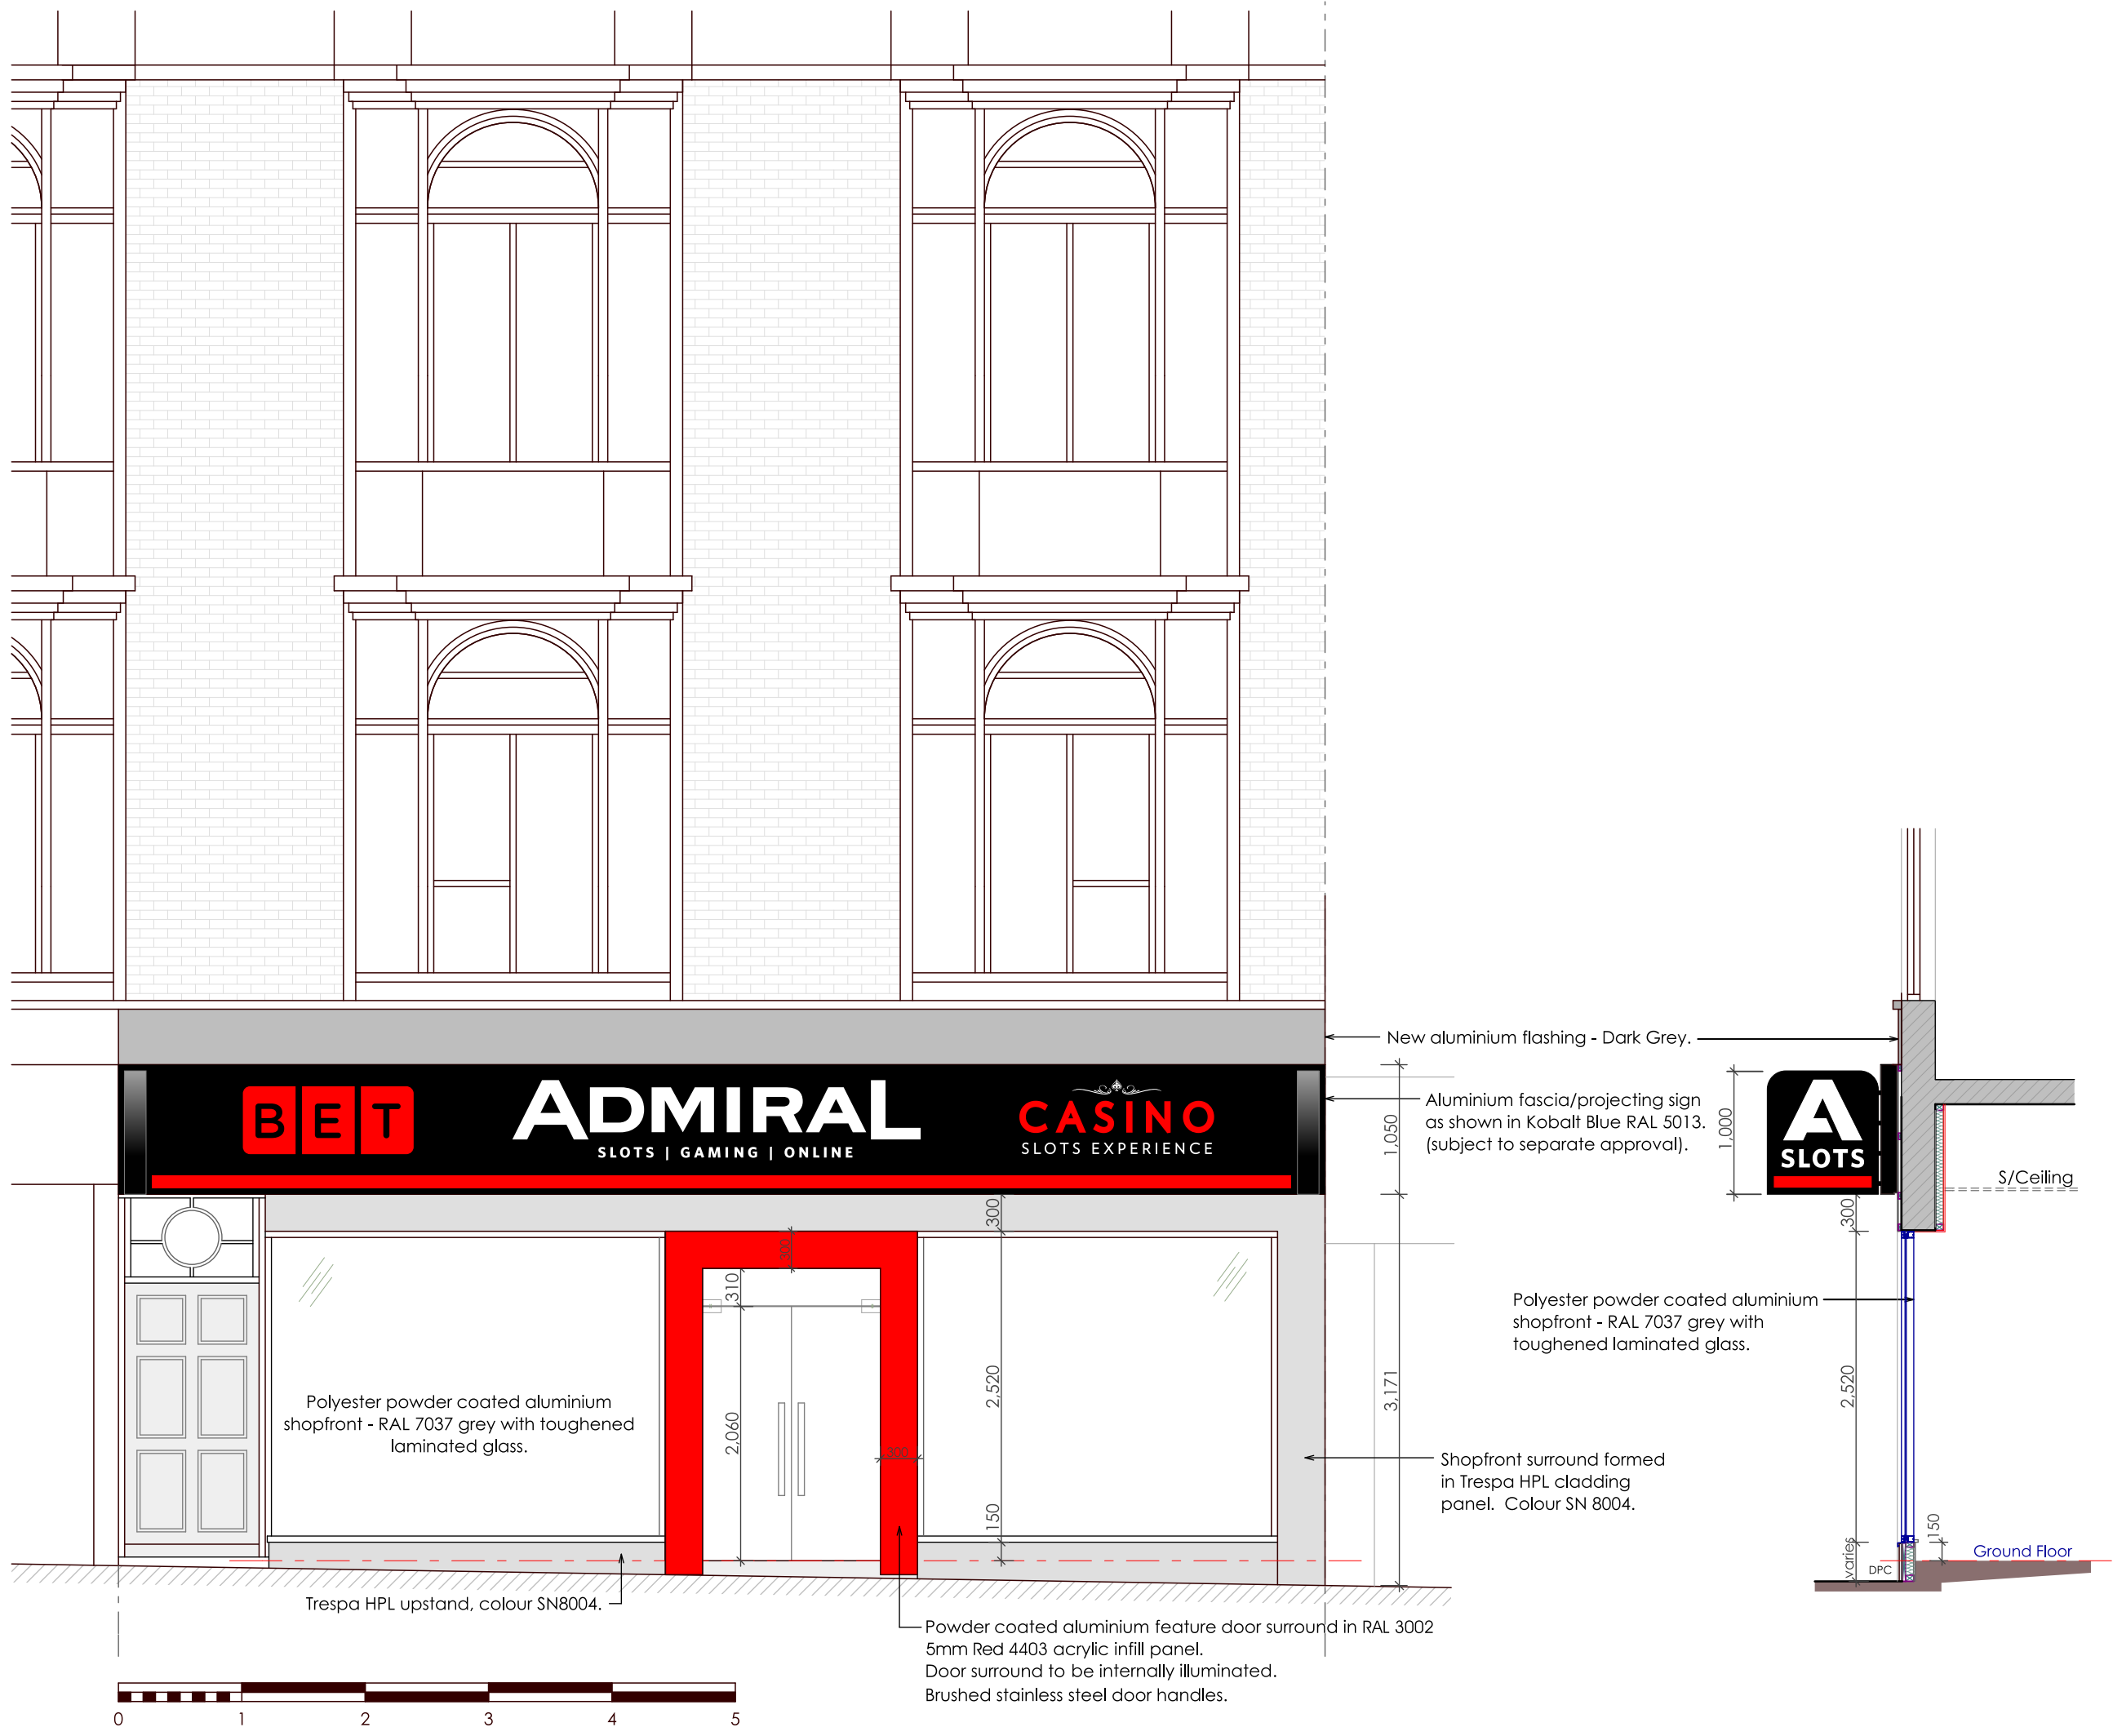

Front Elevation as Proposed
Scale 1:50

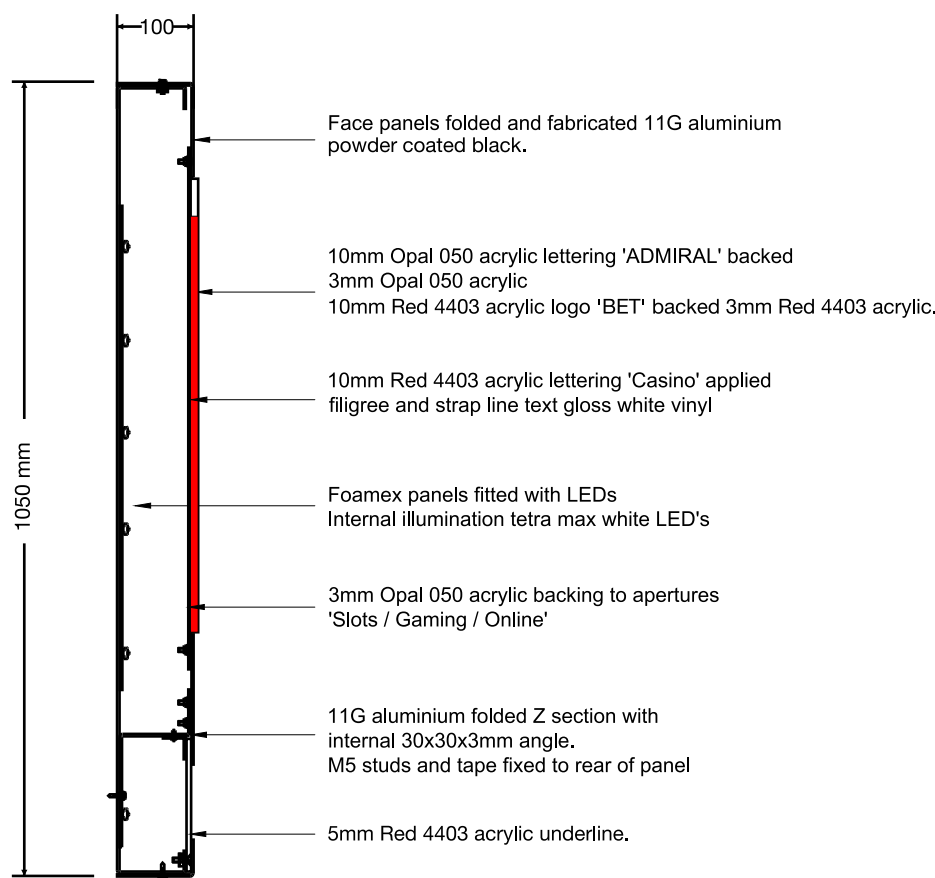

Fascia Sign Section
Scale 1:10 @ A1

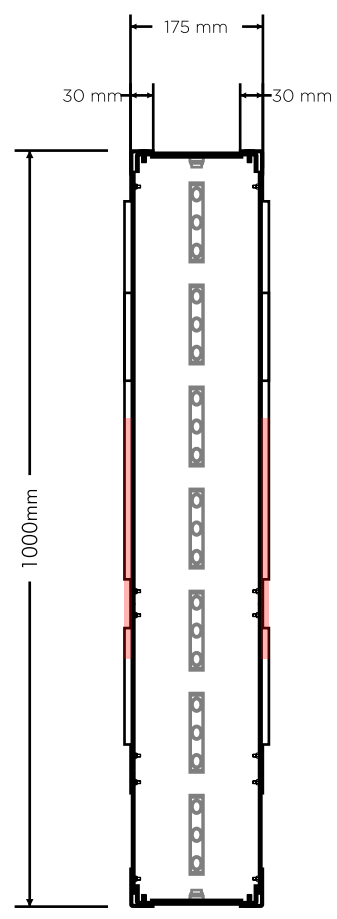

Section Thru Projecting Box.
Scale 1:10 @ A1.

160mm deep folded 3mm aluminium box powder coated black.
30mm deep x 2mm folded/fabricated stencil cut aluminium face panels powder coated black.

'A' - Push through 10mm Opal acrylic, 3mm Opal 040 carrier panel.
'SLOTS' - Push through 5mm Opal acrylic, 3mm Opal 040 carrier panel.
'UNDERLINE' - Backed up 3/5mm Red 4403 acrylic.

'BET' - Push through 10mm Red 4403 acrylic, 3mm red carrier panel.
'ADMIRAL' - Push through 10mm opal acrylic, 3mm opal carrier panel.


Internal 12v 6500k cool white 'Edgelight' illumination, mounted onto 3mm white foamex.



Left Hand Side




Right Hand Side

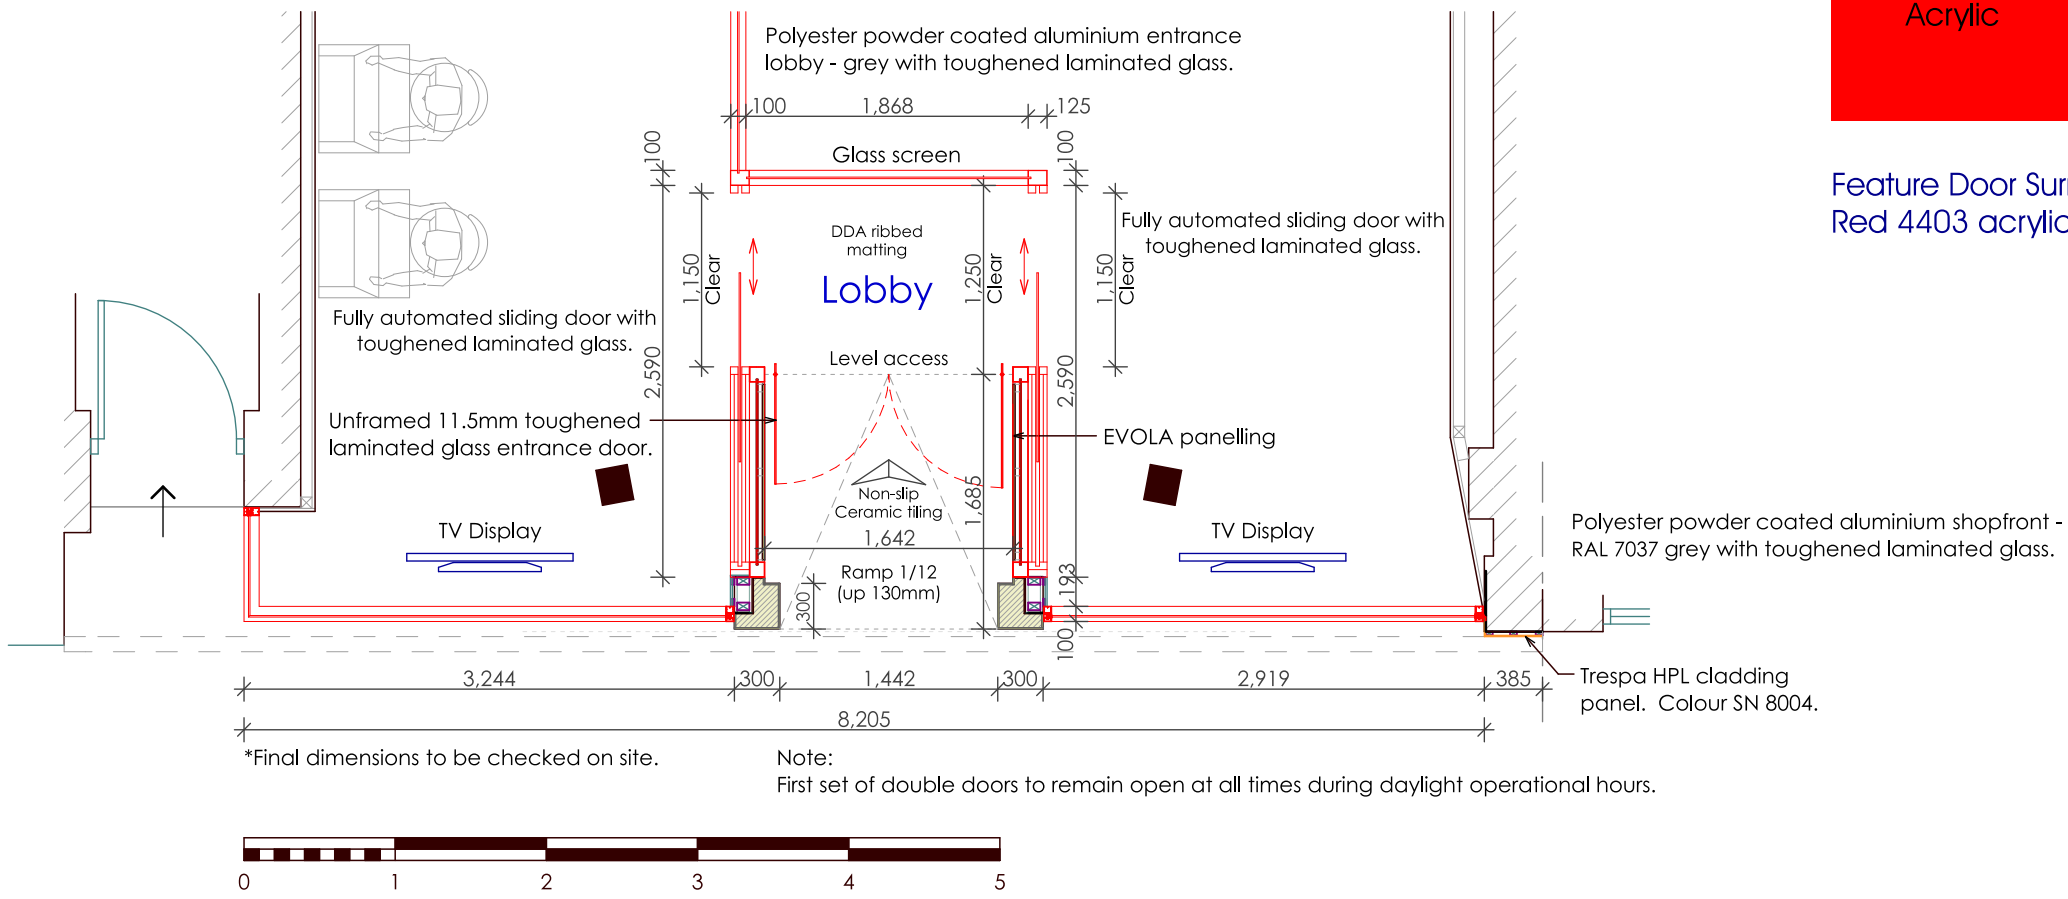

Part Ground Floor Plan as Proposed
Scale 1:50

Red 4403
Acrylic

Feature Door Surround:
Red 4403 acrylic / RAL 3002

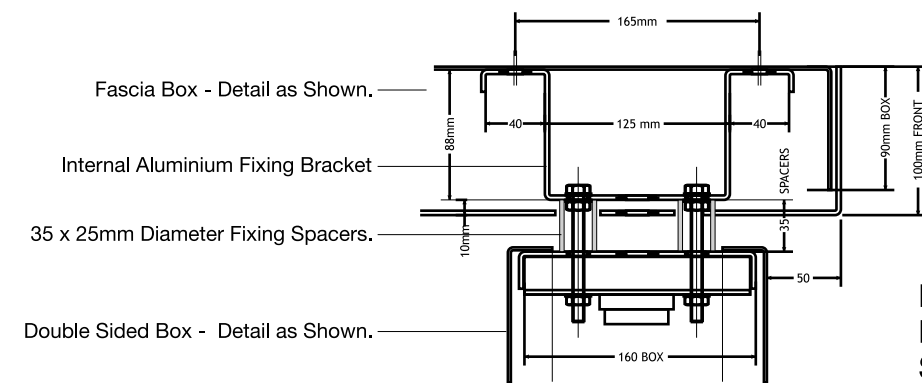

Projecting box part plan
Fixing method to fascia box
Scale 1:5 @ A1

Letter Heights & Light Levels:

Fascia Box:
Admiral - 480 - 365mm / Approx 300 cd/m2.
Slots / Gaming / Online - 90mm / Approx 300 cd/m2.
Casino - 254mm / Approx 150 cd/m2.
Slots Experience - 92mm / Approx 300 cd/m2.
Red Band - 100mm / Approx 150 cd/m2.
Bet Logo - 550mm with 280mm ltrs / Approx 150 cd/m2.

Projecting Boxes:
'A' - 500mm / Approx 460 cd/m2.
Slots - 148mm / Approx 400 cd/m2.
Rellow Band - 100mm / Approx 550 cd/m2.
Admiral / 116 - 88mm / Approx 300 cd/m2.
Bet Logo - 318mm with 161mm ltrs / Approx 150 cd/m2.



CLIENT
LUXURY LEISURE LTD

JOB TITLE
22-23 NEW ROAD, GRAVESEND

SHEET TITLE
ELEVATIONS AS EXISTING & PROPOSED

SCALES	
1:50	1:10 1:5 @ A1
SHEET NUMBER	
3577(B)02	
REVISION	
DATE	DRAWN
04/11/2024	S.STEEL