




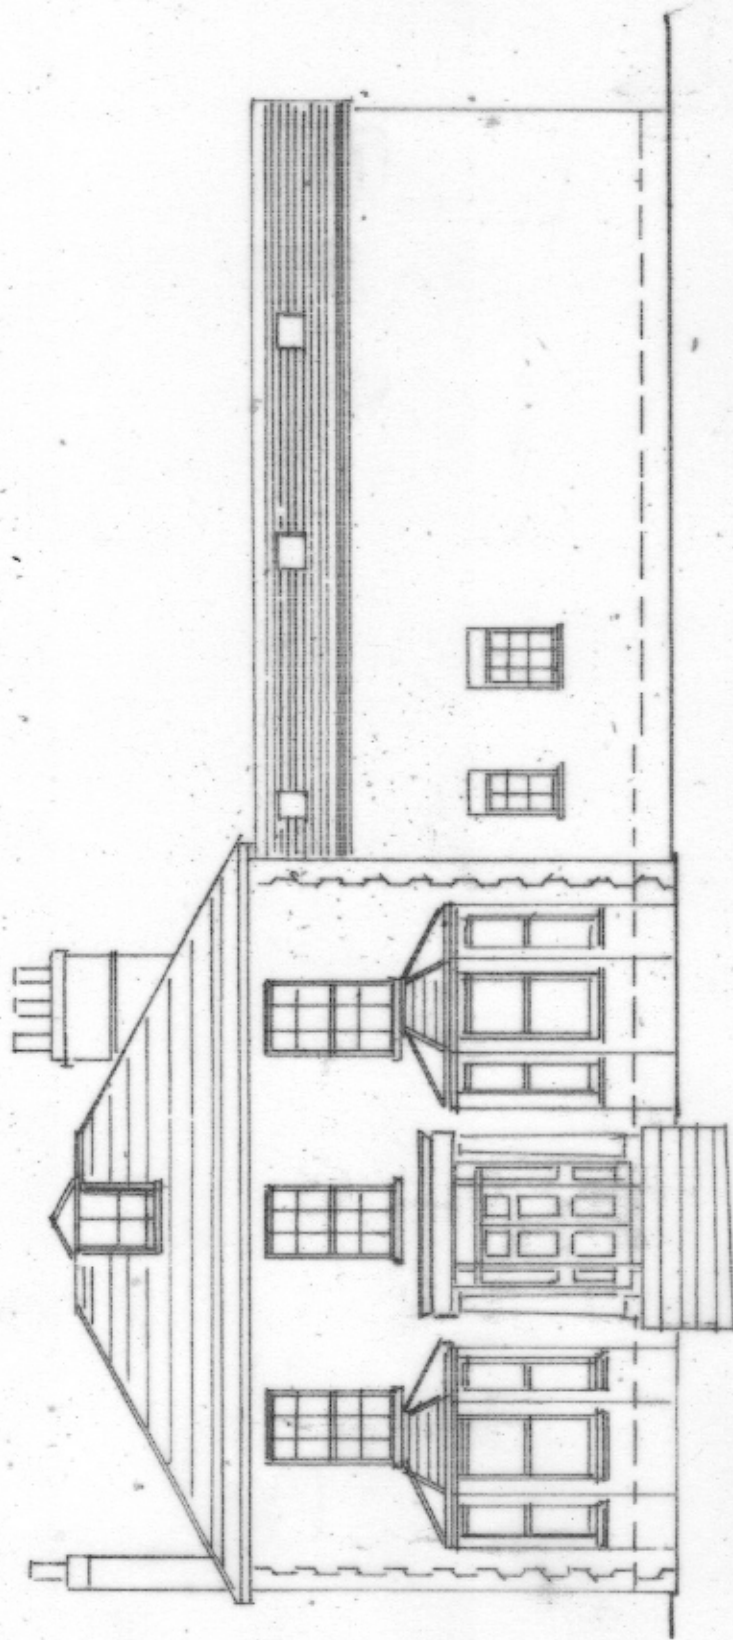

Front Elevation

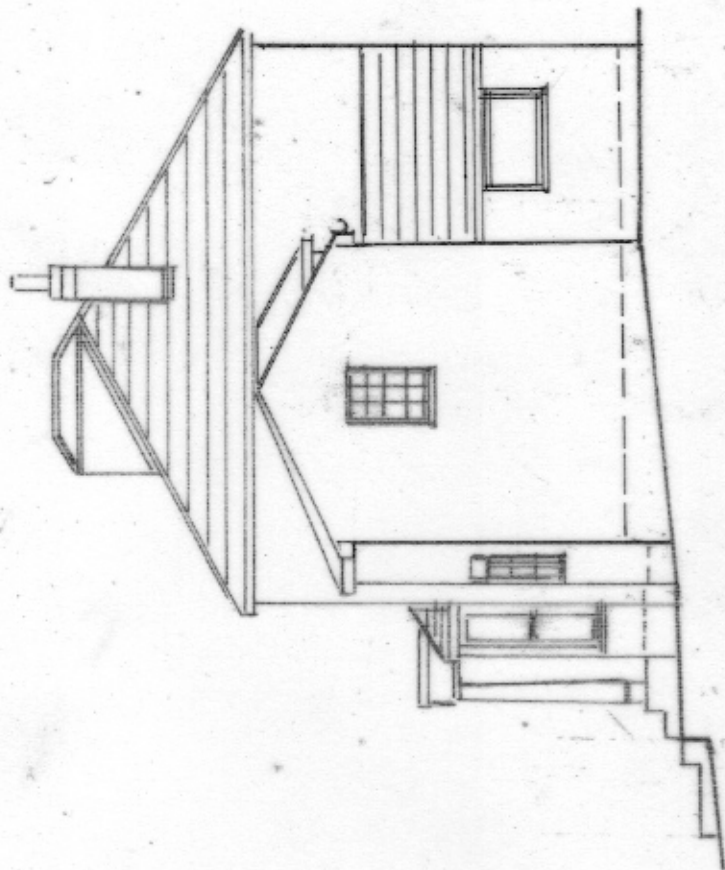

Flank Elevation

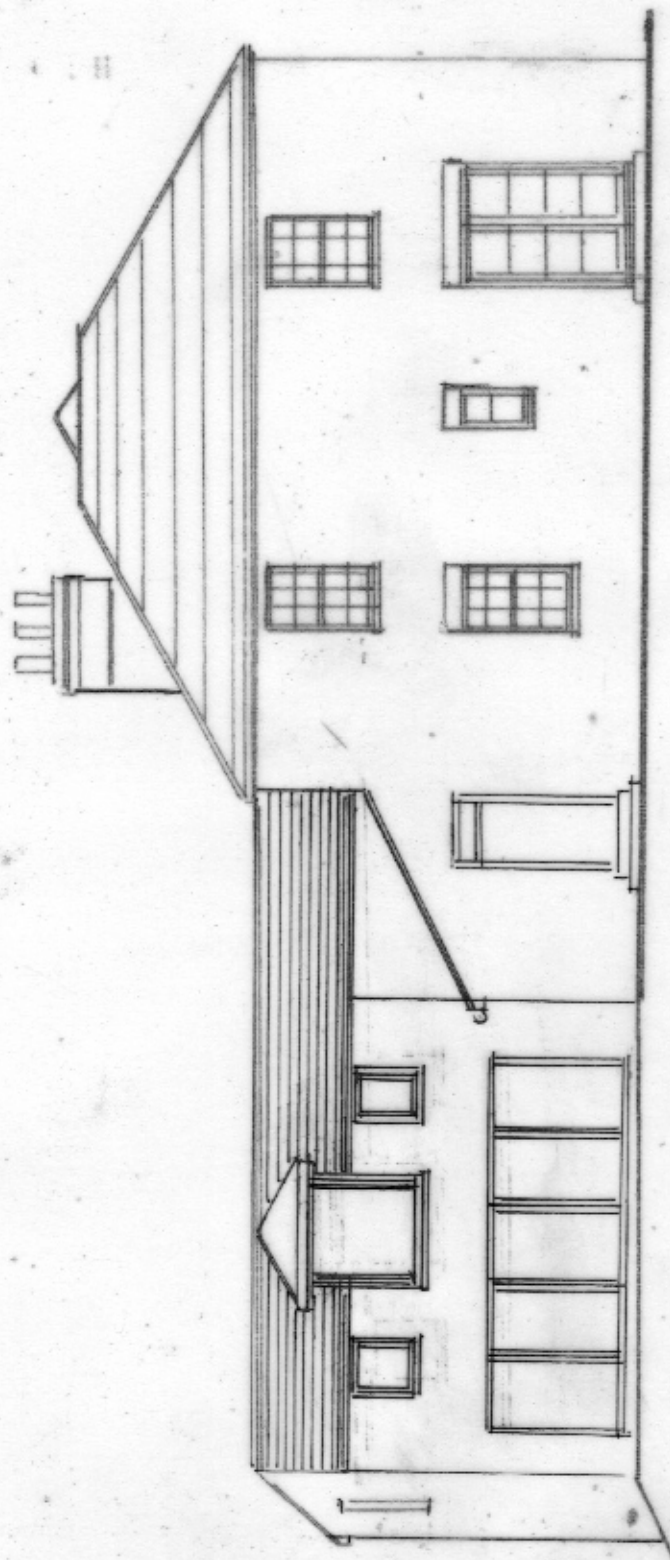

Rear Elevation

WESTLEIGH DESIGN



SCALE 1:100



Rev: _____



PROPOSED TWO STOREY REAR EXTENSION AND INTERNAL ALTERATIONS
MR C EATON RIDGEWAY HOUSE THE RIDGEWAY SHORNE GRAVESEND KENT DA12 3LW
1:100 @ A3 240626/4 OF 9 24M² EXISTING ELEVATIONS