


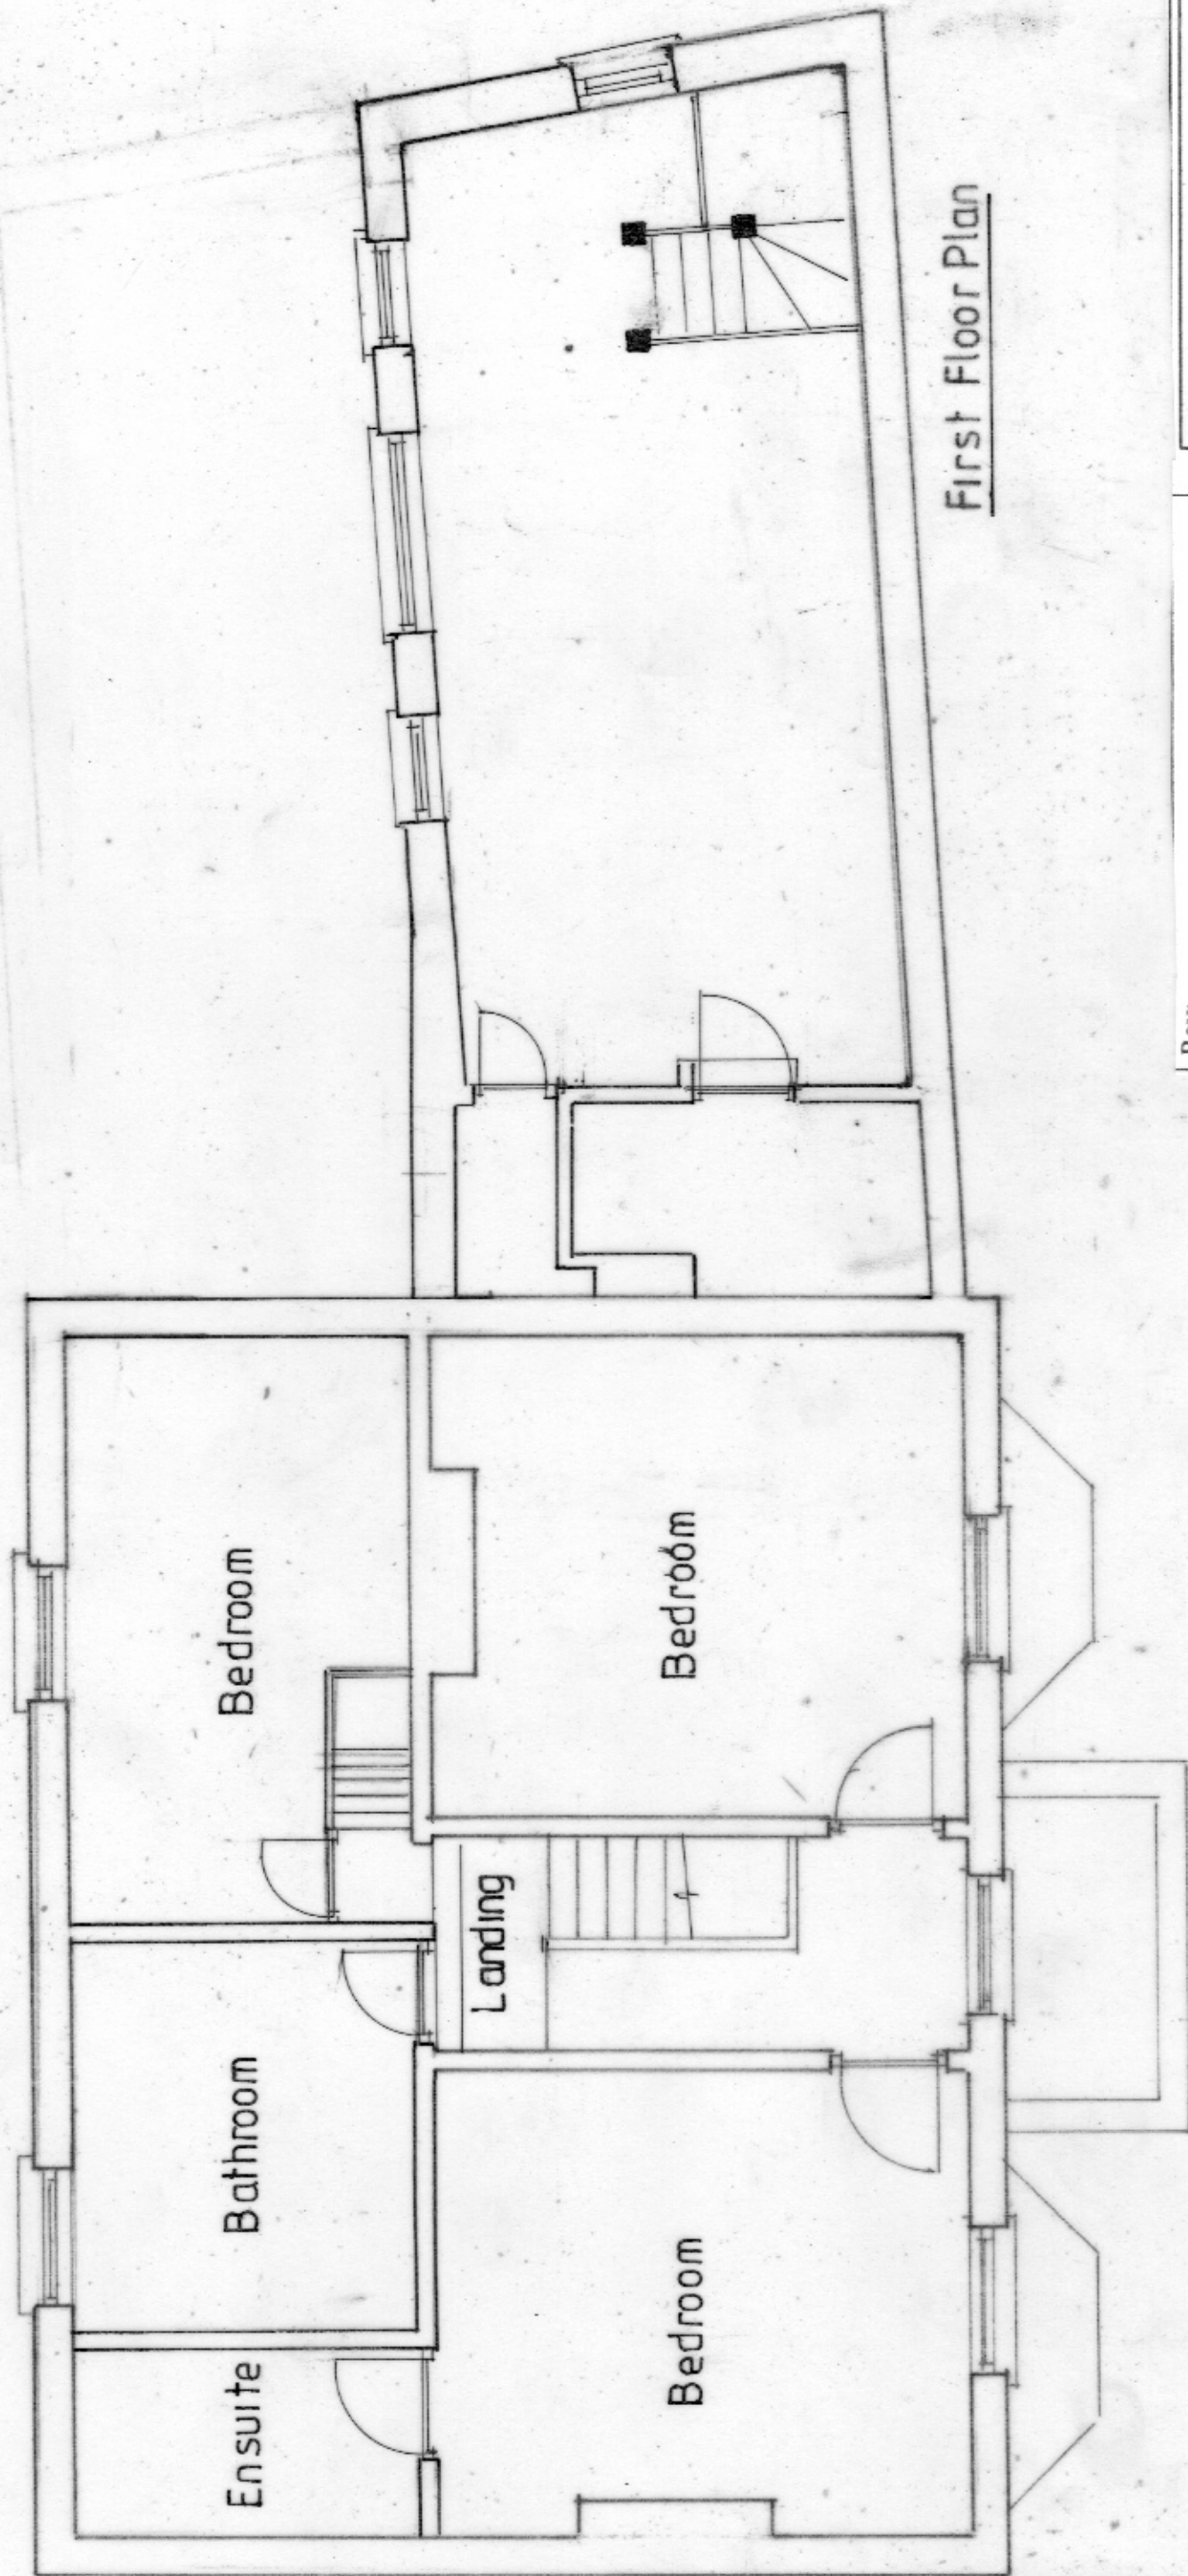

First Floor Plan

Rev:



PROPOSED TWO STOREY REAR EXTENSION AND INTERNAL ALTERATIONS

MR C EATON RIDGEWAY HOUSE THE RIDGEWAY SHORNE GRAVESEND KENT DA12 3LW

1:50 @ A3 240626/2 OF 9 24M² EXISTING FIRST FLOOR PLAN

SCALE 1:50



WESTLEIGH DESIGN