


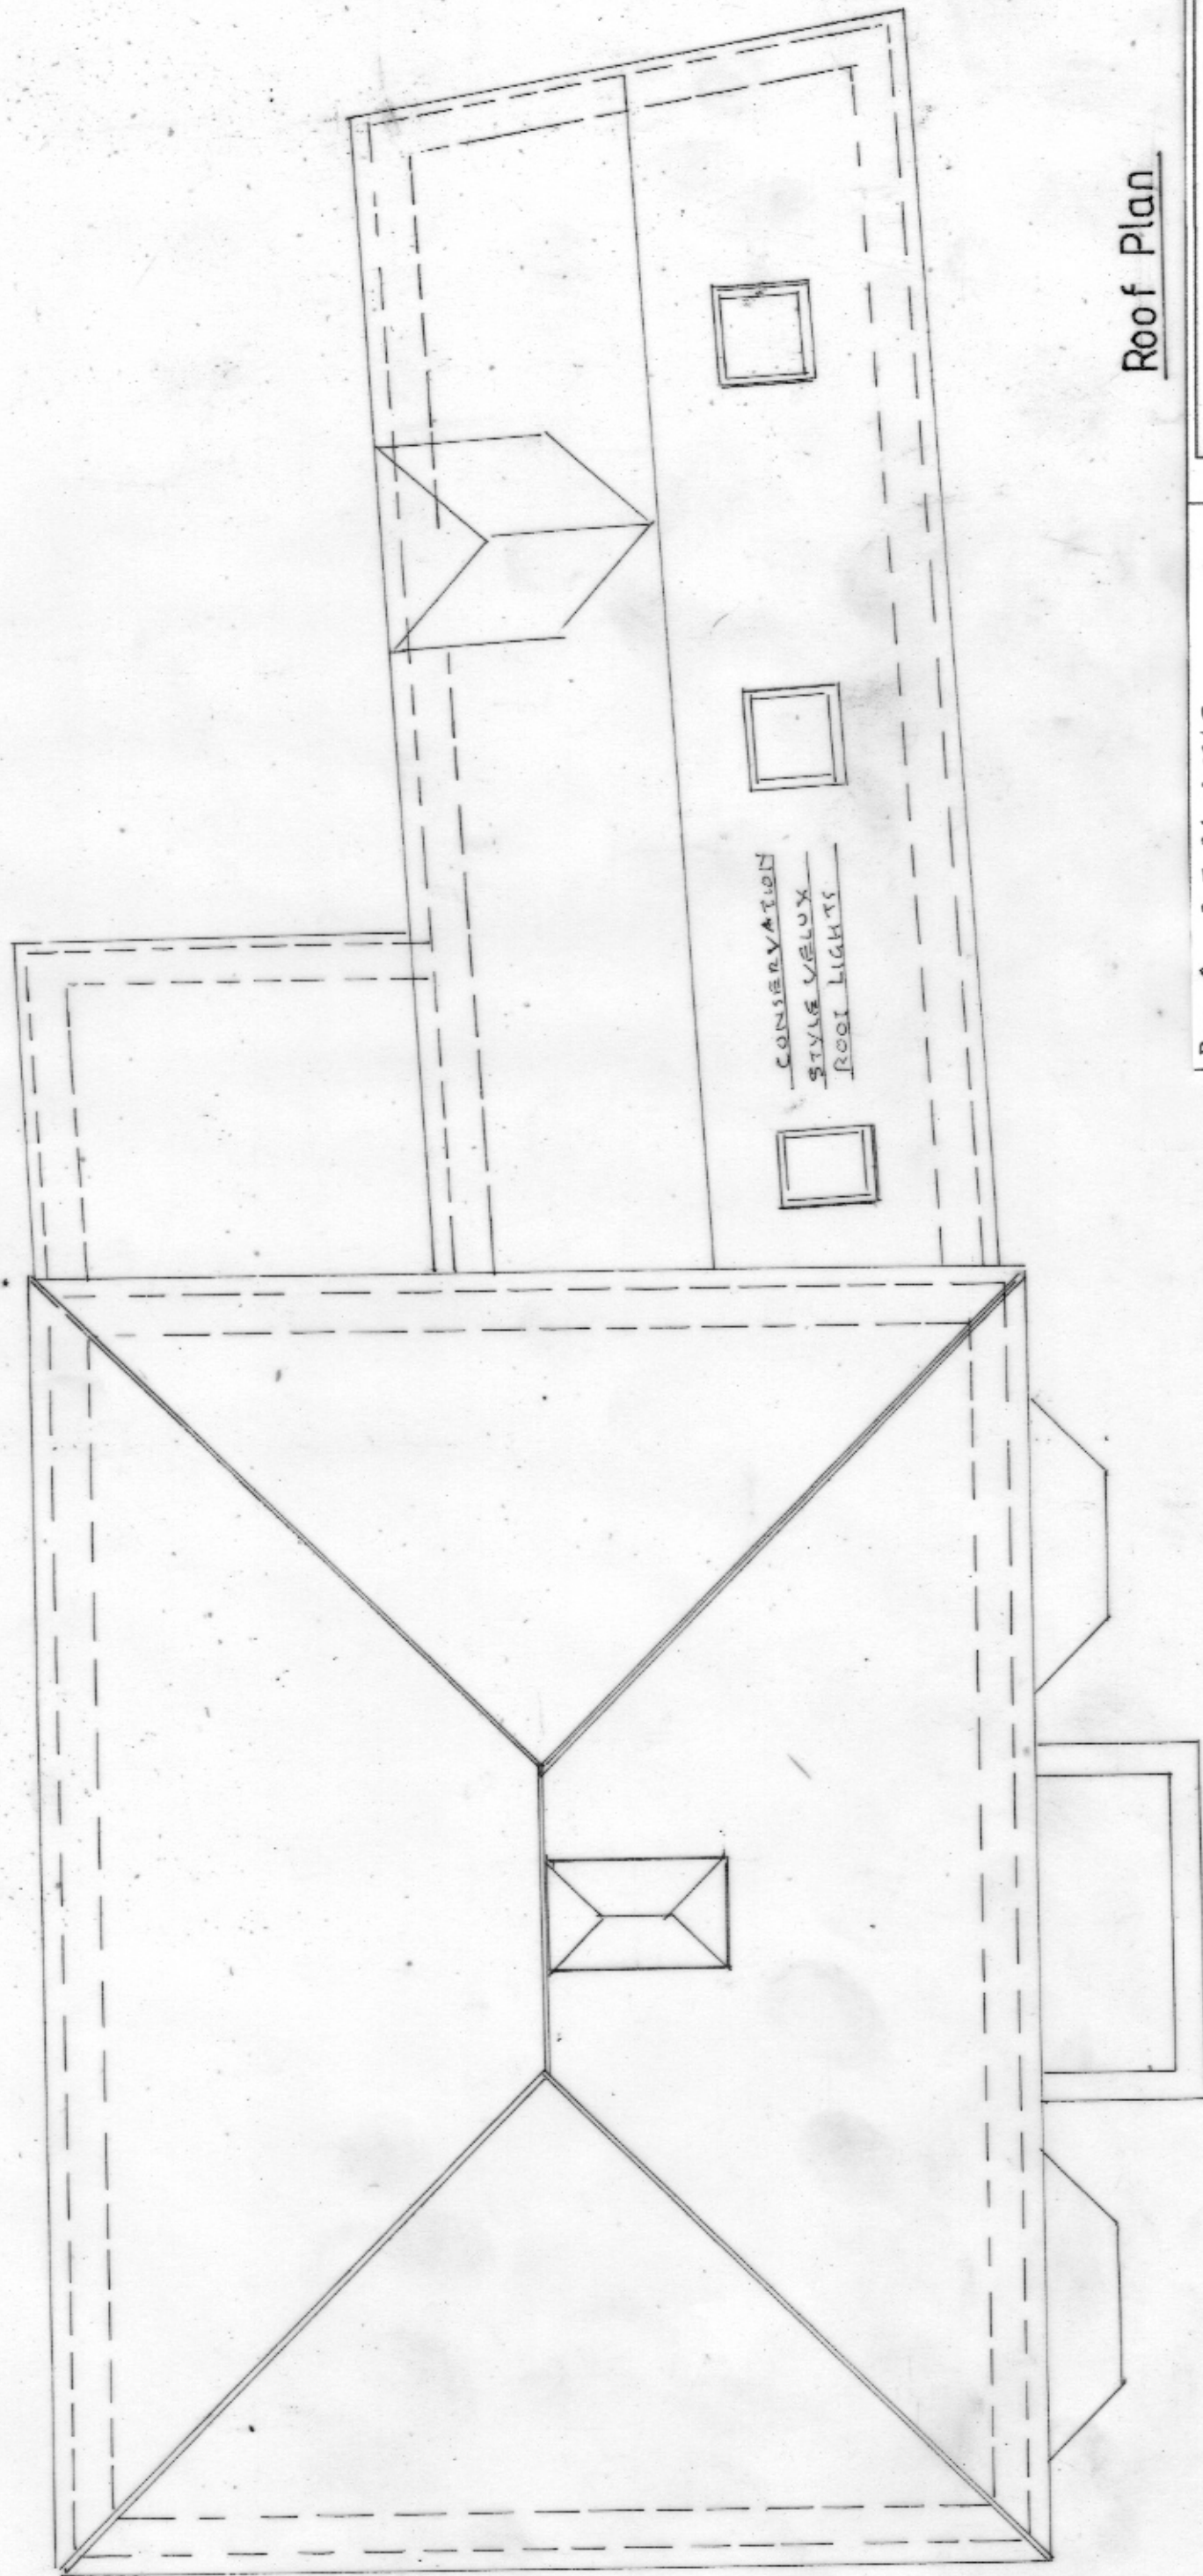

Roof Plan

Rev: A 3.7.26 AM/c



PROPOSED TWO STOREY REAR EXTENSION AND INTERNAL ALTERATIONS
MR C EATON RIDGEWAY HOUSE THE RIDGEWAY SHORNE GRAVESEND KENT DA12 3LW
1:50 @ A3 240626/3 OF 9 24M² EXISTING ROOF PLAN



SCALE 1:50



WESTLEIGH DESIGN