




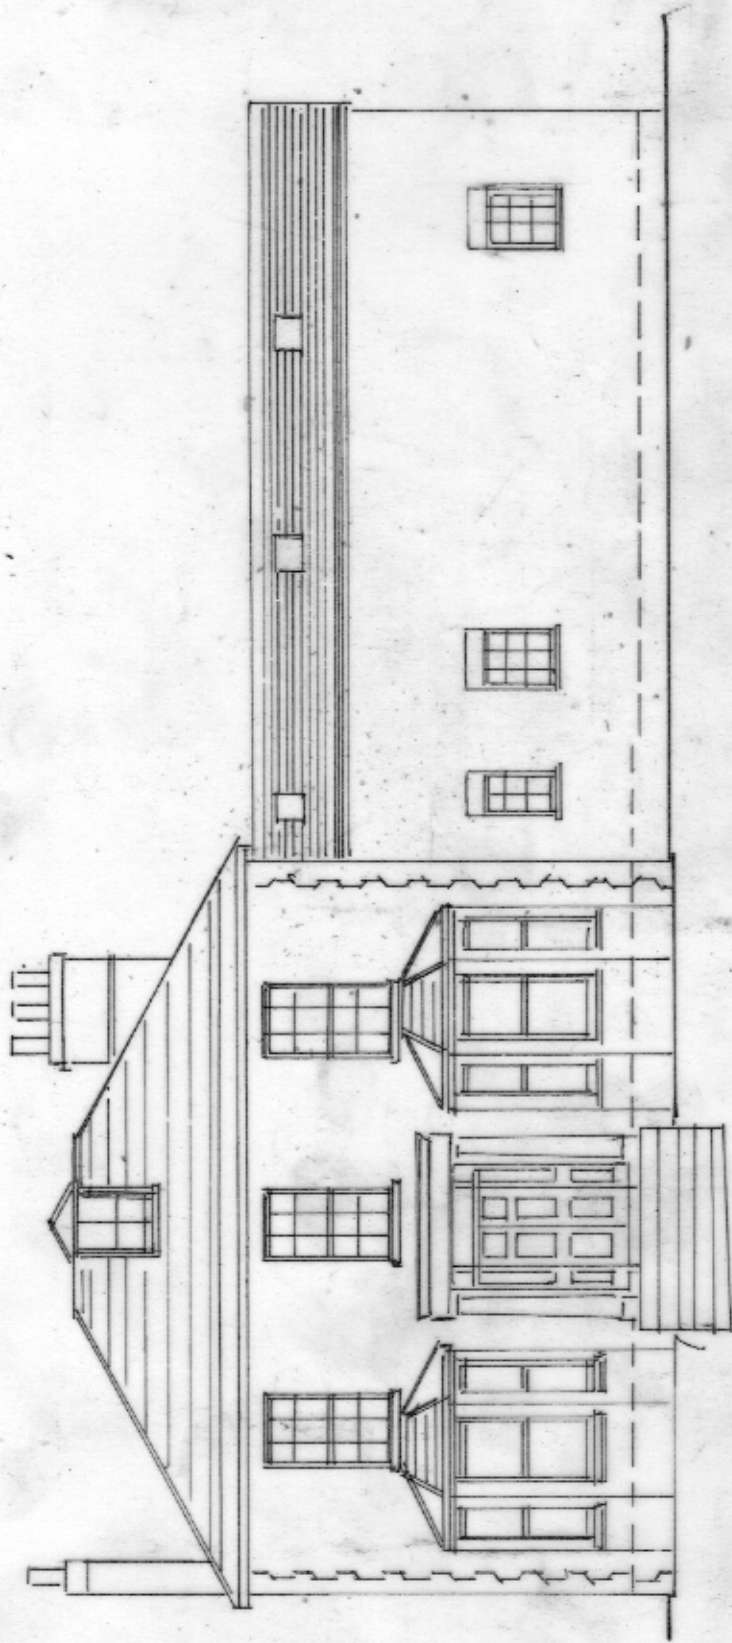

Front Elevation

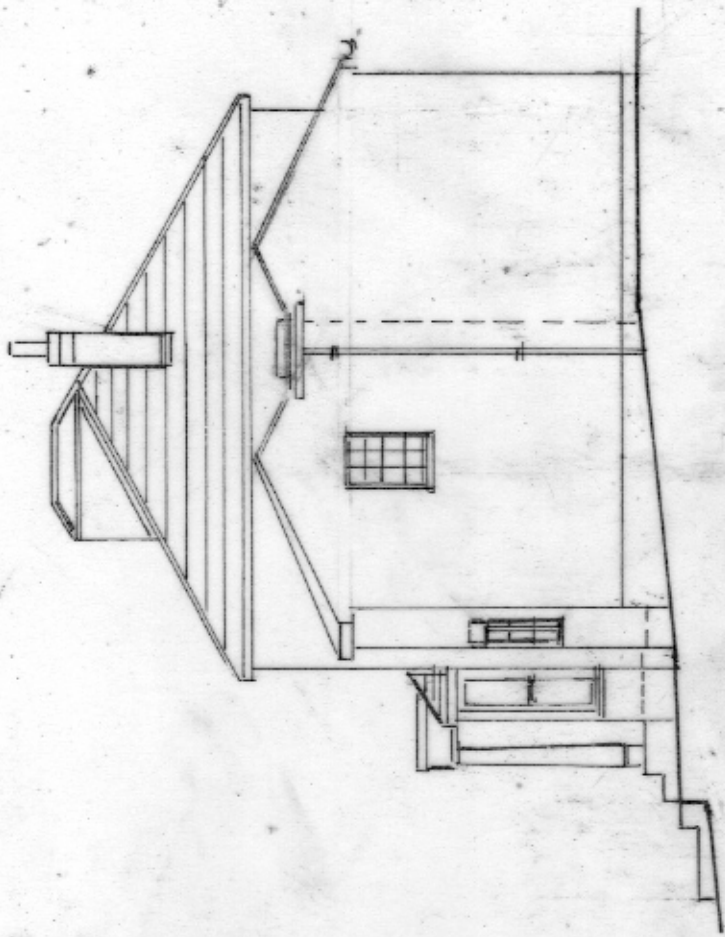

Flank Elevation

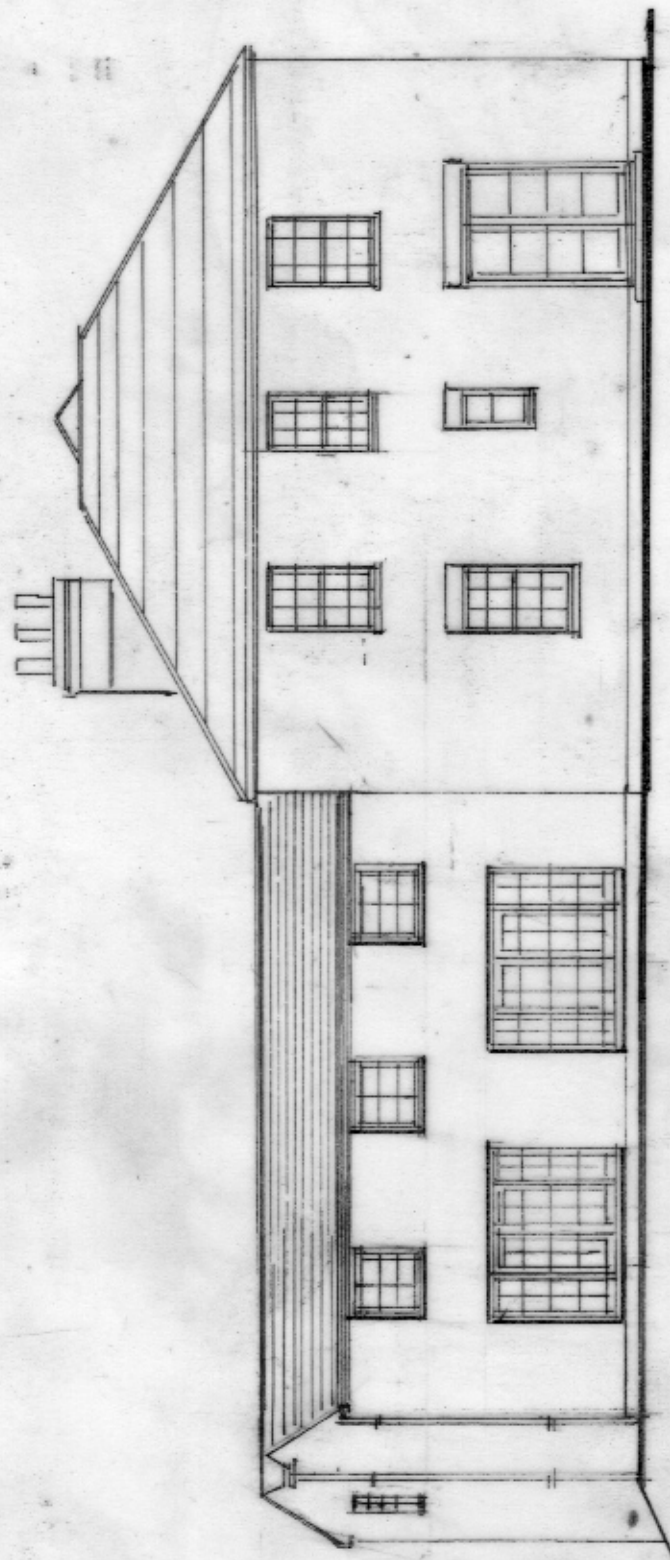

Rear Elevation

WESTLEIGH DESIGN



SCALE 1:100



Rev: _____



PROPOSED TWO STOREY REAR EXTENSION AND INTERNAL ALTERATIONS

MR C EATON RIDGEWAY HOUSE THE RIDGEWAY SHORNE GRAVESEND KENT DA12 3LW

1:100 @ A3 240626/8 OF 9 24M² PROPOSED ELEVATIONS